
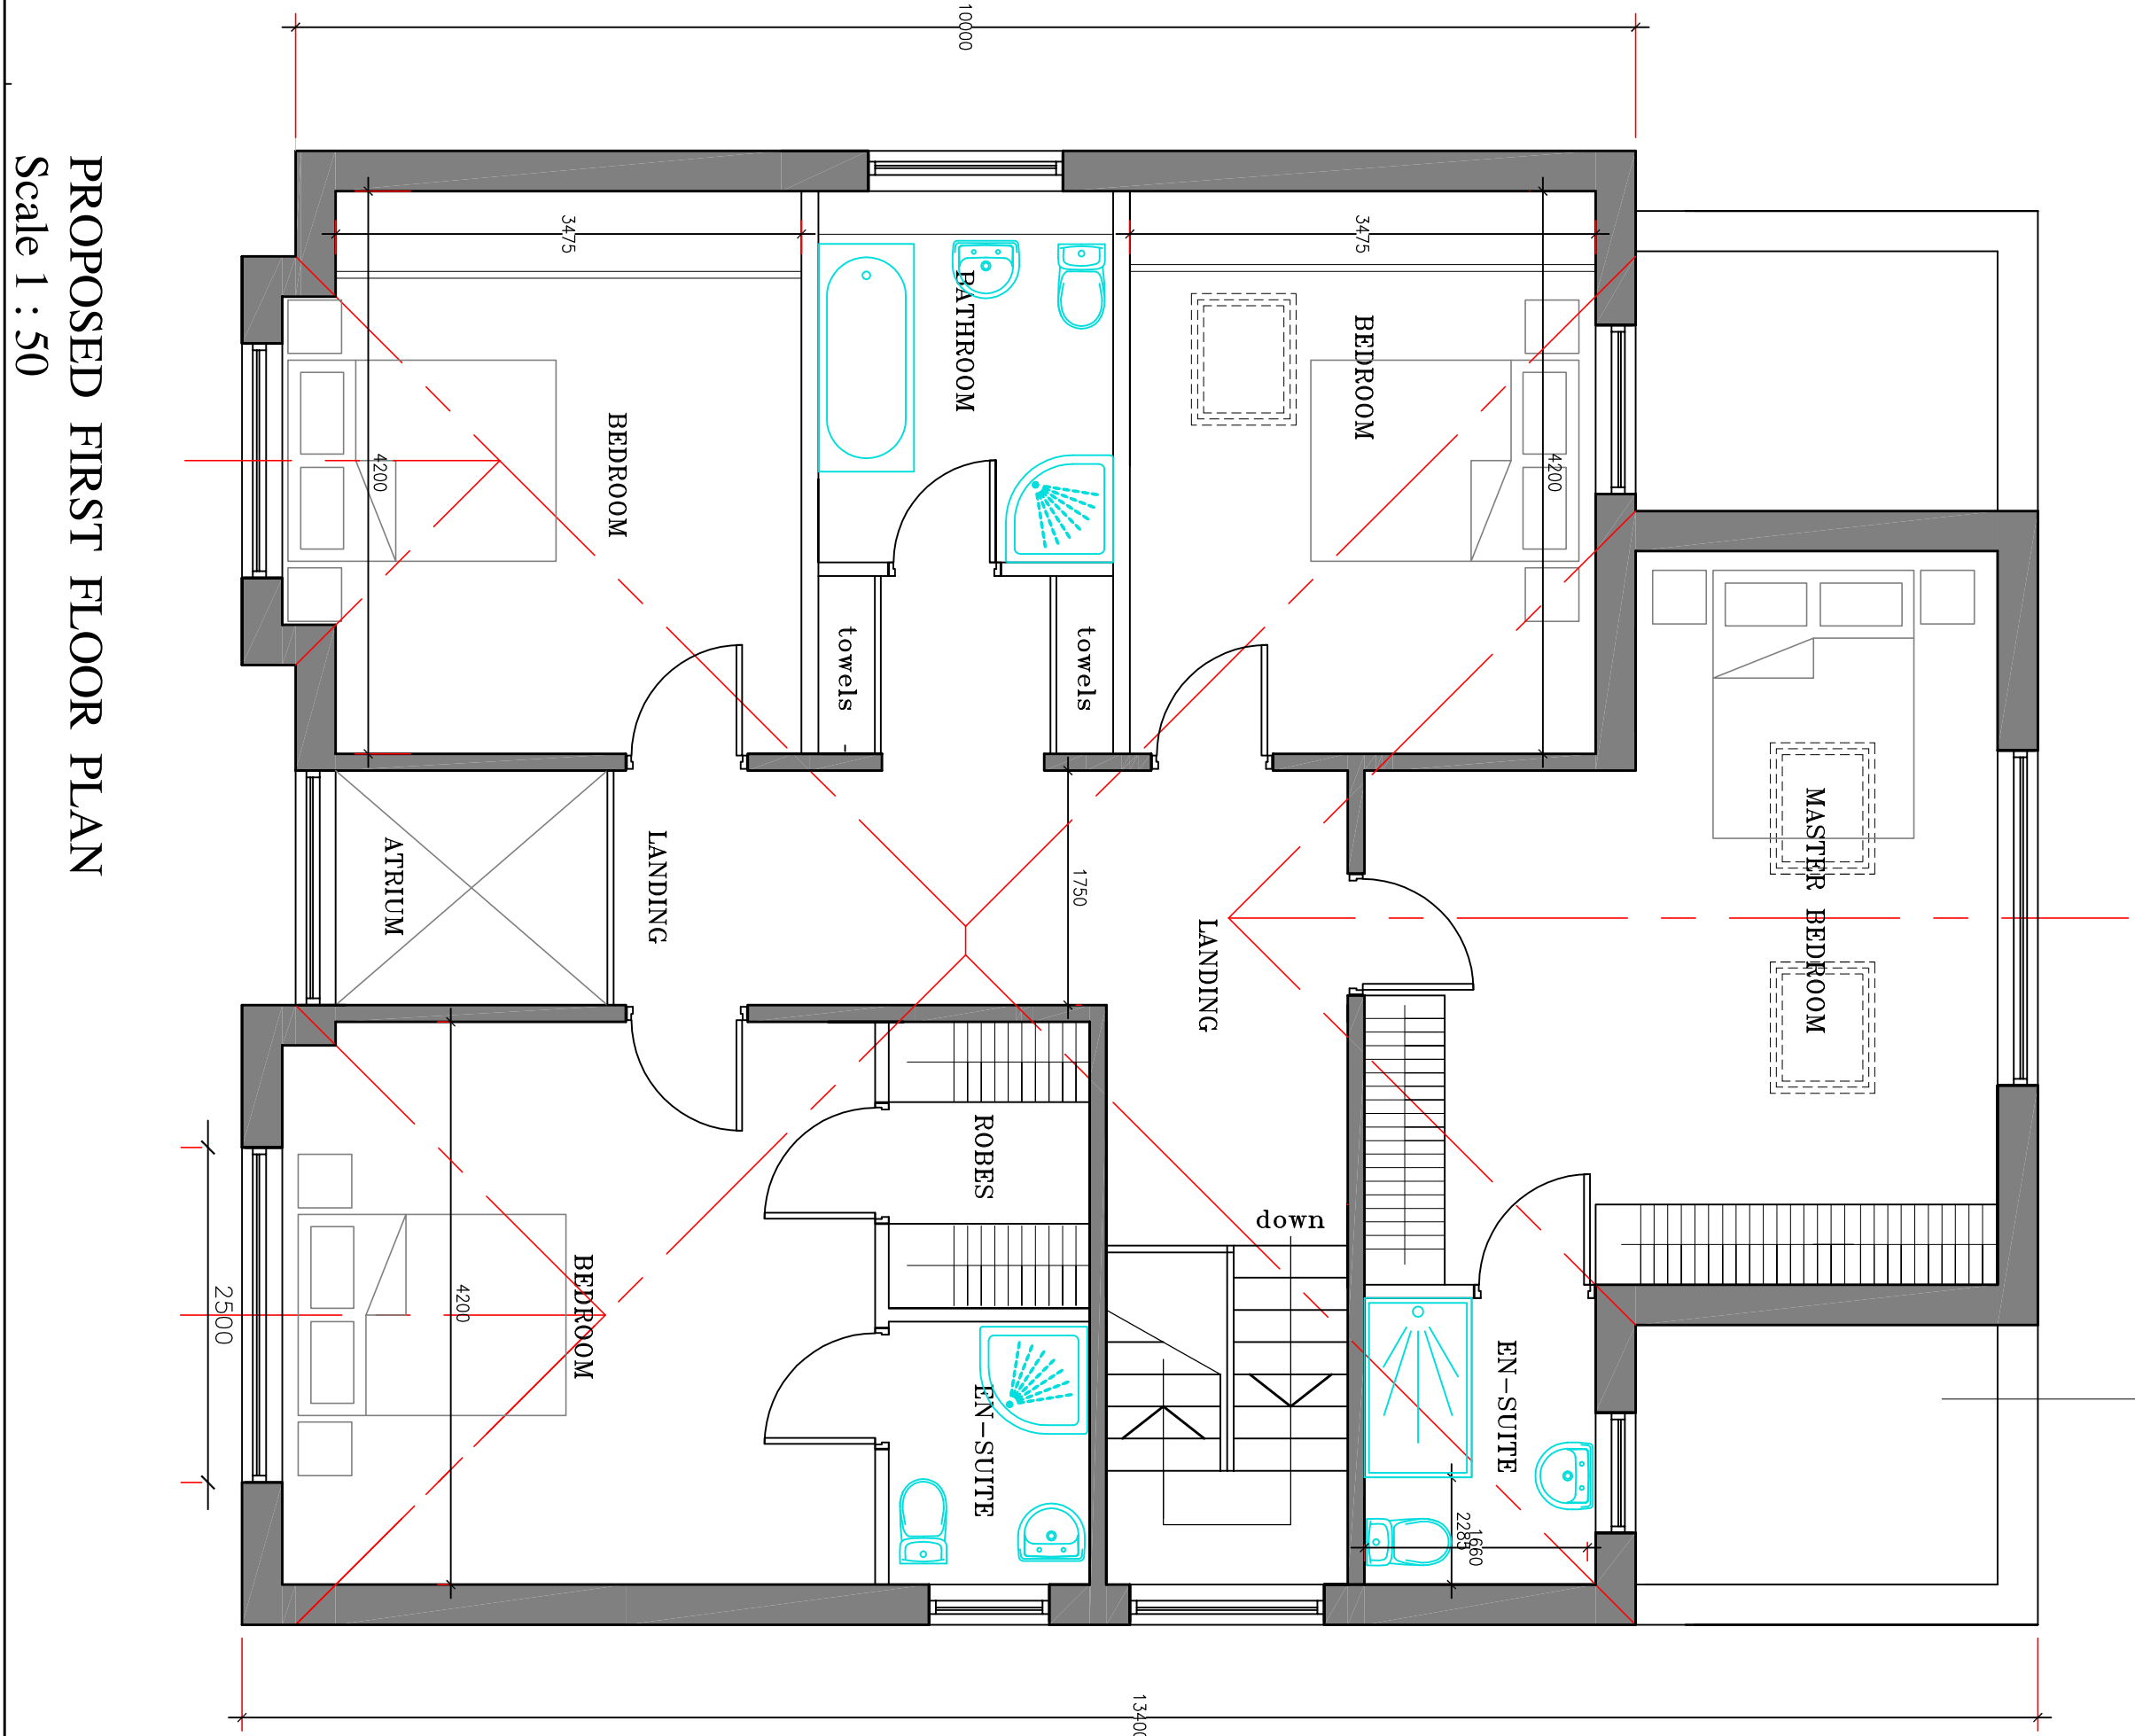
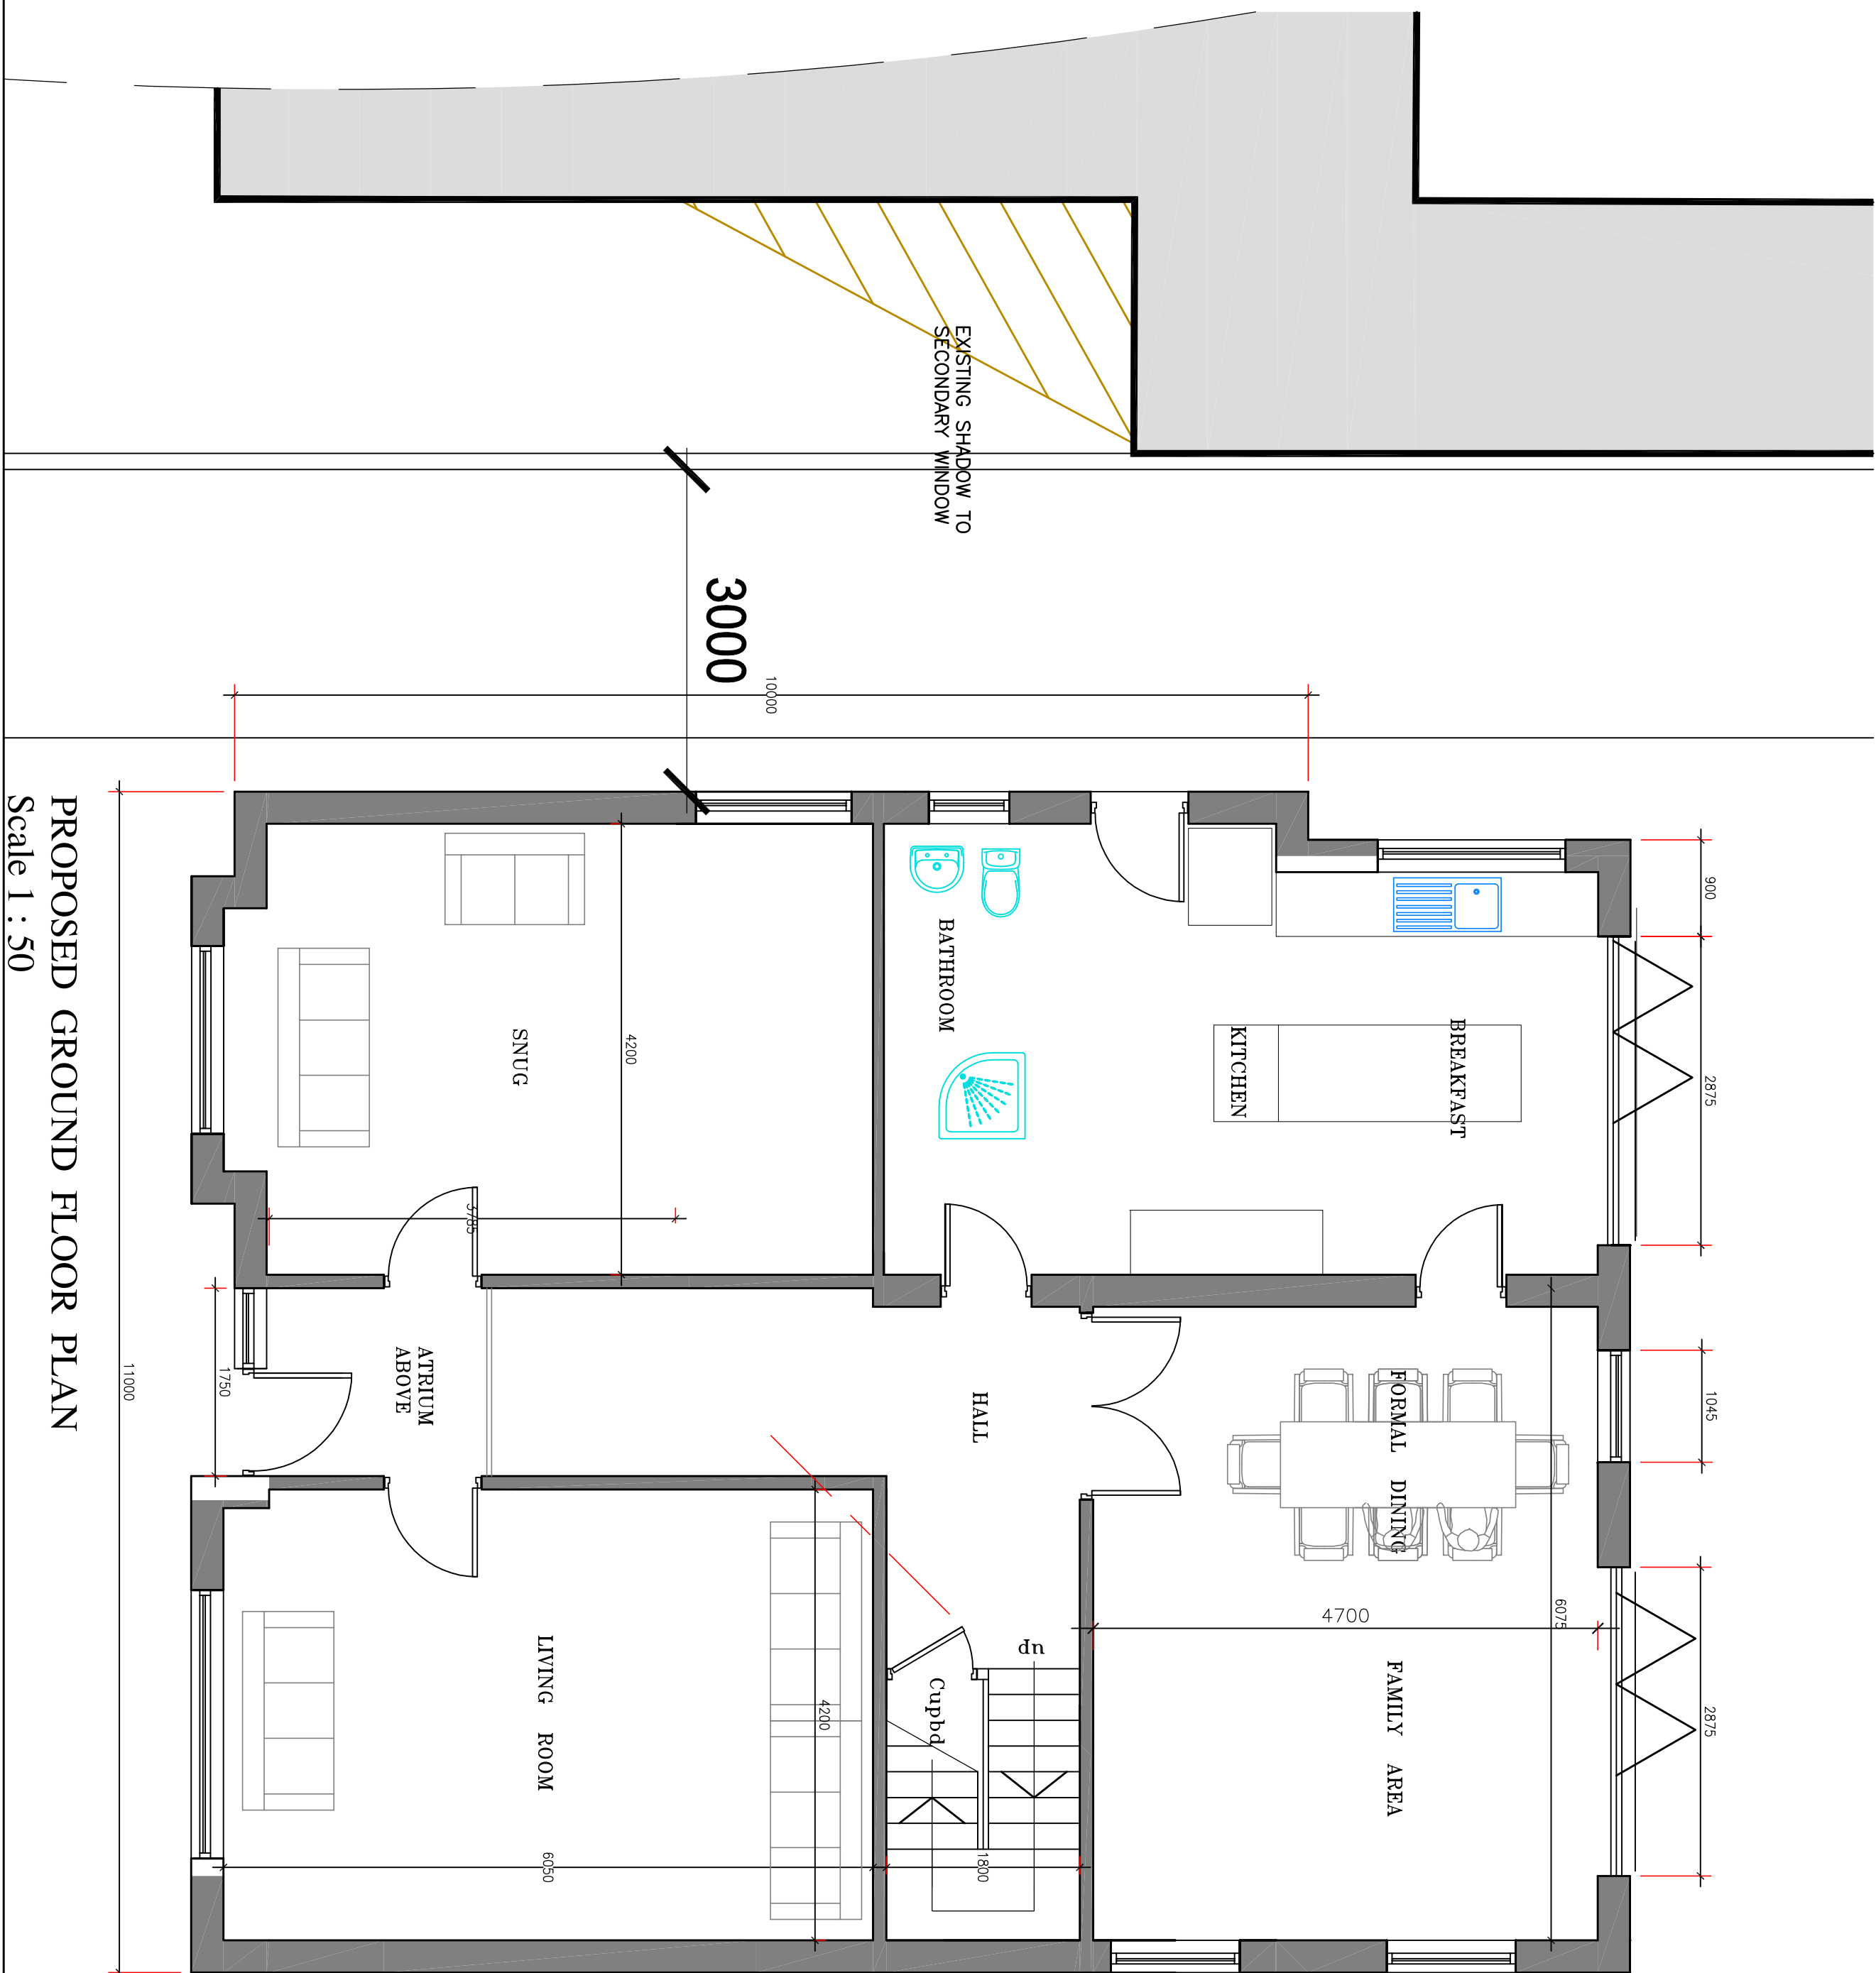


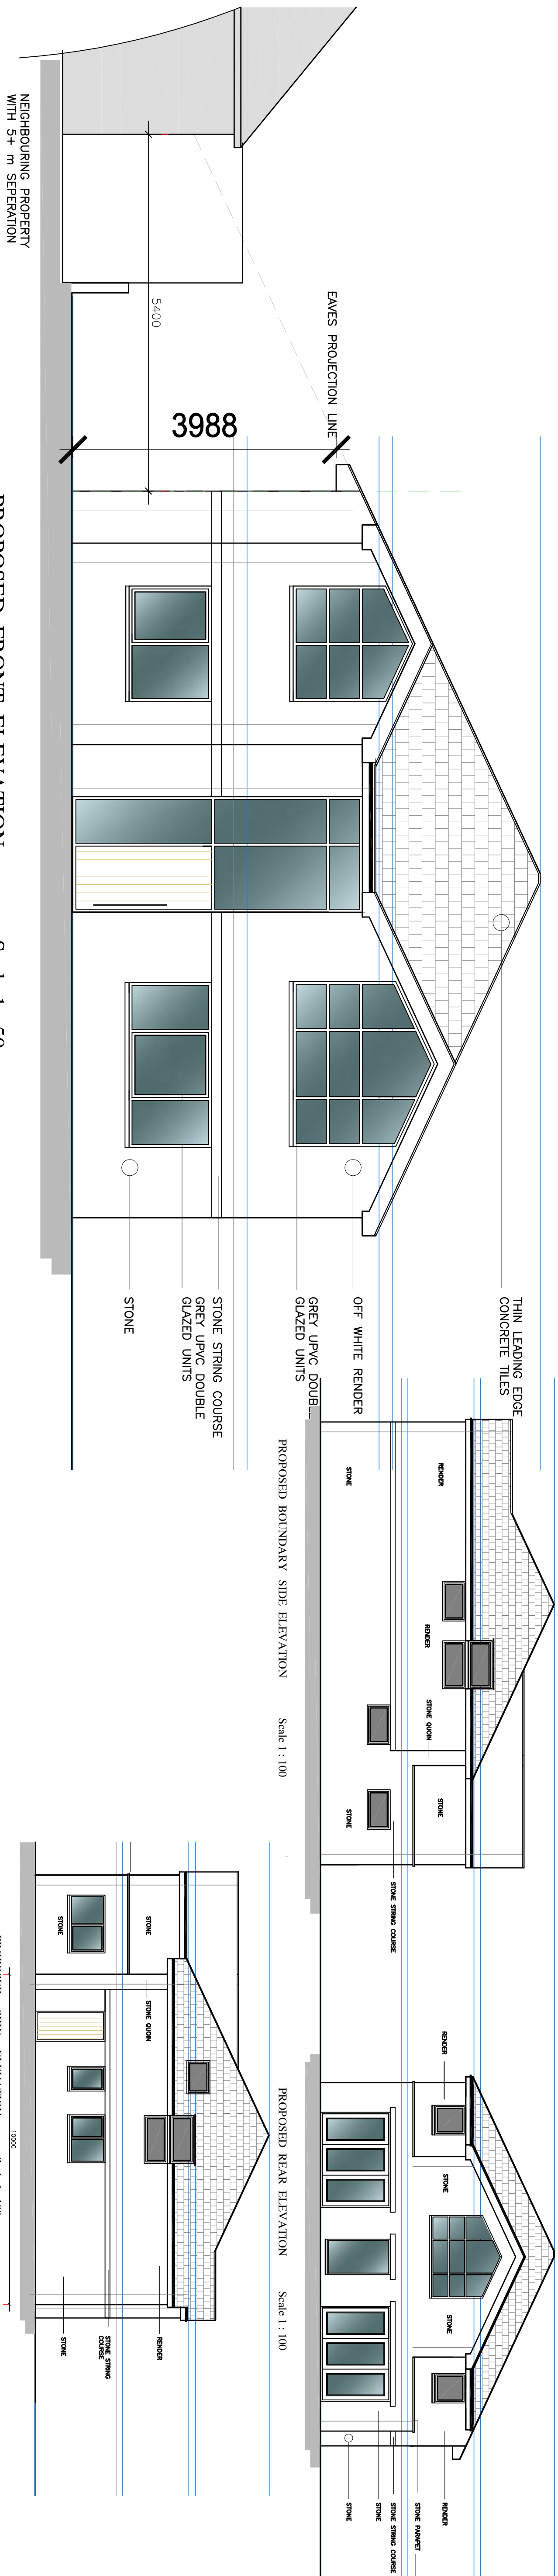

P.D ARCHITECTURAL SERVICES
Plans drawn for local authority approval
• Domestic Extensions
• Loft Conversions
• New garages / Conservatories
• New Homes

Client: MR S YOUSAF
Scale: 1:100 & 1:50
Date: FEB 2020

Project: PROPOSED DETACHED DWELLING
AT 345 BRADLEY ROAD
HUDDERSFIELD
HD2 1PR

Drawn: P. M.
Re: 1

Notes:
1. CONTRACTORS AND SUB-CONTRACTORS MUST CHECK AND AGREE ALL DIMENSIONS ON-SITE.
2. CONTRACTORS ARE RESPONSIBLE FOR DISCREPANCY NOTICED ON THIS DRAWING. ANY DISCREPANCY MUST BE REPORTED TO THE ARCHITECT IMMEDIATELY AND MUST BE CORRECTED BEFORE PROCEEDING.
3. WRITTEN DIMENSIONS ONLY ARE TO BE USED FROM THIS DRAWING - IF ANY DISCREPANCY IS NOTICED, IT MUST BE REPORTED TO THE ARCHITECT IMMEDIATELY AND MUST BE CORRECTED BEFORE PROCEEDING.

Free Consultation Service
Tel: 07867784664

Location Plan Scale 1:1250