


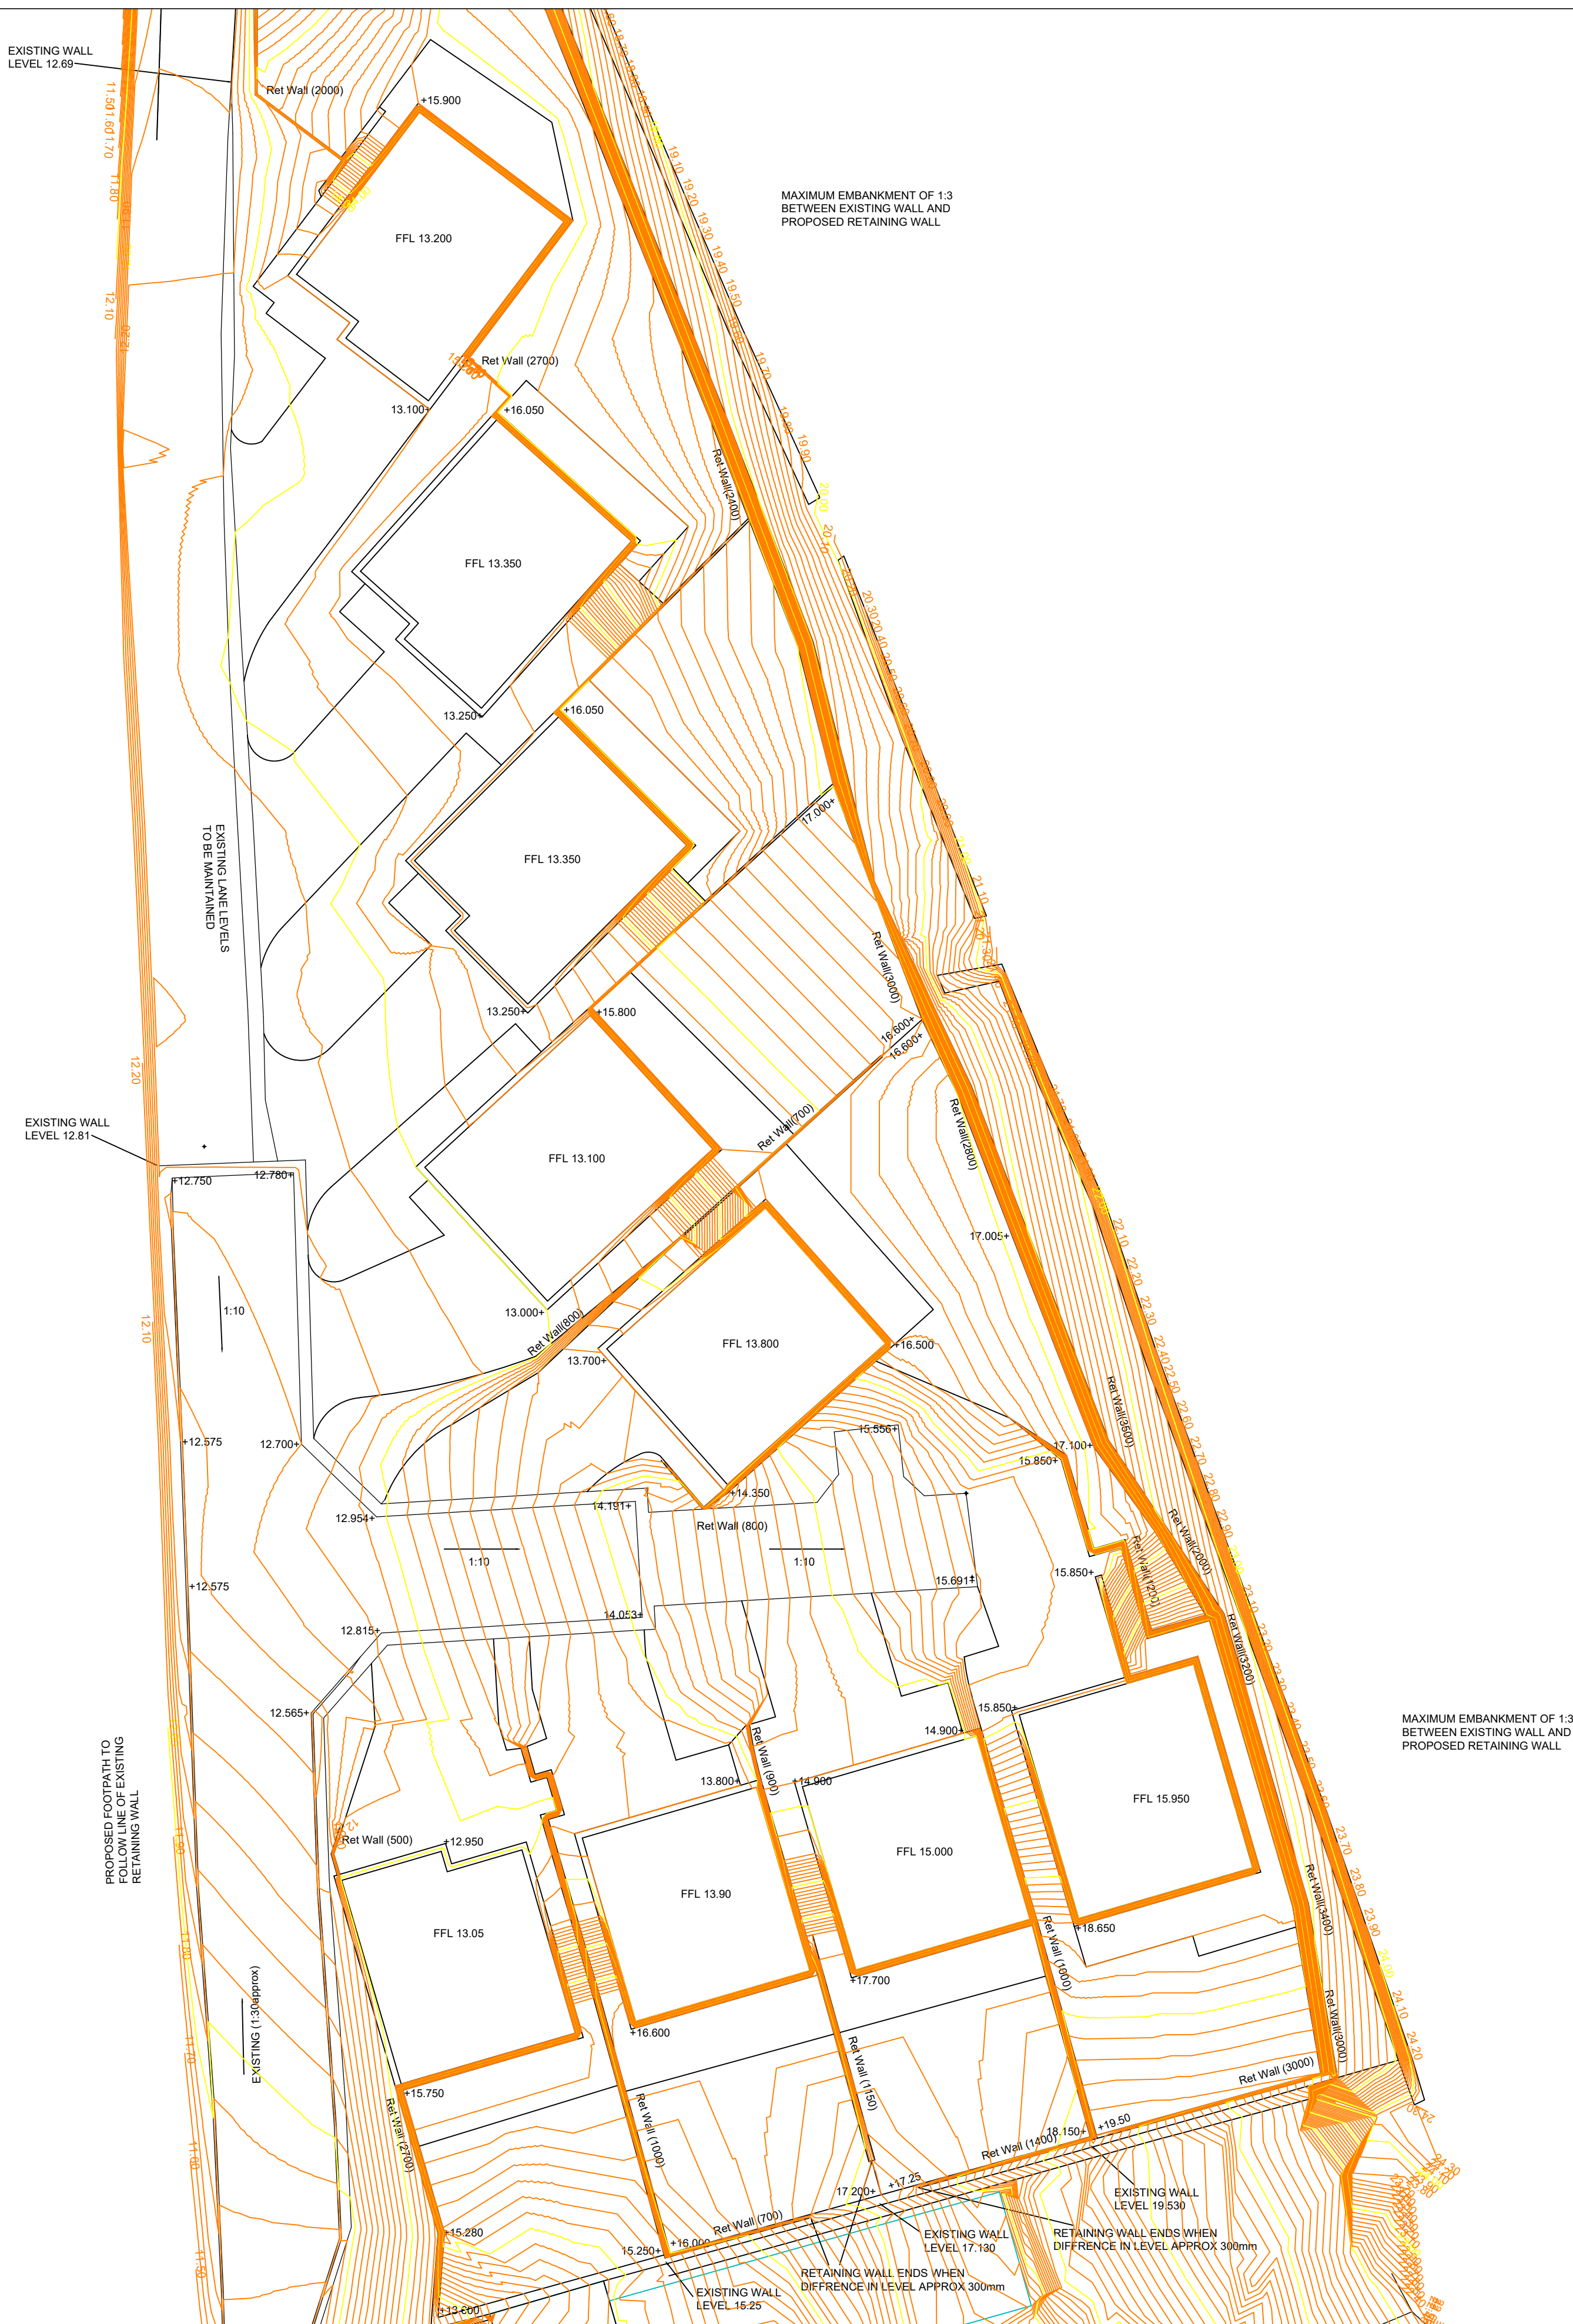

Notes.

D	Access road levels changed to existing	15.05.20		
C	Access road changed to 1:10	07.05.20		
B	Levels revised	05.05.20		
A	Access road gradient altered to 1:20	15.04.20		
REV	COMMENT	DATE	DRAWN	CHECK

Holloway Jennings

Consulting Engineers

Connaught House
Park View
Lofthouse
Wakefield
West Yorkshire
WF3 3HA

Telephone: 01924 824 433
Facsimile: 0871 900 4243
email: admin@hjoe.co.uk

DRAWING STATUS:

APPROVAL

CLIENT:

PETRAIN CONSTRUCTION

PROJECT:

BROCKHOLES
DEVELOPMENT
LANCASTER LANE

TITLE:

PROPOSED LEVELS
SHEET 2

DESIGNED:	CHECKED:	DRAWN:
SCALE & SIZE:	DATE:	
A1	MAR 2020	
PROJECT No:	DRAWING No:	REV:
5017	702	D