



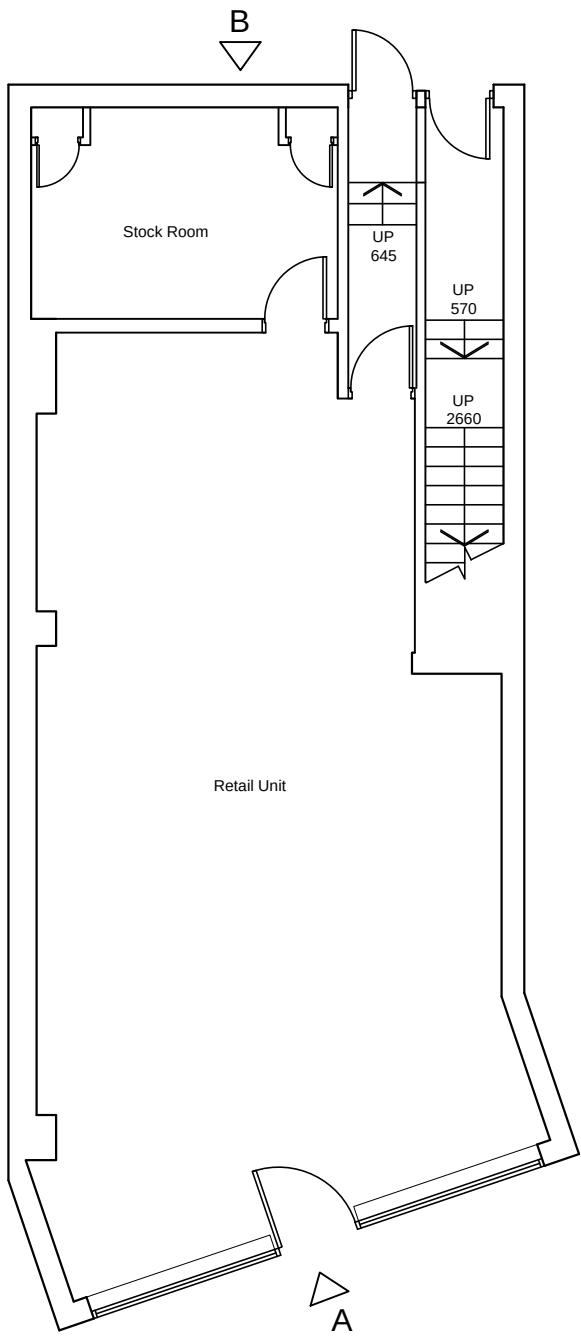


GROUND FLOOR PLAN

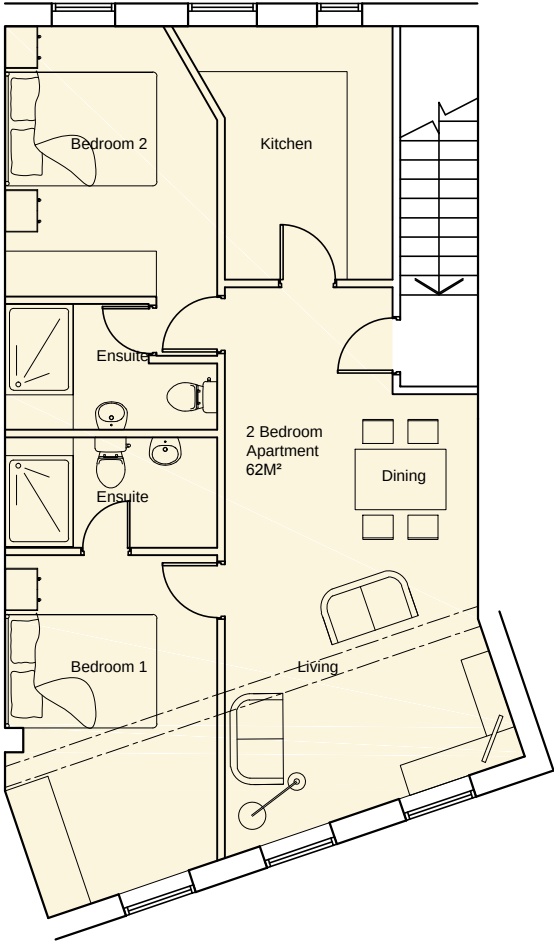

FIRST FLOOR PLAN



ELEVATION A

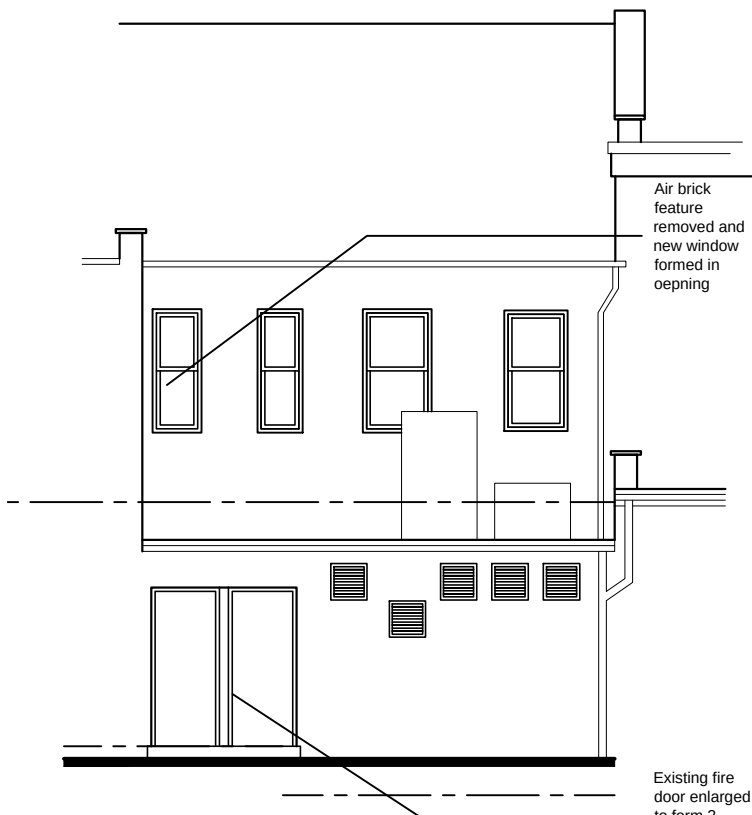

ELEVATION B

Only figured dimensions should be used.

Scaled dimensions should be checked with the Architect.

This drawing together with the design, is the property and copyright of the Architect and must not be reproduced without written permission

A	Upper layout converted to one x two bedroom apartment following LPA comment.	JF	JC	15.12.2020
---	--	----	----	------------

DO NOT SCALE OFF THIS DRAWING

rev	description	drwn	auth	date
-----	-------------	------	------	------

ACUMEN
DESIGNERS & ARCHITECTS

acumenarchitects.co.uk01484 546 000
Headrow House, Old Leeds Road, Huddersfield, HD1 1SG

Client

INGENIOUS 1964 LTD.

Project

UNIT 7 CHERRY TREE CENTRE
HUDDERSFIELD

Project No	Drawing No	Rev
2663	02	A

Description

PROPOSED PLANS
and ELEVATIONS

Scale	Date Drawn	Drawn By	Authorised By
1:100@ A2	AUG'20	JF	JC

Purpose of Issue

Planning● Building Regs○ Tender○ Construction○ Comment○ Info○