


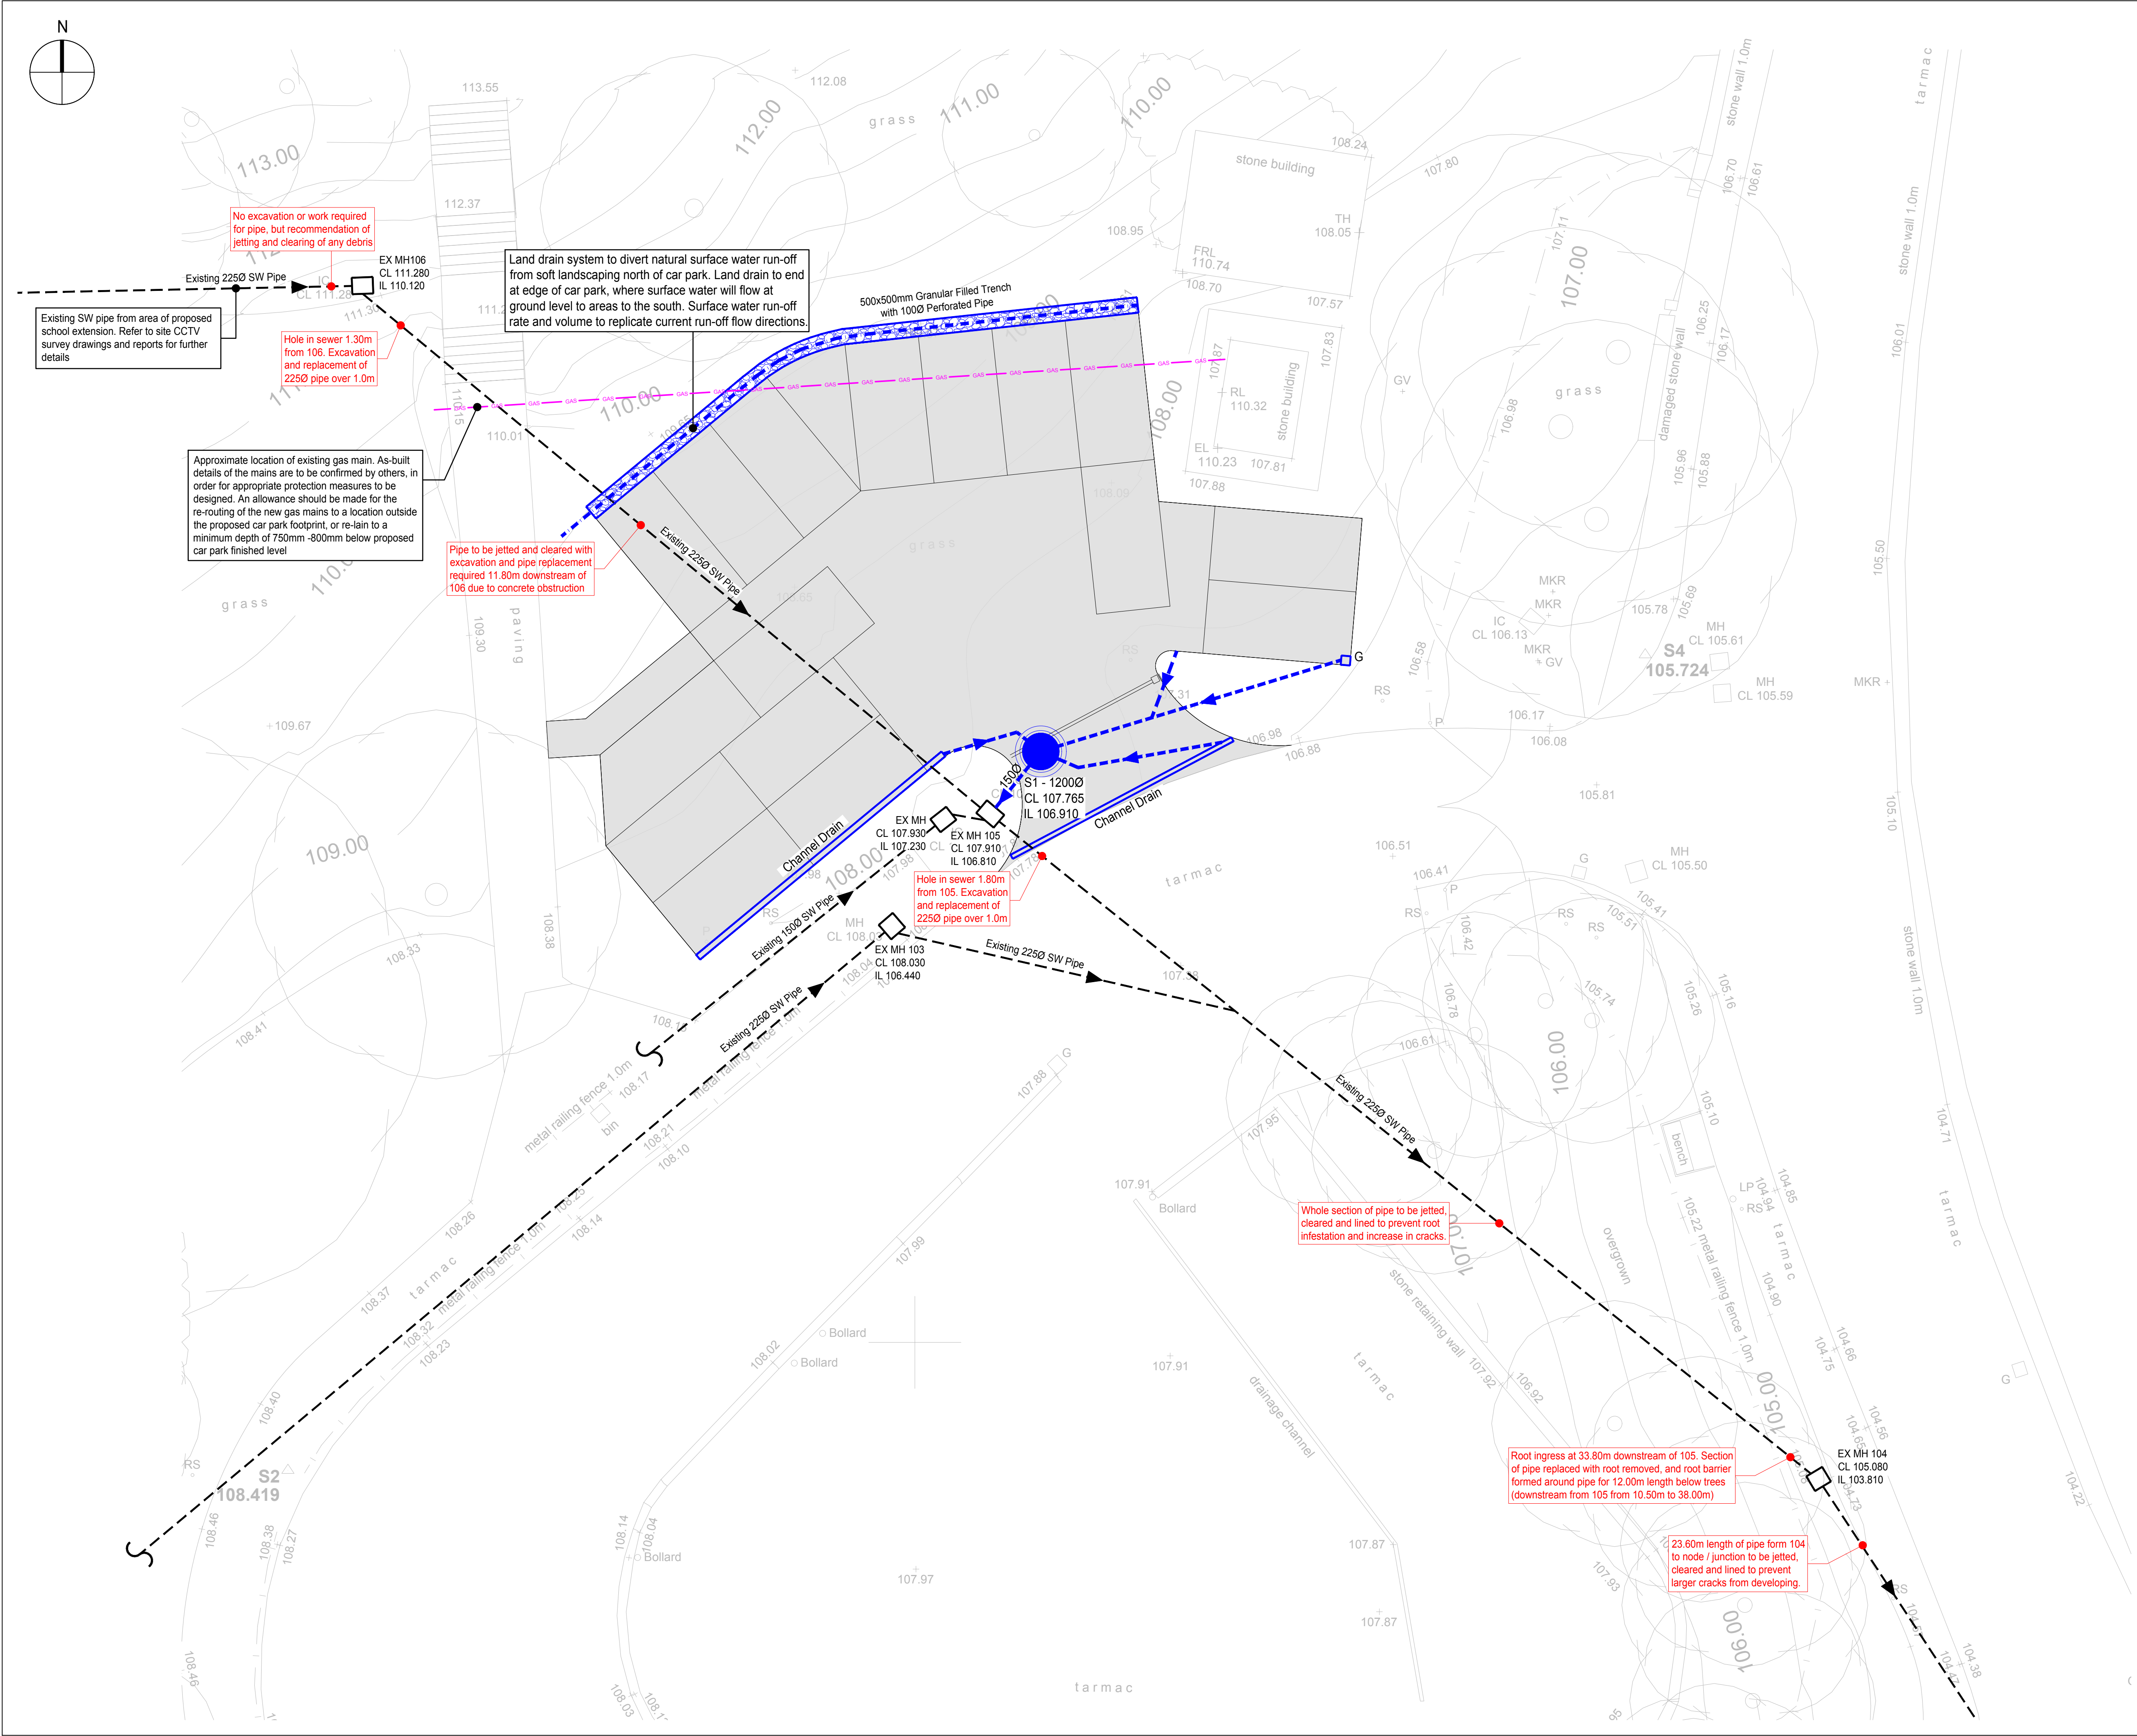

- NOTES :**
- IF THIS DRAWING HAS BEEN RECEIVED ELECTRONICALLY IT IS THE RECIPIENTS RESPONSIBILITY TO PRINT THE DOCUMENT TO THE CORRECT SCALE
 - ALL DIMENSIONS ARE IN MILLIMETRES UNLESS STATED OTHERWISE. IT IS RECOMMENDED THAT INFORMATION IS NOT SCALED OFF THIS DRAWING
 - THIS DRAWING SHOULD BE READ IN CONJUNCTION WITH ALL OTHER RELEVANT DRAWINGS AND SPECIFICATIONS INCLUDING ANY SUPPLEMENTARY GROUND INVESTIGATION REPORTS BY ABBEYDALE BEC LTD
 - FOR GENERAL NOTES REFER TO CCS CONSULTING LTD DRAWING No. LE-020-CCS-S1-XX-DR-S-0900 & 0901

- LEGEND :**
- PROPOSED SURFACE WATER DRAINAGE
 - PROPOSED PERFORATED PIPE
 - EXISTING SURFACE WATER DRAINAGE
 - CHANNEL DRAIN
 - SURFACE WATER GULLY

SITE SPECIFIC DRAINAGE NOTES :

REFER TO DRAWING LE-020-CCS-S1-XX-DR-S-0110 FOR CAR PARK LEVELS LAYOUT.

SURFACE WATER RESTRICTED TO AS LOW AS POSSIBLE WITH SUITABLY SIZED FLOW CONTROL DIAMETER TO PREVENT BLOCKAGE AND SUBSEQUENT FLOODING.

REPAIR WORKS TO EXISTING 225Ø SURFACE WATER PIPES TO BE CARRIED OUT PRIOR TO CONNECTION OF NEW DRAINAGE SYSTEM FROM PROPOSED CAR PARK, TO PREVENT POTENTIAL FLOODING.

DRAINAGE SPECIFICATIONS :

REFER TO CCS CONSULTING DRAINAGE SPECIFICATION FOR DETAILS.

THIS DRAWING IS TO BE USED FOR **TENDER INFORMATION ONLY** AND **MUST NOT** BE READ AS A CONSTRUCTION ISSUE. IT INDICATES DESIGN INTENT ONLY AND IS SUBJECT TO AMENDMENT DURING FINAL DESIGN DEVELOPMENT.

RIBA STAGE 4 DRAWING

T4	TANK AND FLOW CONTROL OMITTED	MDS	20.11.20
T3	NOTE ADDED, ORIFICE Ø REVISED	SAR	06.11.20
T2	APPROX. GAS MAIN LOCATION ADDED	SAR	28.10.20
T1	ISSUED FOR TENDER	MDS	07.10.20
rev	amendments	by	date



Client: FARRELL & CLARK ARCHITECTS (O.B.O. KIRKLEES COUNCIL)			
Project: KING JAMES' SCHOOL EXPANSION, HUDDERSFIELD			
Title: NEW CAR PARK DRAINAGE & REPAIRS LAYOUT			
Drawing Status: TENDER	Date Created: OCT '20	Drawing Scale: 1:100 @ A1	
Project Number: LE-020 - CCS - S1 - XX - DR - S - 0111	Originator: JB	Vol: MS	Rev: T4
Project Leader: JB	Drawn By: MS	Initial Review: LB	