



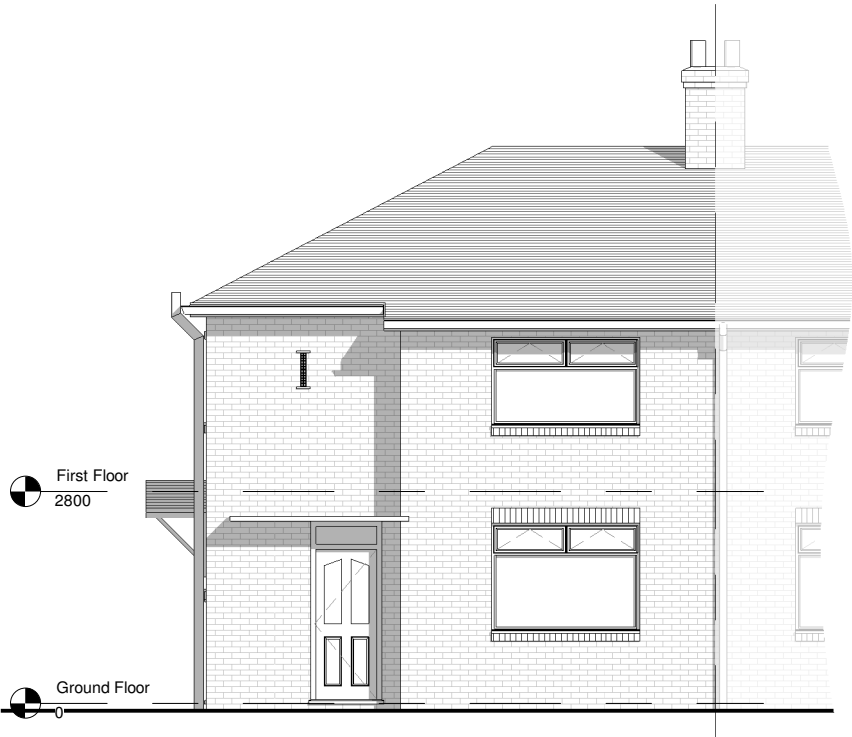

North Elevation - Existing
1 : 100




South Elevation - Existing
1 : 100

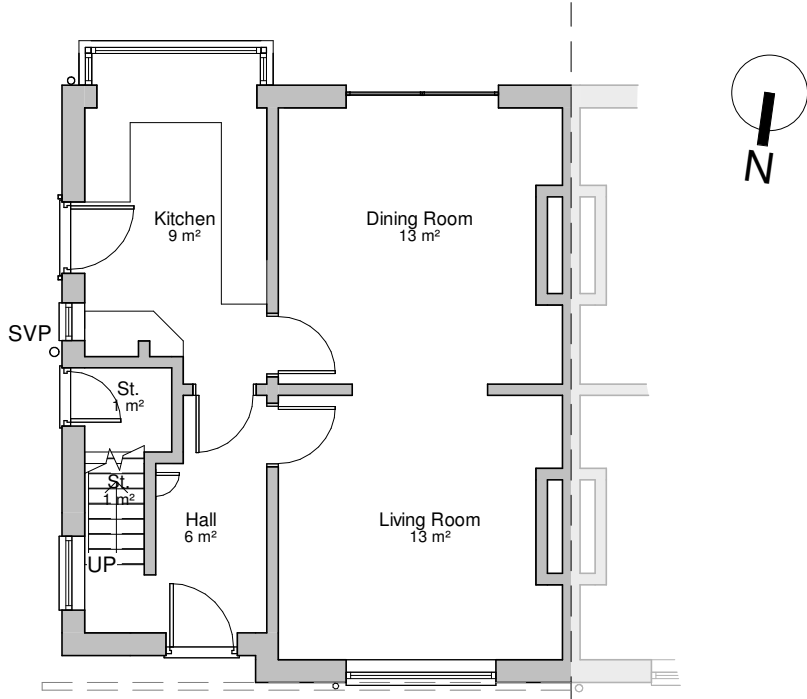

Ground Floor Plan - Existing
1 : 100



East Elevation - Existing
1 : 100

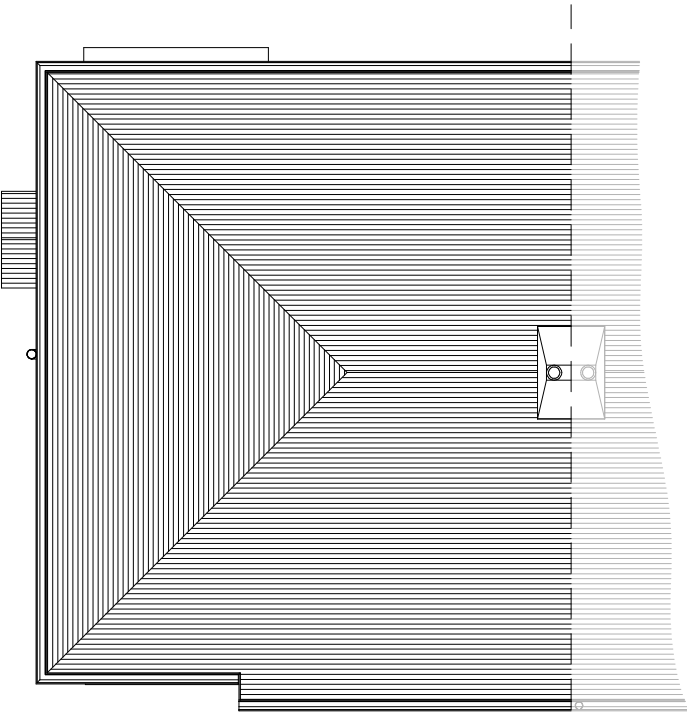

Roof Plan - Existing
1 : 100

MWA

MARTIN WALSH
ARCHITECTURAL

Firth Buildings, 99 - 103 Leeds Rd, Dewsbury, WF12 7BU
e: info@martinwalsh.co.uk

t: 01924 464342
w: www.martinwalsh.co.uk

Project

Proposed ground floor extension & pitched bay window roof at
3 Lumley Road, Dewsbury, WF12 7DU

Client

Ms J Brooke

	Issued	MM	MW	14/08/20			
Rev	Description	Drawn	Checked	Date			
Document Status : Purpose of Issue:							
S2		FOR INFORMATION					
Title							
Existing Plans & Elevations							
MWA project	Scale	Original Paper Size	Orientation	Drawn			
6305	1 : 100	@A3	Landscape	MM			
File Identifier							
Project	Originator	Volume	Level	Type	Role	Number	Revision
JBLR -	MWA -	XX -	XX -	DR -	A -	0002	P1