Block plan

SCALE 1 : 200

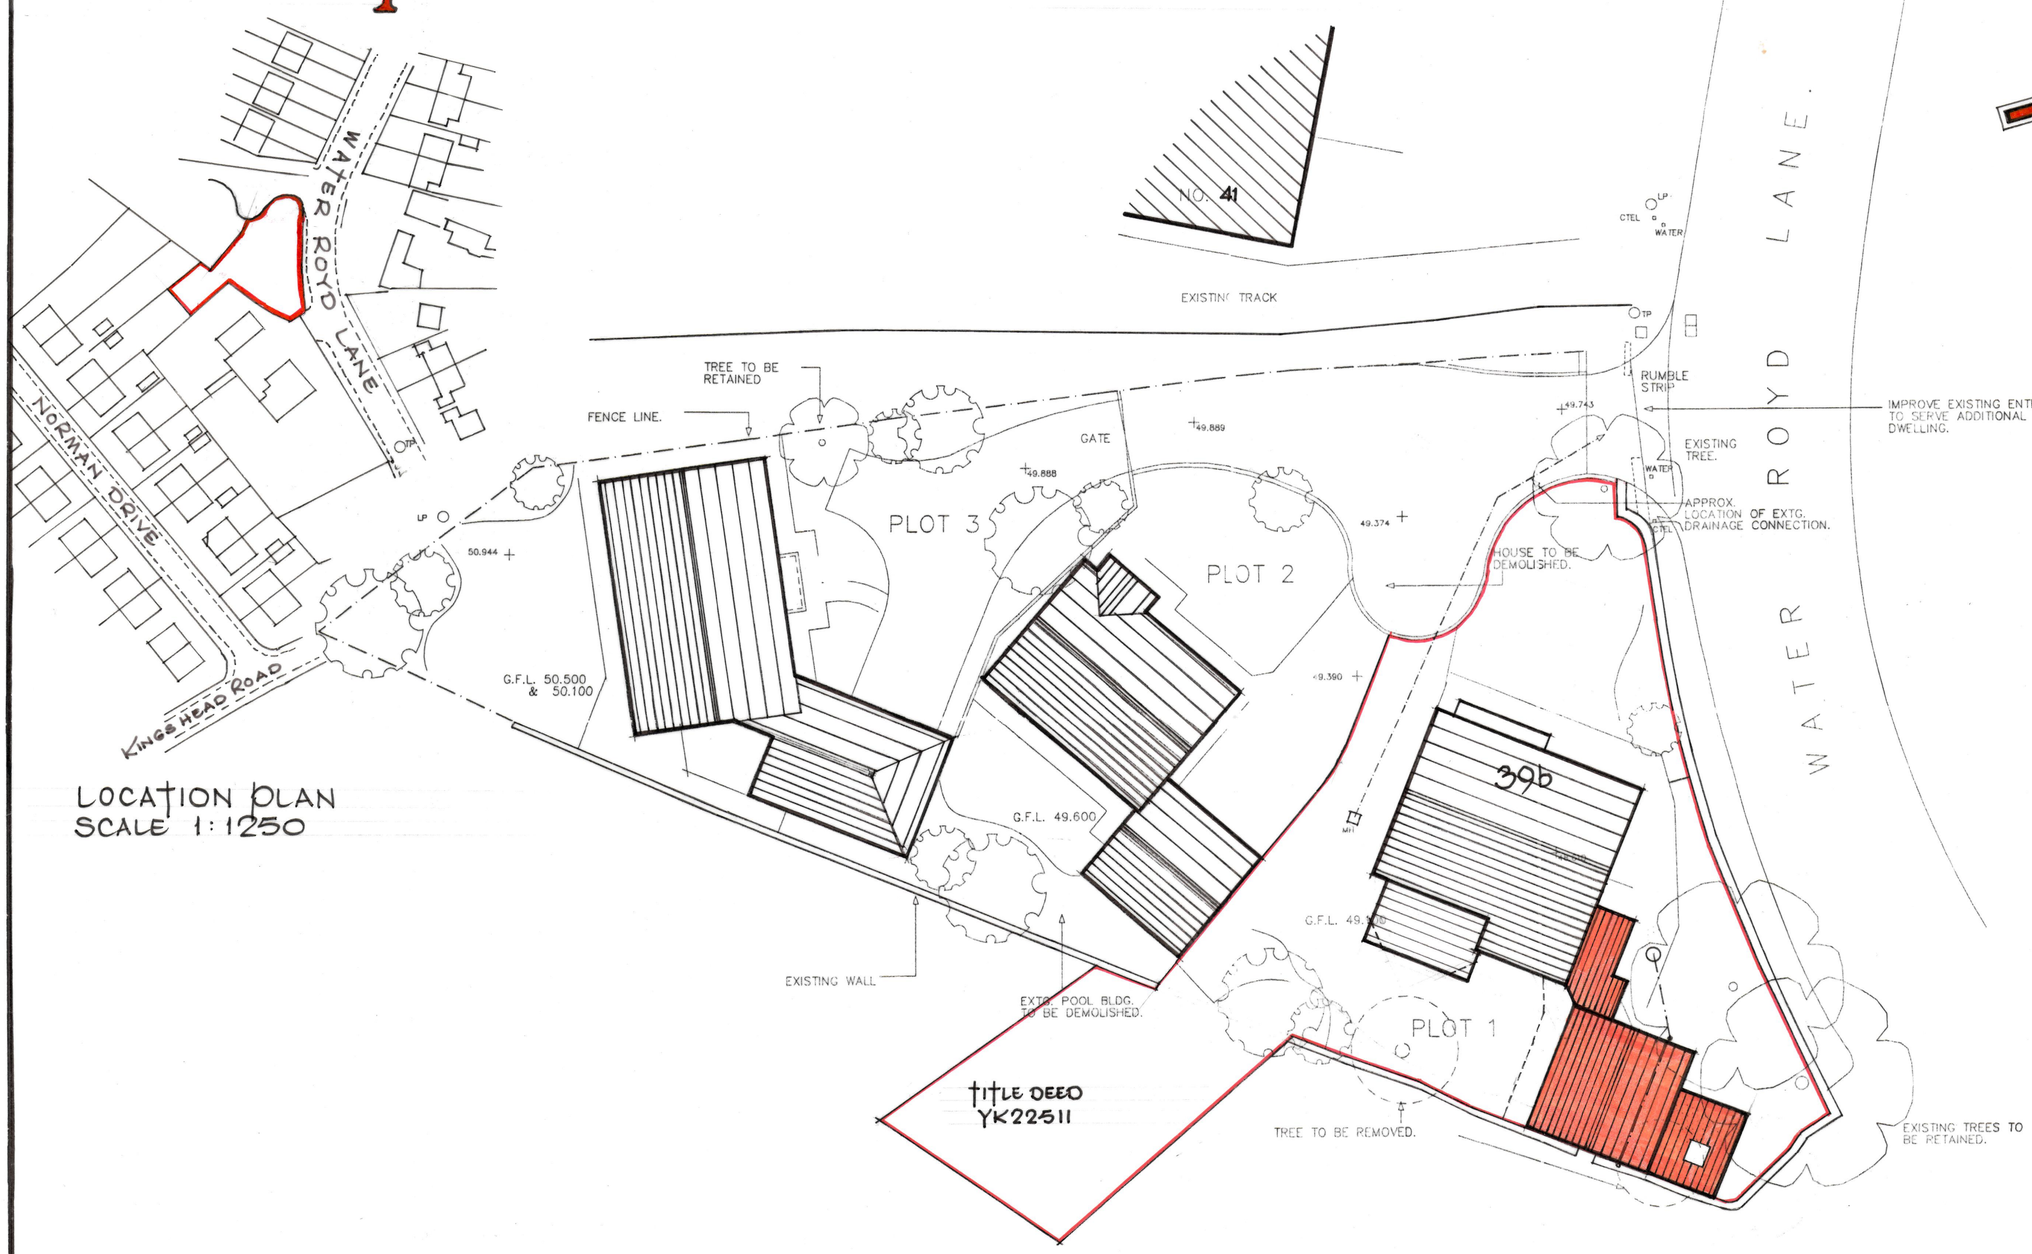

Mr. & Mrs. P. Goff,

39b, WATER ROYD LANE, MIRFIELD, WF14 9SF

JULY, 2020

1