


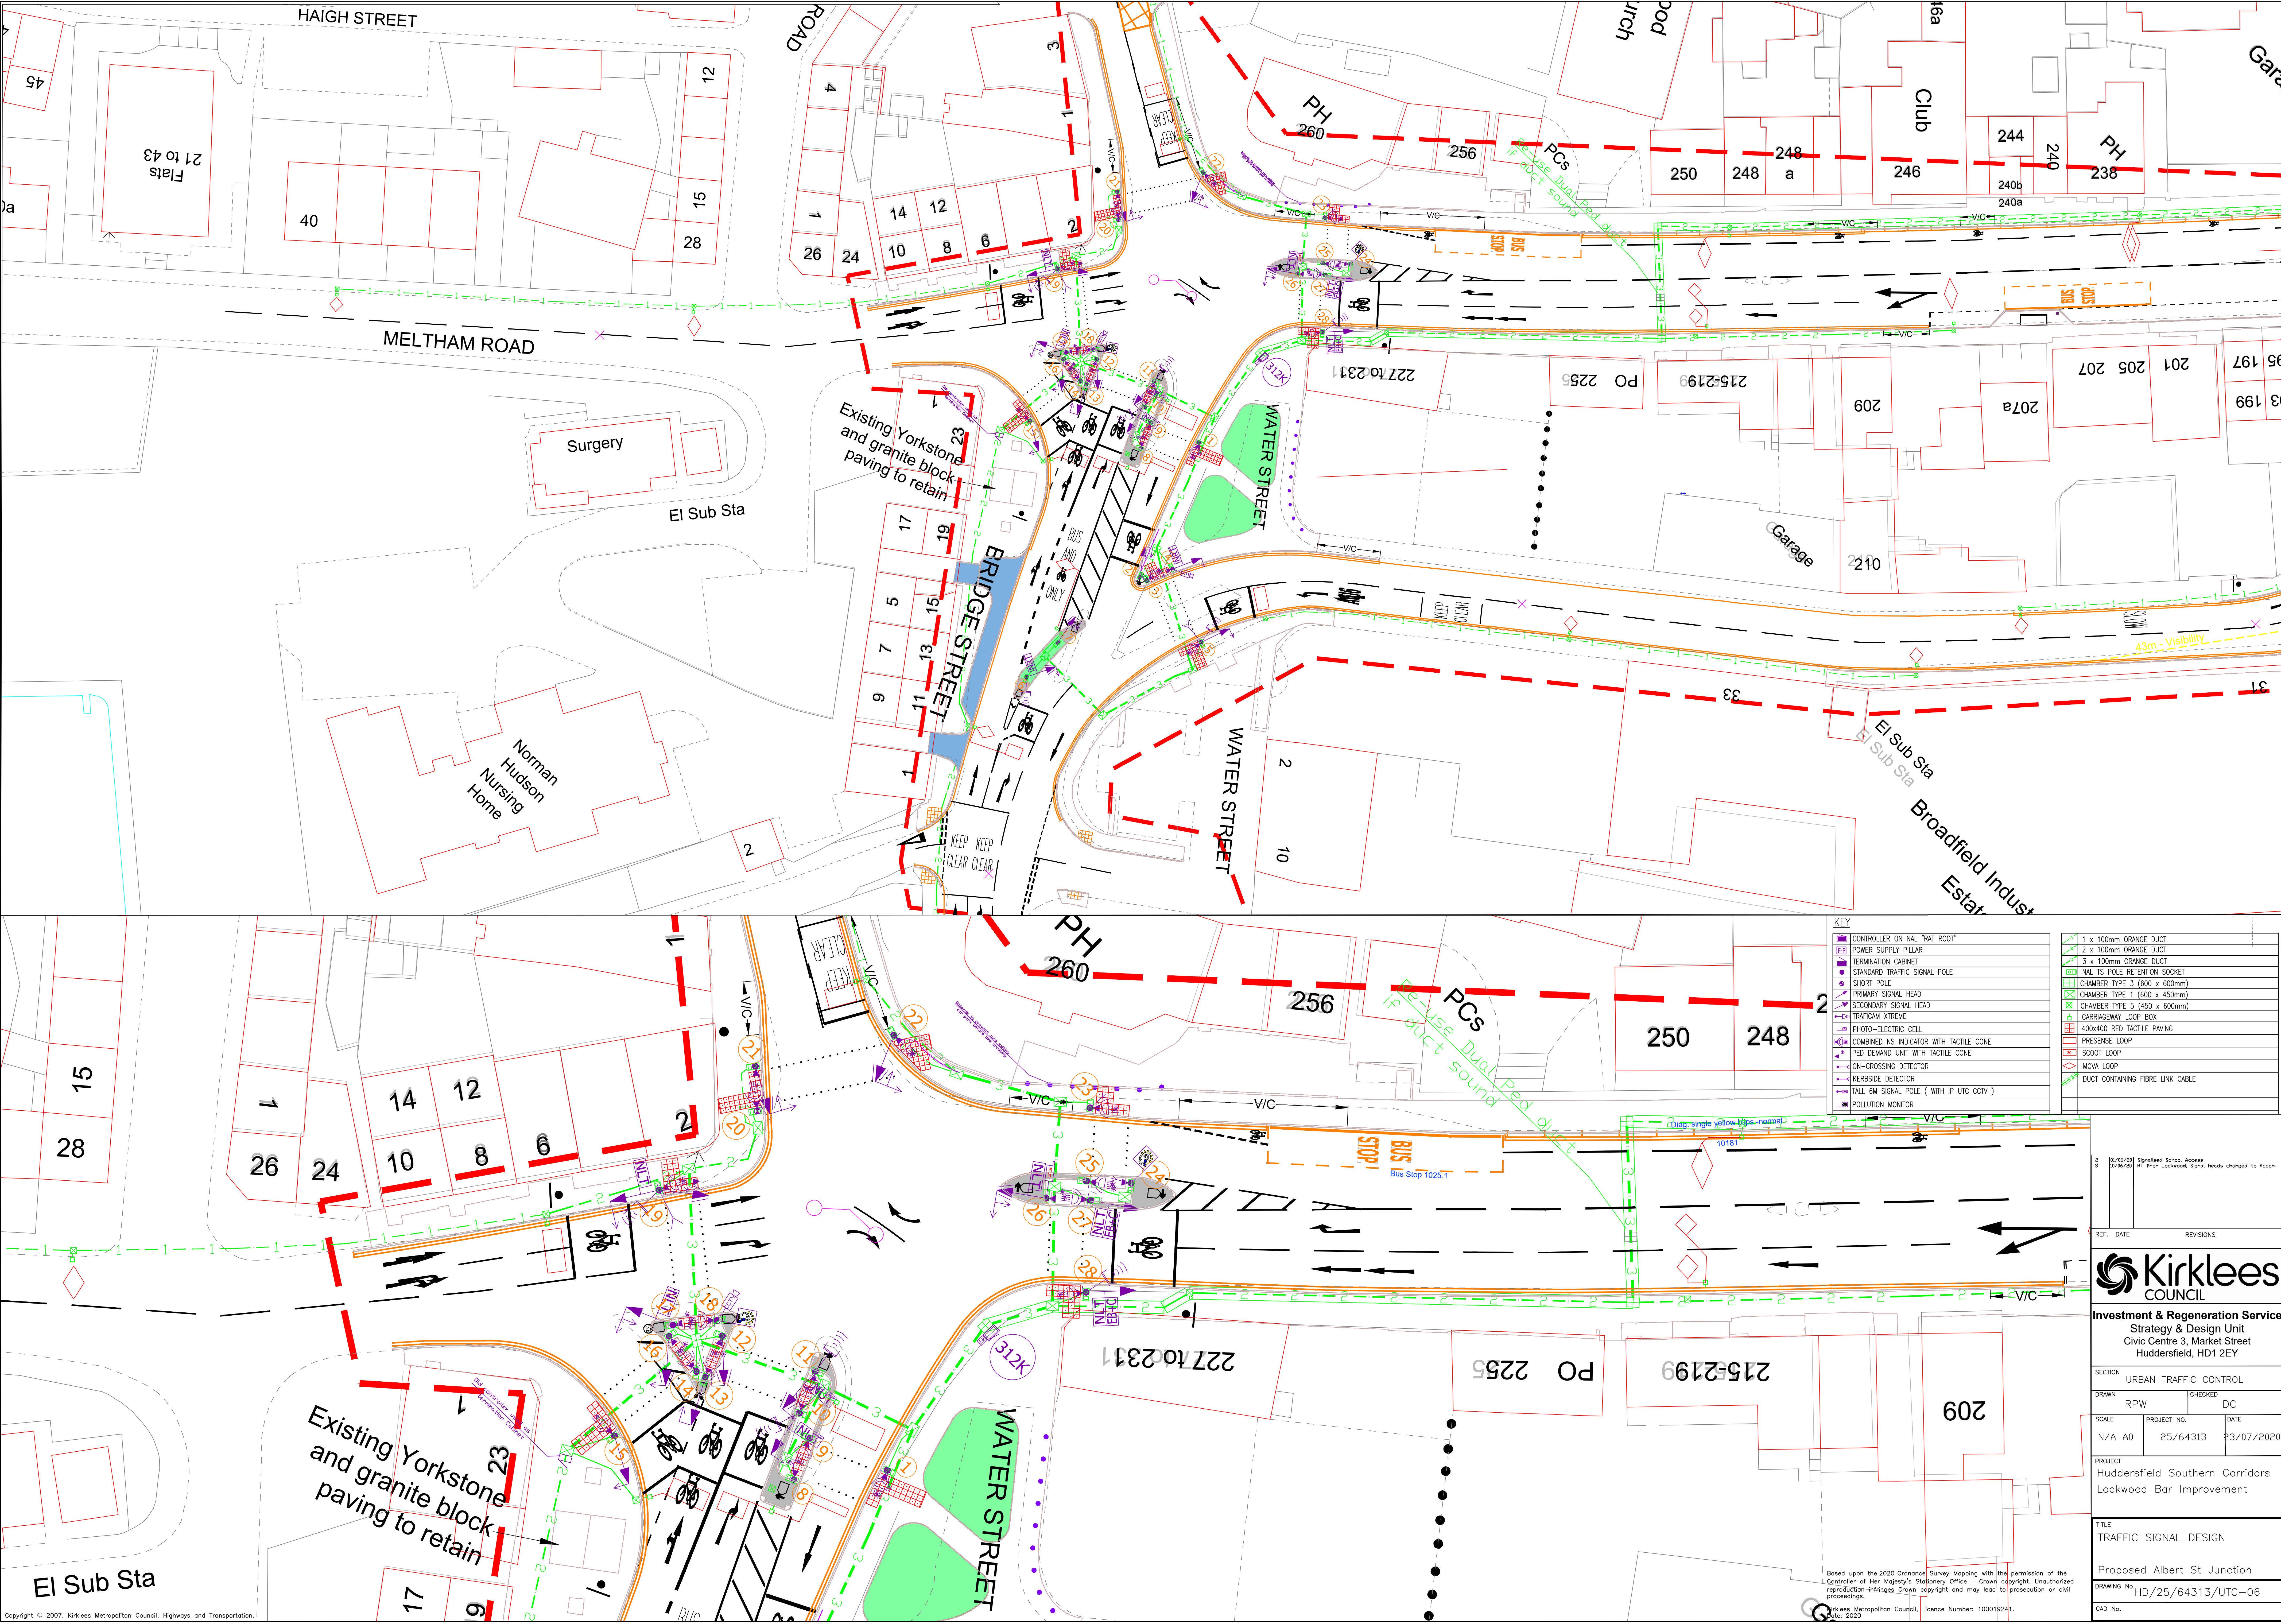

KEY	
1 x 100mm ORANGE DUCT	1 x 100mm ORANGE DUCT
3 x 100mm ORANGE DUCT	3 x 100mm ORANGE DUCT
NAL TS POLE RETENTION SOCKET	NAL TS POLE RETENTION SOCKET
CHAMBER TYPE 3 (600 x 600mm)	CHAMBER TYPE 3 (600 x 600mm)
CHAMBER TYPE 1 (600 x 450mm)	CHAMBER TYPE 1 (600 x 450mm)
CHAMBER TYPE 5 (450 x 600mm)	CHAMBER TYPE 5 (450 x 600mm)
CARRIAGEWAY LOOP BOX	CARRIAGEWAY LOOP BOX
400x400 RED TACTILE PAVING	400x400 RED TACTILE PAVING
PRESENSE LOOP	PRESENSE LOOP
SCOOT LOOP	SCOOT LOOP
MOVA LOOP	MOVA LOOP
DUCT CONTAINING FIBRE LINK CABLE	DUCT CONTAINING FIBRE LINK CABLE

REF.	DATE	REVISIONS
1	25/07/2020	Signalised School Access
2	25/07/2020	RT from Lockwood. Signal heads changed to Acco

	Kirklees COUNCIL
Investment & Regeneration Service	
Strategy & Design Unit	
Civic Centre 3, Market Street	
Huddersfield, HD1 2EY	

SECTION	URBAN TRAFFIC CONTROL	
DRAWN	RPW	CHECKED DC
SCALE	N/A A0	PROJECT NO. 25/64313
		DATE 23/07/2020
PROJECT		
Huddersfield Southern Corridors		
Lockwood Bar Improvement		

TITLE	
TRAFFIC SIGNAL DESIGN	
Proposed Albert St Junction	
DRAWING No.	HD/25/64313/UTC-06
CAD No.	

Based upon the 2020 Ordnance Survey Mapping with the permission of the Controller of Her Majesty's Stationery Office. Crown copyright. Unauthorized reproduction infringes Crown copyright and may lead to prosecution or civil proceedings.

Kirklees Metropolitan Council, Licence Number: 100019241.

Date: 2020