
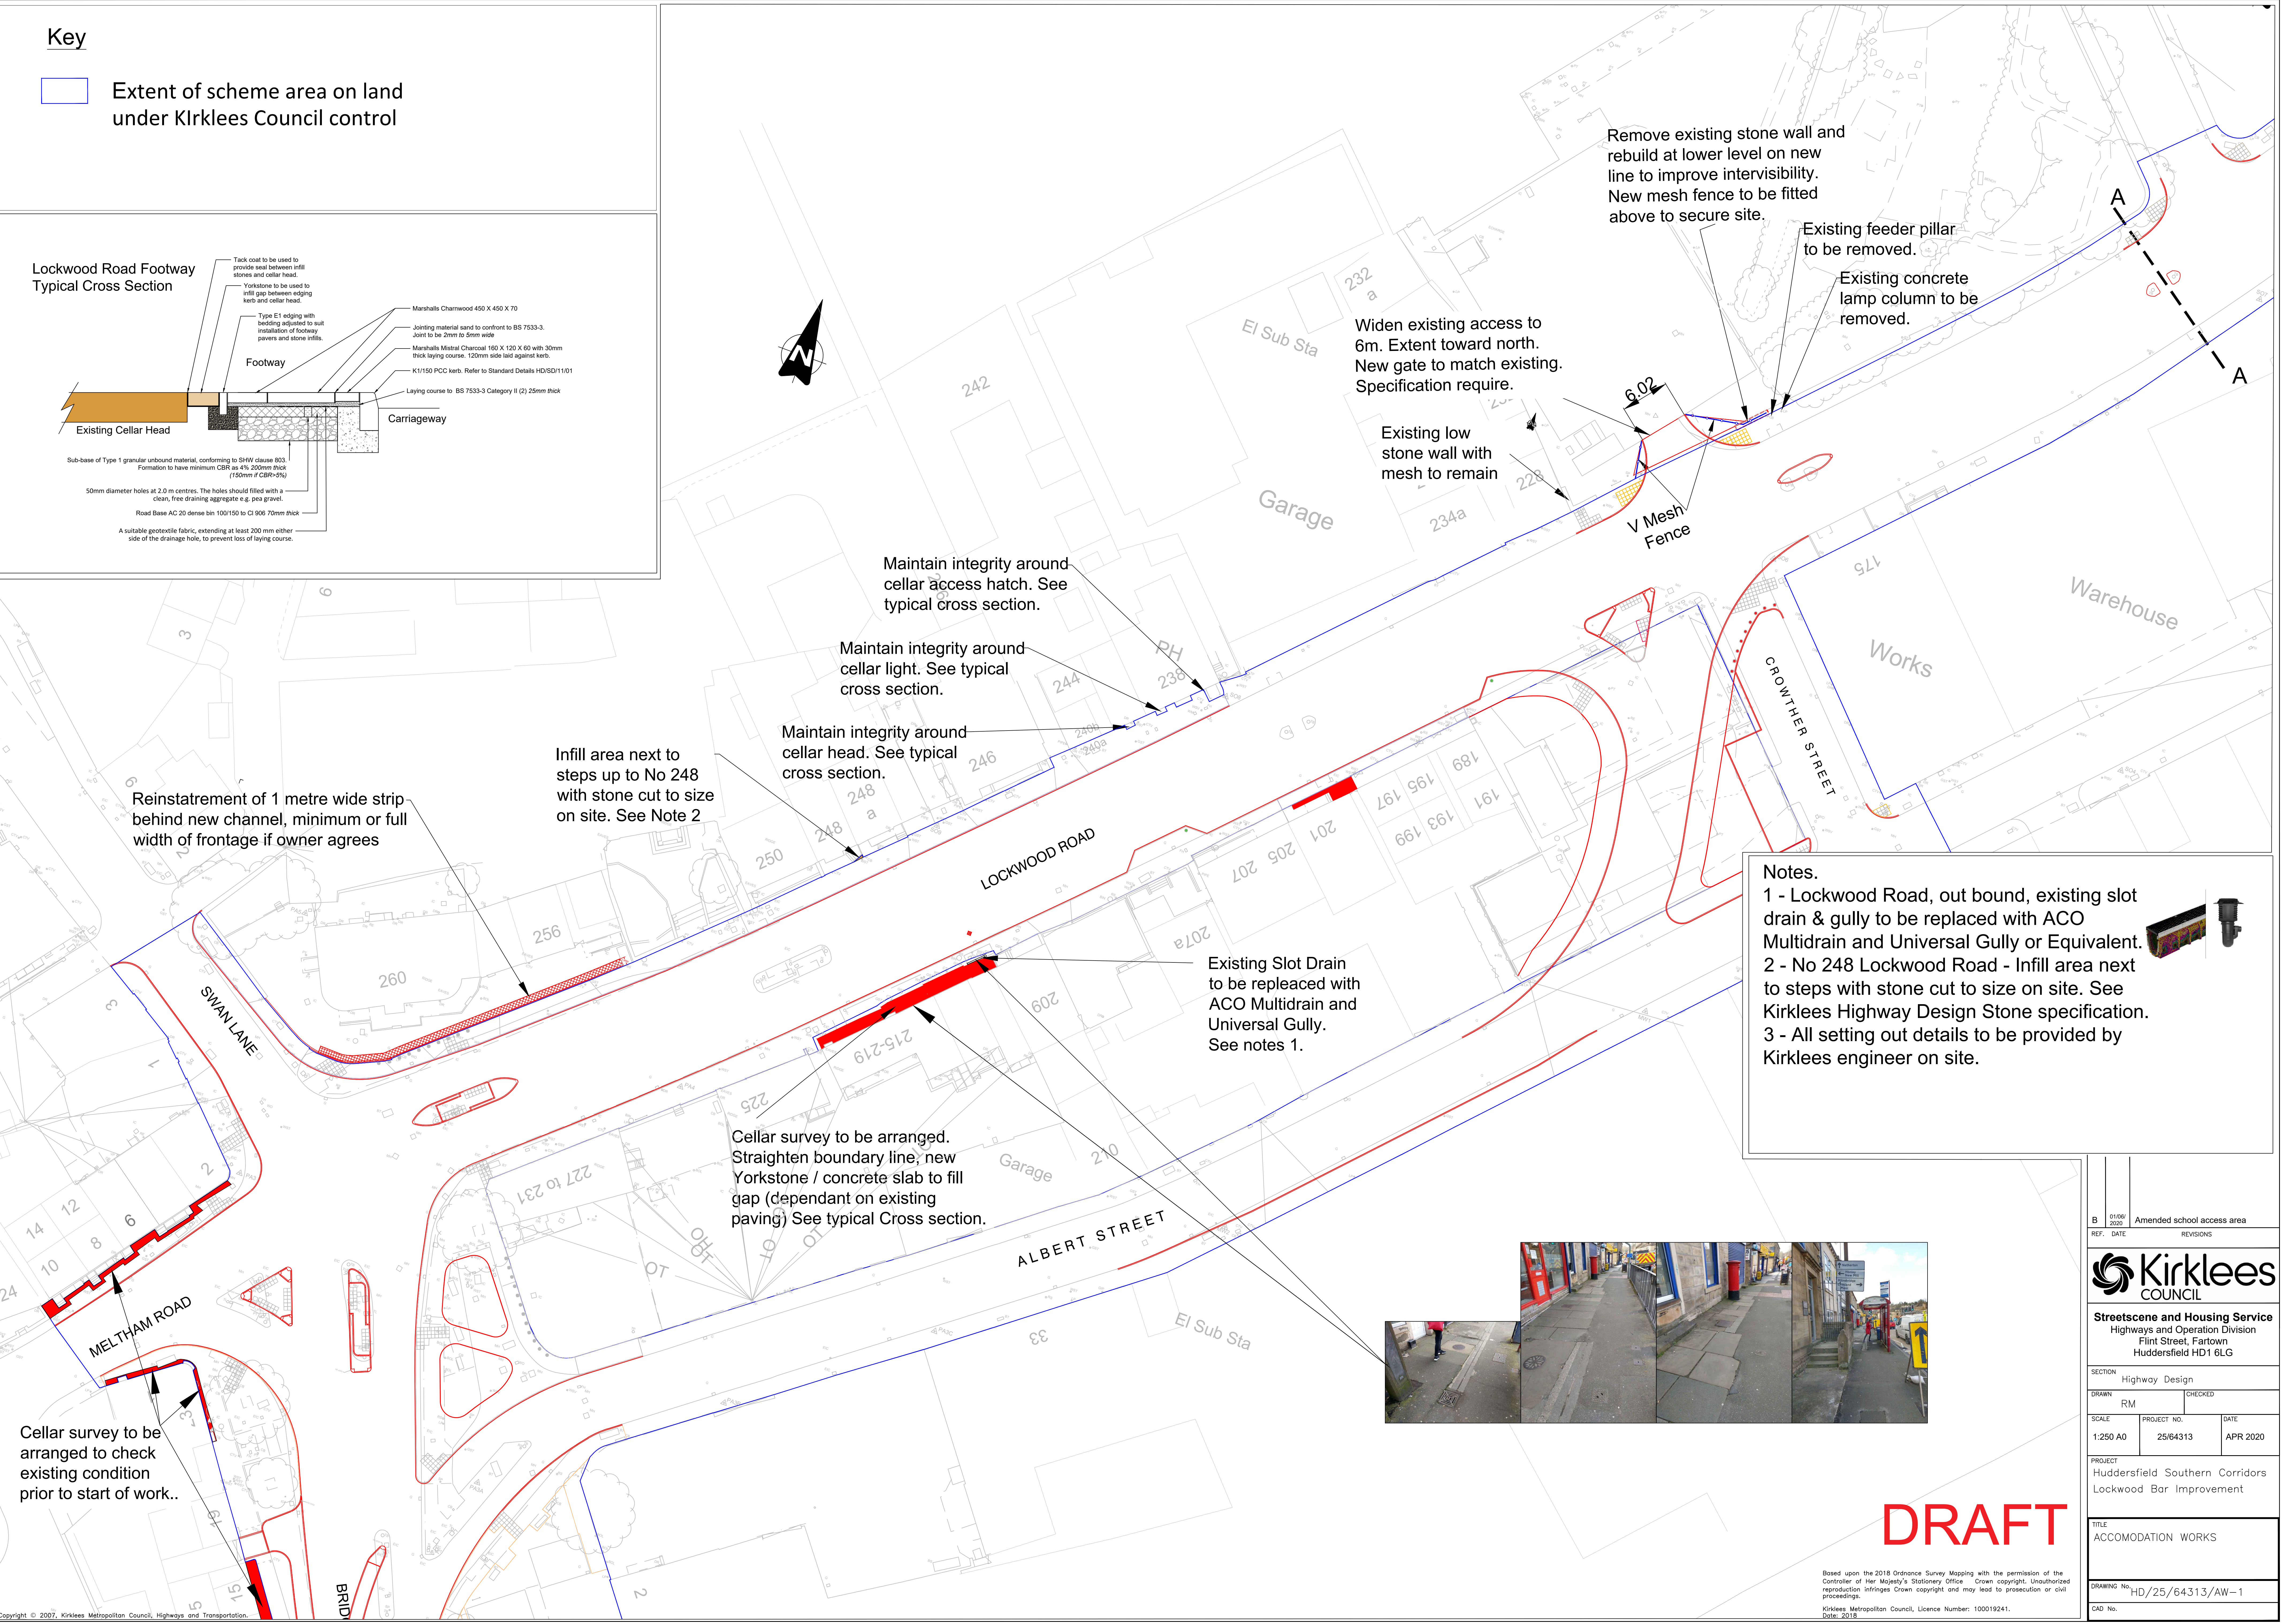



Key

Extent of scheme area on land under Kirklees Council control

Lockwood Road Footway Typical Cross Section

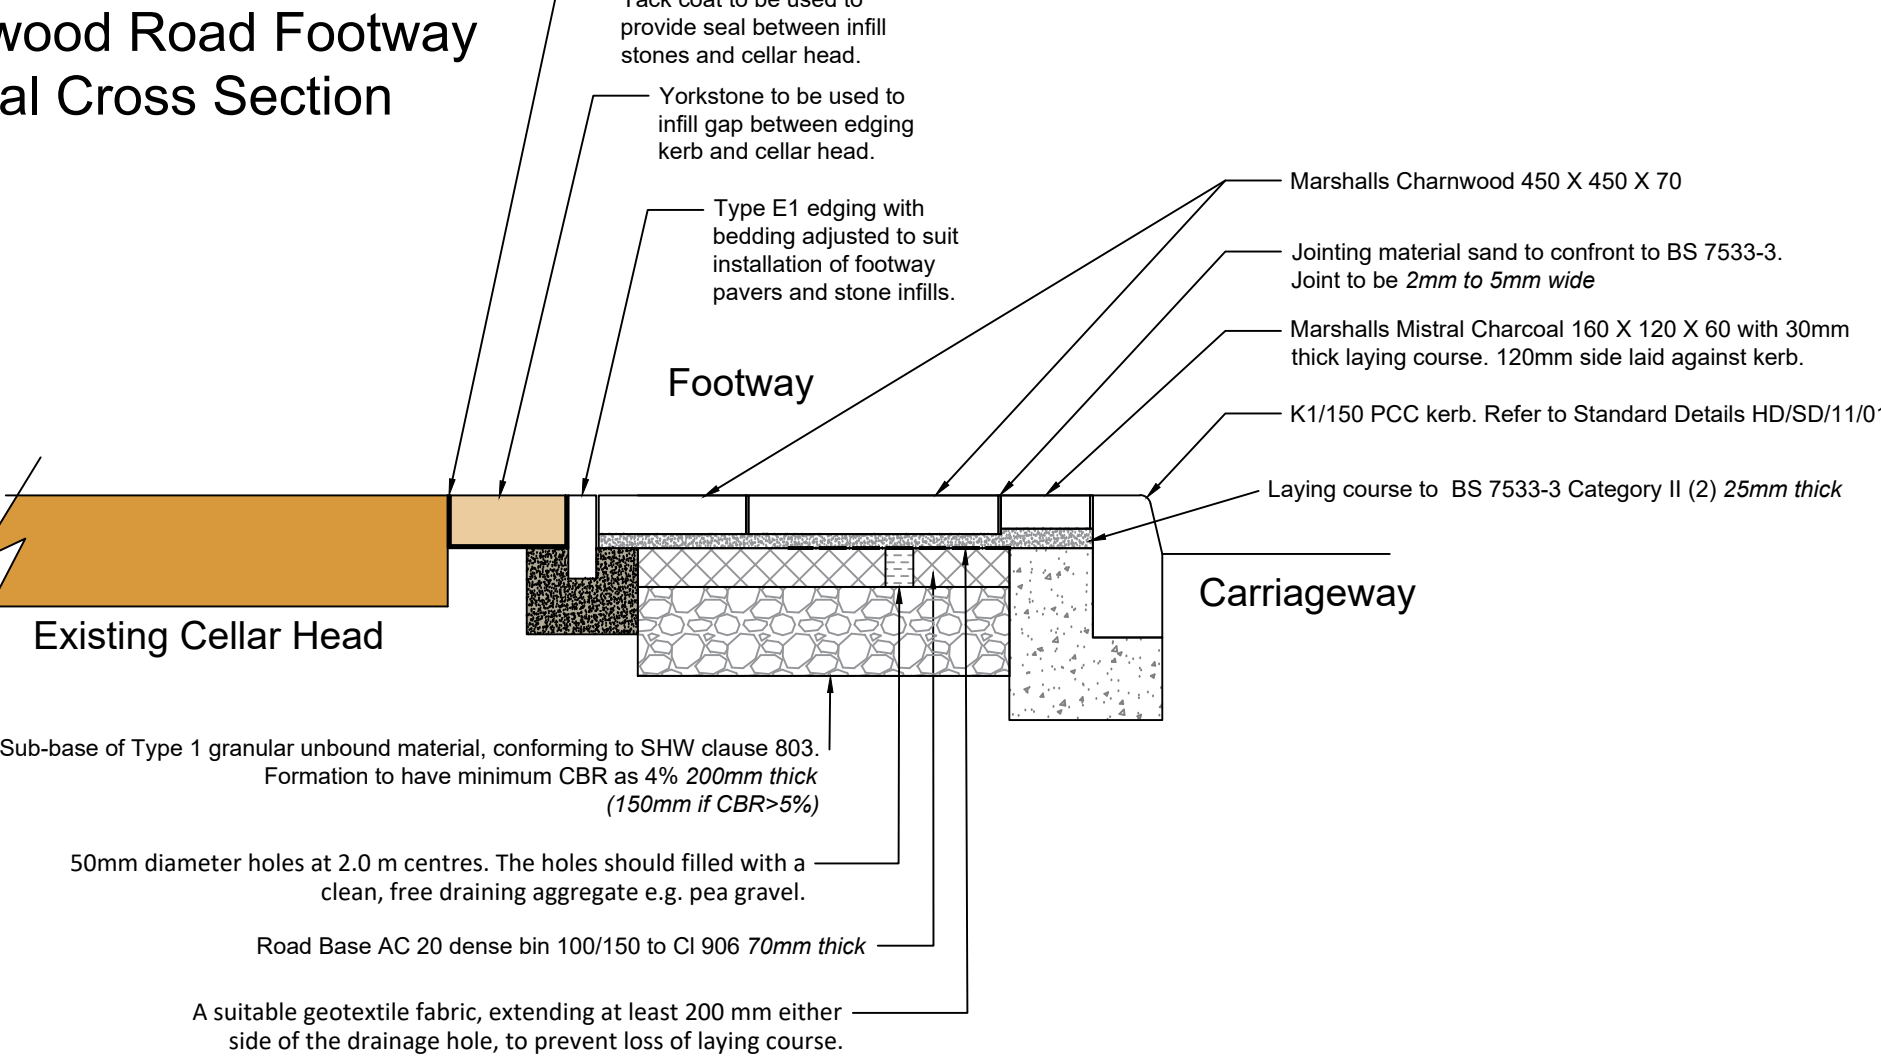

Notes.
1 - Lockwood Road, out bound, existing slot drain & gully to be replaced with ACO Multidrain and Universal Gully or Equivalent.
2 - No 248 Lockwood Road - Infill area next to steps with stone cut to size on site. See Kirklees Highway Design Stone specification.
3 - All setting out details to be provided by Kirklees engineer on site.

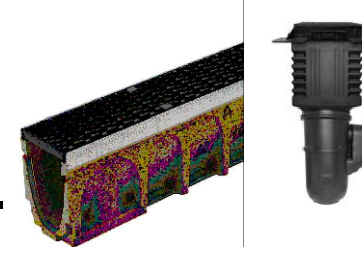

DRAFT

Based upon the 2018 Ordnance Survey Mapping with the permission of the Controller of Her Majesty's Stationery Office Crown copyright. Unauthorized reproduction infringes Crown copyright and may lead to prosecution or civil proceedings.
Kirklees Metropolitan Council, Licence Number: 100019241.
Date: 2018