



SHEPLEY
HOUSE TYPE BOOKLET
1914-HT-02
SEPTEMBER 2020


CONTENTS

HOUSE TYPE	DESCRIPTION	DRAWING NO
A1	1 BED TERRACE HOUSE	1914-HT-A1-01
BUN	2 BED DETACHED BUNGALOW	1914-HT-BUN-01
C	3 BED SEMI-DETAHCED HOUSE	1914-HT-C-01
C2	3 BED SEMI-DETACHED HOUSE (RiR)	1914-HT-C2-01
D	3 BED DETACHED HOUSE	1914-HT-D-01 1914-HT-D-02 1914-HT-D-03 1914-HT-D-04 1914-HT-D-05
D1	3 BED DETACHED HOUSE	1914-HT-D1-01 1914-HT-D1-02
L1	5 BED DETACHED HOUSE	1914-HT-L1-01 1914-HT-L1-02
N	4 BED DETACHED HOUSE	1914-HT-N-01
P	4 BED DETACHED HOUSE	1914-HT-P-01
S	4 BED DETACHED HOUSE	1914-HT-S-01 1914-HT-S-02
T	5 BED DETACHED HOUSE (RiR)	1914-HT-T-01 1914-HT-T-02
U	4 BED DETACHED HOUSE	1914-HT-U-01 1914-HT-U-02 1914-HT-U-03 1914-HT-U-04
V	4 BED SEMI-DETACHED HOUSE	1914-HT-V-01 1914-HT-V-02
W	3 BED SPLIT-LEVEL SEMI-DET HOUSE	1914-HT-W-01 1914-HT-W-02
GARAGES	SINGLE GARAGE TWIN GARAGE	1914-GA-01 1914-GA-02


HOUSE TYPE A1 - ABBEY ROAD, SHEPLEY




FRONT ELEVATION

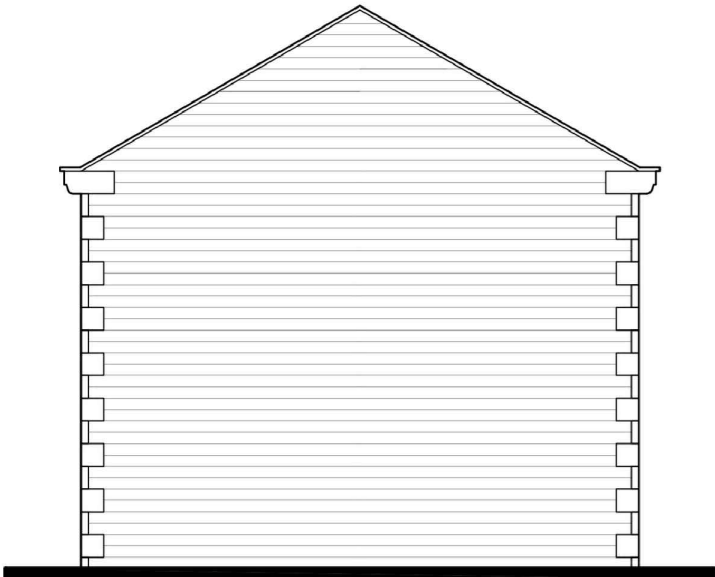


L.H. SIDE ELEVATION

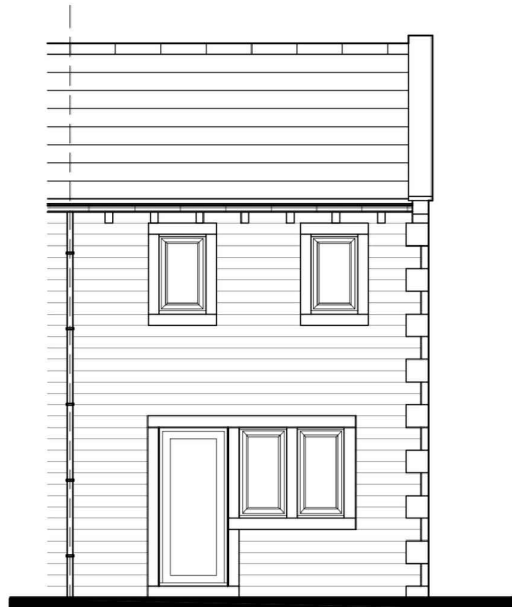


REAR ELEVATION

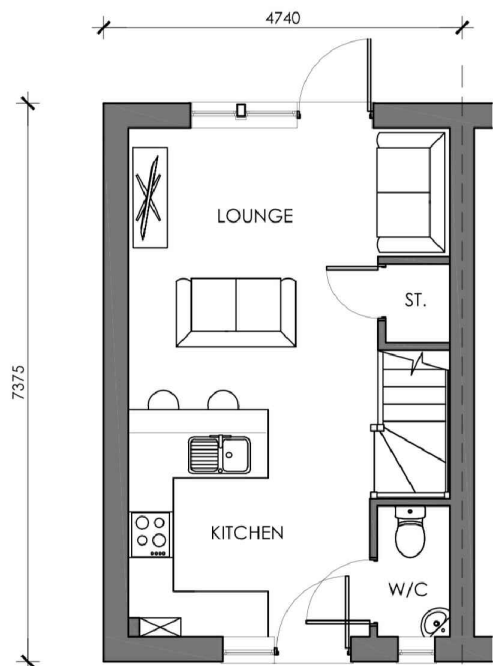

GROUND FLOOR

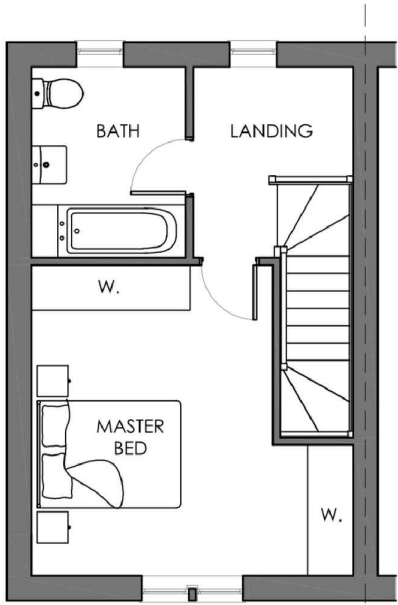

FIRST FLOOR

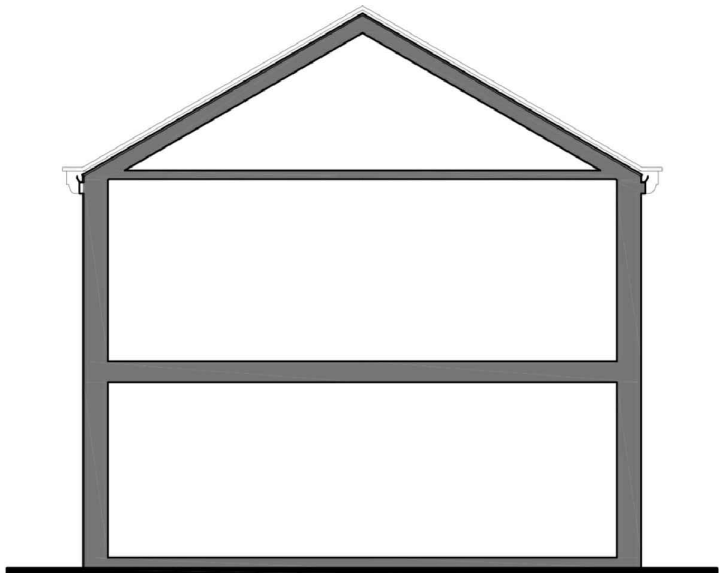

R.H. SIDE ELEVATION

HOUSE TYPE A1 - PLOTS 36-45
1914-HT-A1-01
ABBAY ROAD, SHEPLEY
YORKSHIRE COUNTRY PROPERTIES
SCALE:1:100@A3 - AUG 2020
PARKER PEEL
ARCHITECTURAL

HOUSE TYPE BUN - ABBEY ROAD, SHEPLEY




FRONT ELEVATION



L.H. SIDE ELEVATION



REAR ELEVATION

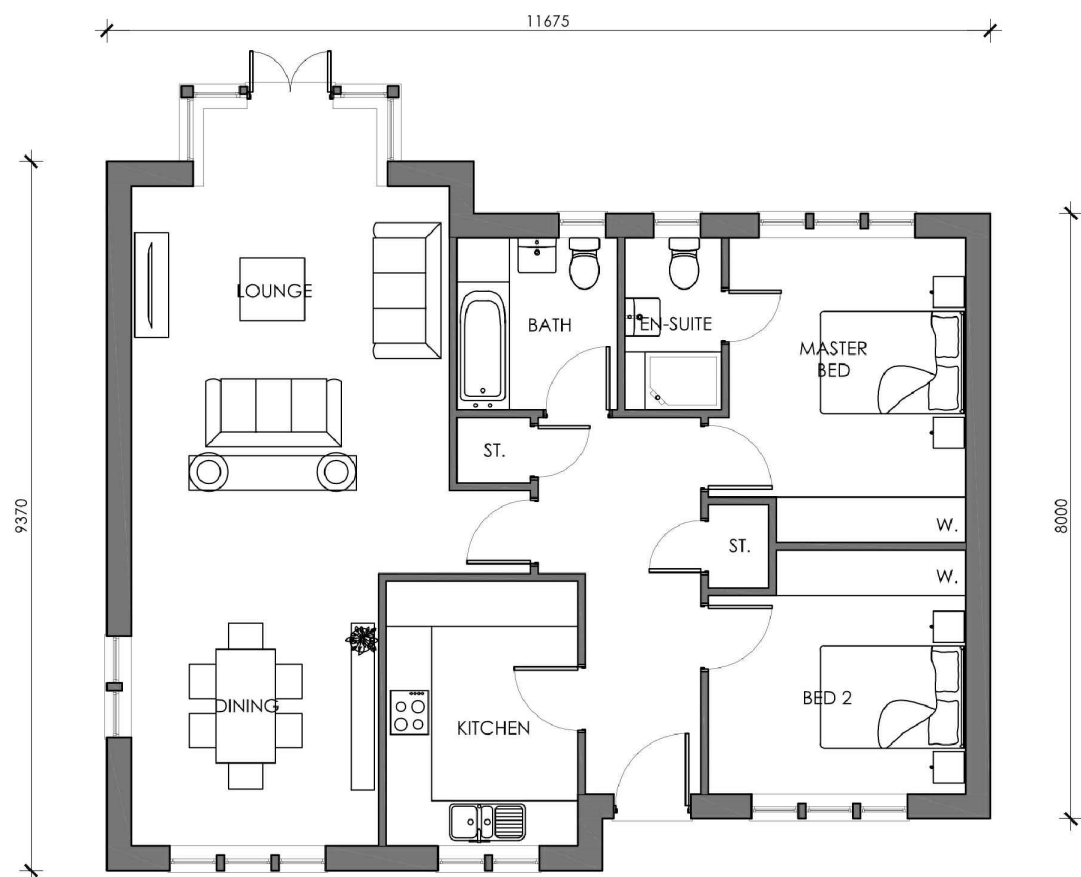

GROUND FLOOR



R.H. SIDE ELEVATION

HOUSE TYPE BUN - PLOT 52
1914-HT-BUN-01
ABBAY ROAD, SHEPLEY
YORKSHIRE COUNTRY PROPERTIES
SCALE:1:100@A3 - AUG 2020
PARKER PEEL
ARCHITECTURAL
e jp@parkerpeel.co.uk w www.parkerpeel.co.uk t 01924 921 860

HOUSE TYPE C - ABBEY ROAD, SHEPLEY




FRONT ELEVATION




L.H. SIDE ELEVATION




REAR ELEVATION

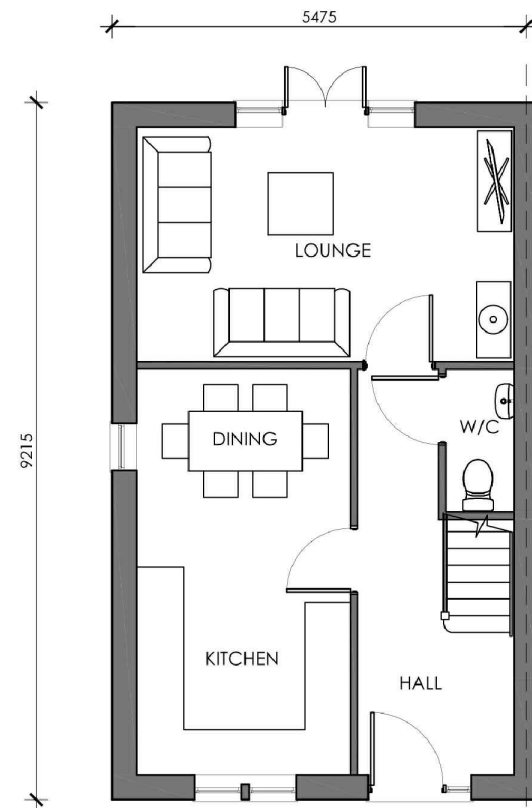

GROUND FLOOR

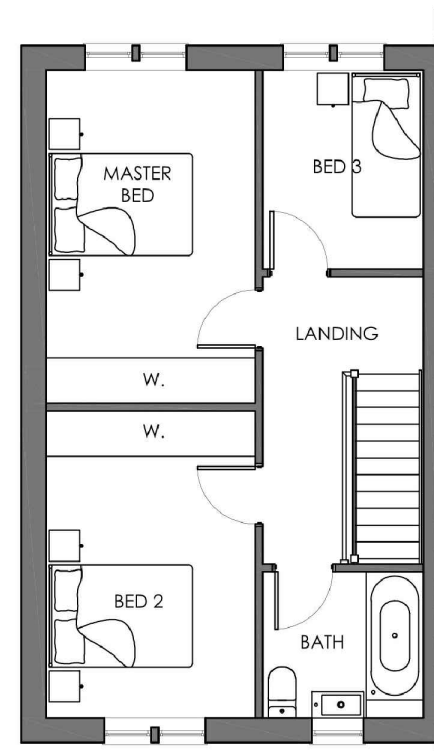

FIRST FLOOR

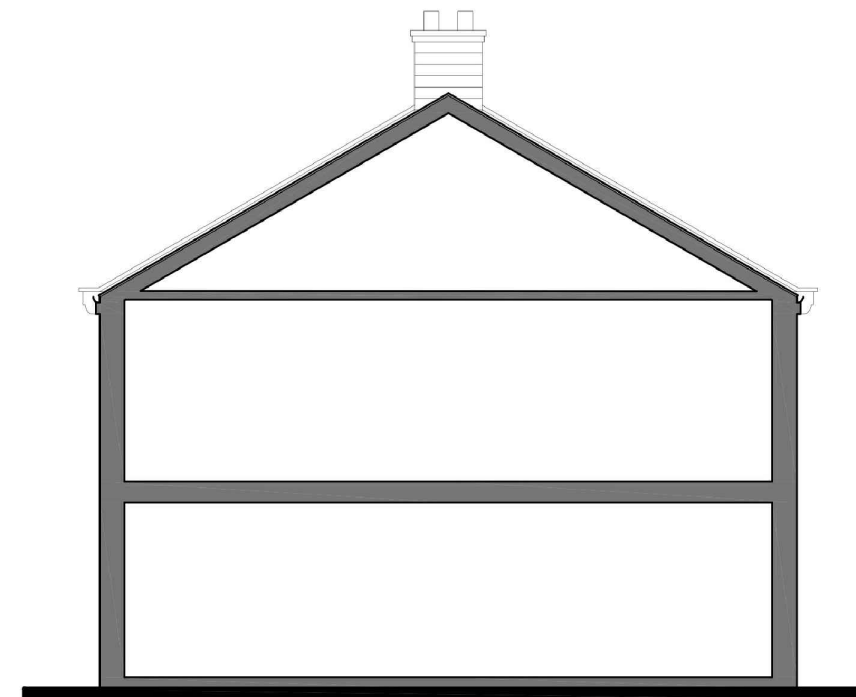

R.H. SIDE ELEVATION

HOUSE TYPE C - PLOTS 47-48 & 54-55
1914-HT-C-01
ABBAY ROAD, SHEPLEY
YORKSHIRE COUNTRY PROPERTIES
SCALE:1:100@A3 - AUG 2020


PARKER PEEL
ARCHITECTURAL

• jp@parkerpeel.co.uk • www.parkerpeel.co.uk • 01924 921 860

HOUSE TYPE C2 - ABBEY ROAD, SHEPLEY




FRONT ELEVATION

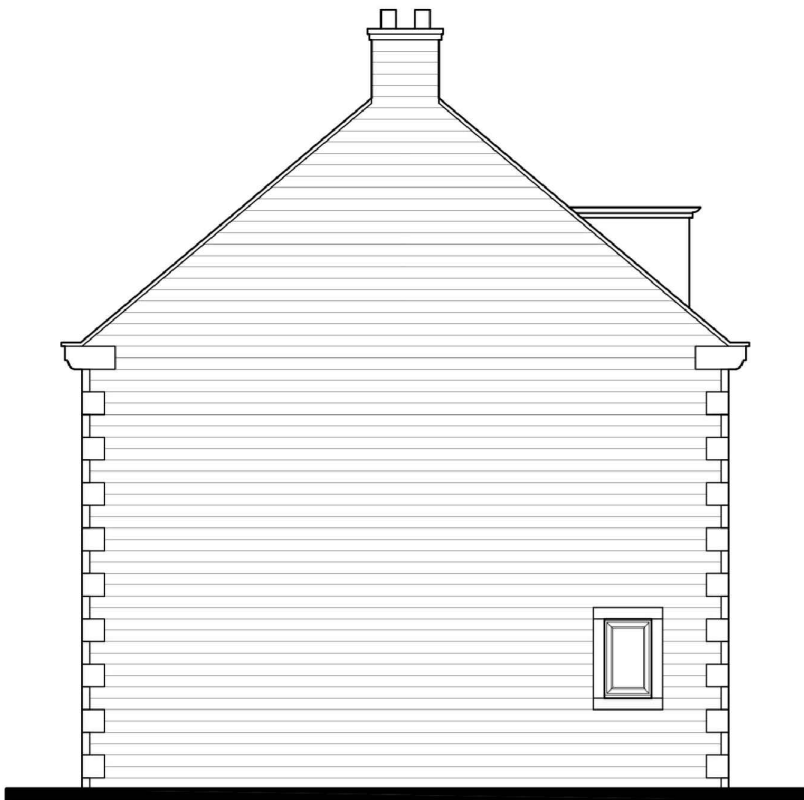


L.H. SIDE ELEVATION




REAR ELEVATION

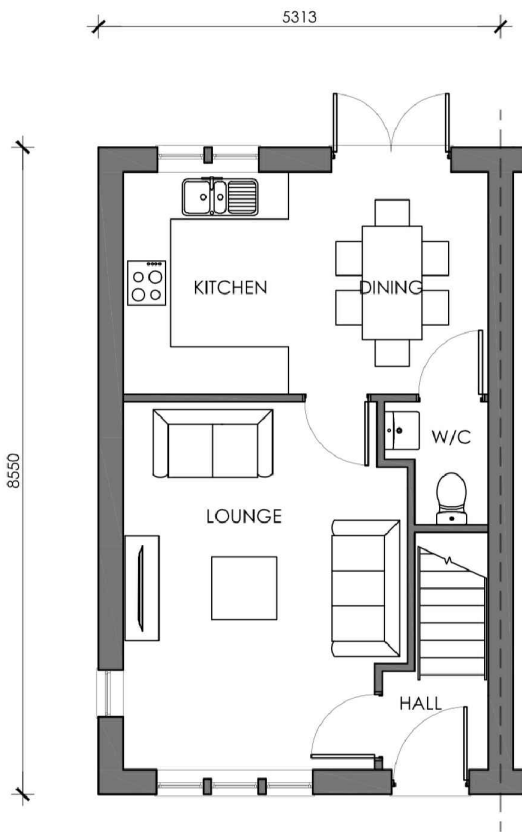


GROUND FLOOR PLAN

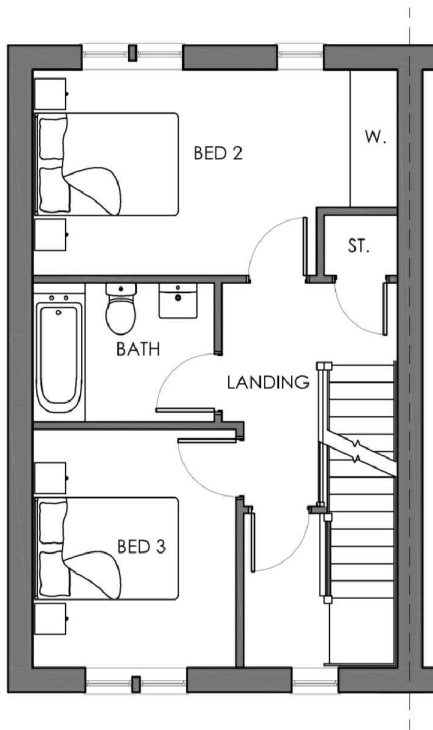

FIRST FLOOR PLAN

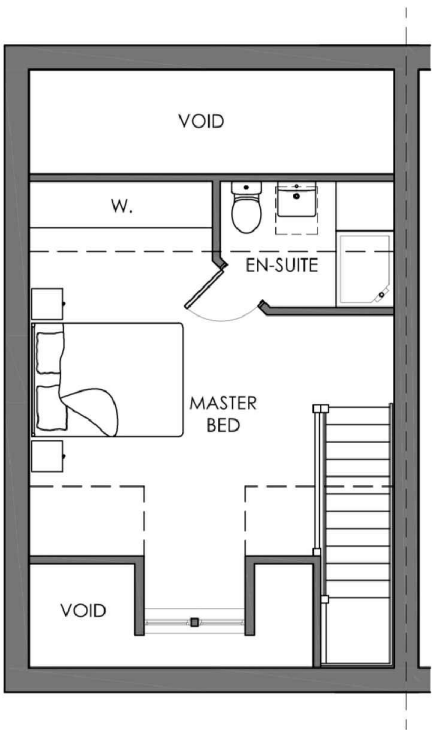

SECOND FLOOR PLAN

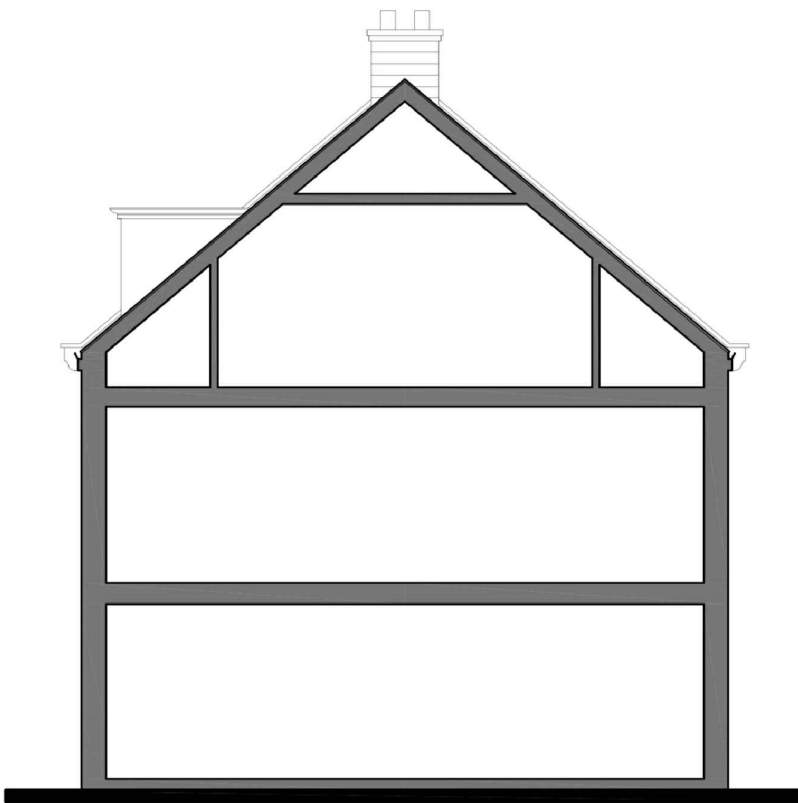


R.H. SIDE ELEVATION

HOUSE TYPE C2 - PLOTS 33-34
1914-HT-C2-01
ABBAY ROAD, SHEPLEY
YORKSHIRE COUNTRY PROPERTIES
SCALE:1:100@A3 - AUG 2020

PARKER PEEL
ARCHITECTURAL

e jp@parkerpeel.co.uk w www.parkerpeel.co.uk t 01924 921 860

HOUSE TYPE D - ABBEY ROAD, SHEPLEY

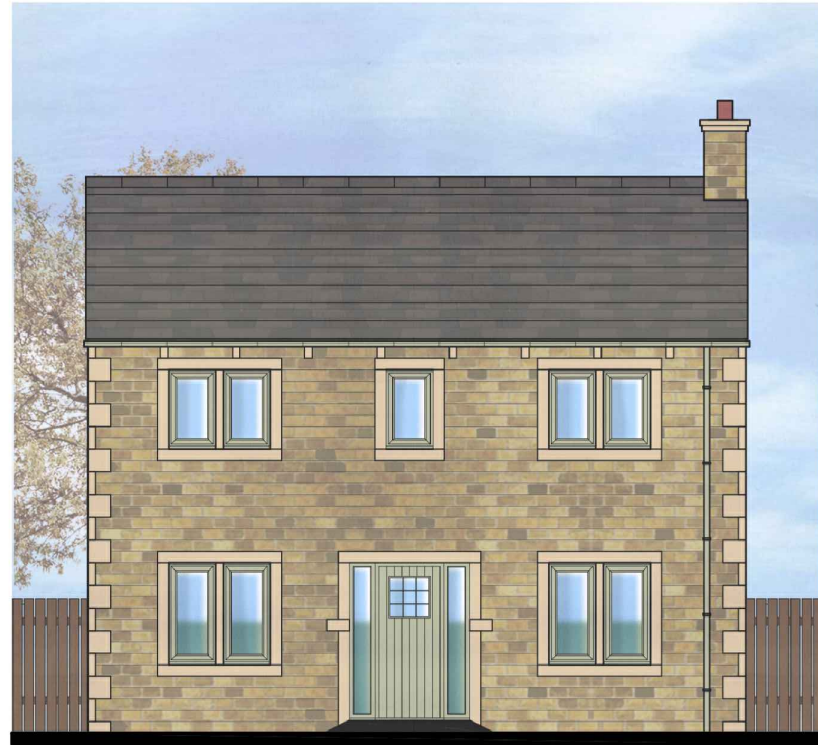


FRONT ELEVATION




L.H. SIDE ELEVATION



REAR ELEVATION

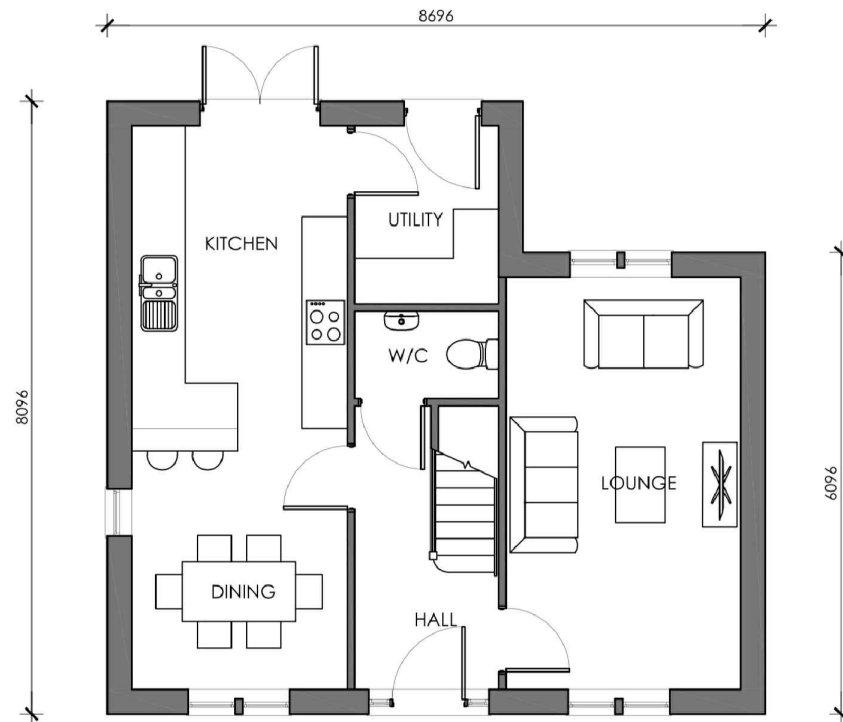

GROUND FLOOR

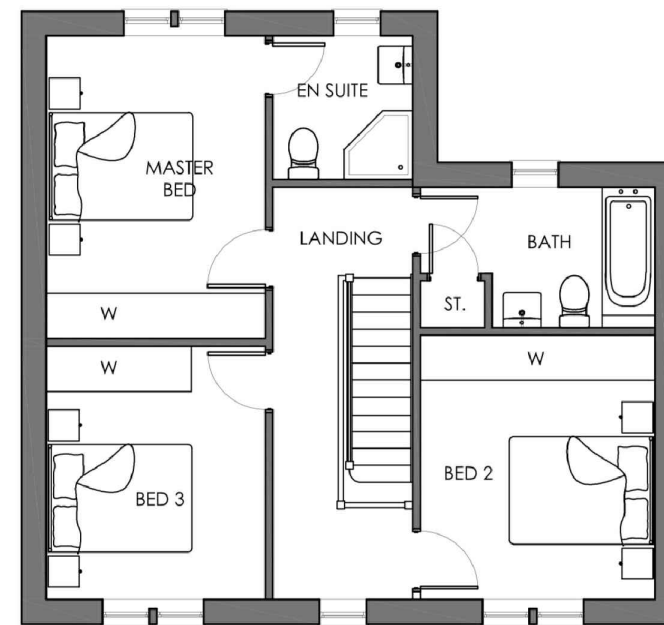

FIRST FLOOR



R.H. SIDE ELEVATION

HOUSE TYPE D - PLOT 60
1914-HT-D-01
ABBAY ROAD, SHEPLEY
YORKSHIRE COUNTRY PROPERTIES
SCALE:1:100@A3 - AUG 2020

PARKER PEEL
ARCHITECTURAL

HOUSE TYPE D - ABBEY ROAD, SHEPLEY




FRONT ELEVATION




L.H. SIDE ELEVATION



REAR ELEVATION

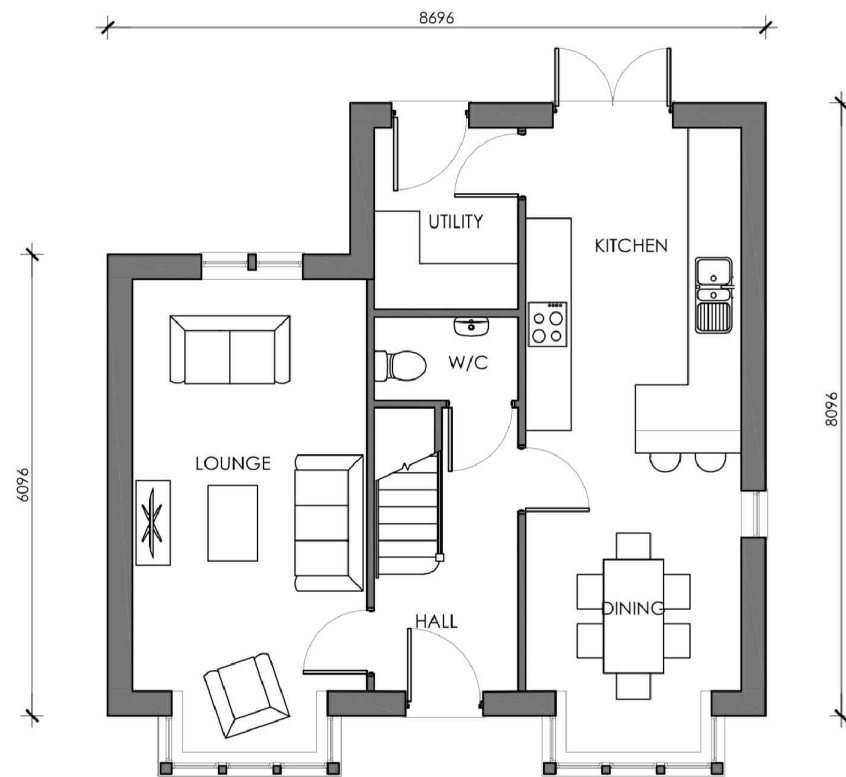

GROUND FLOOR

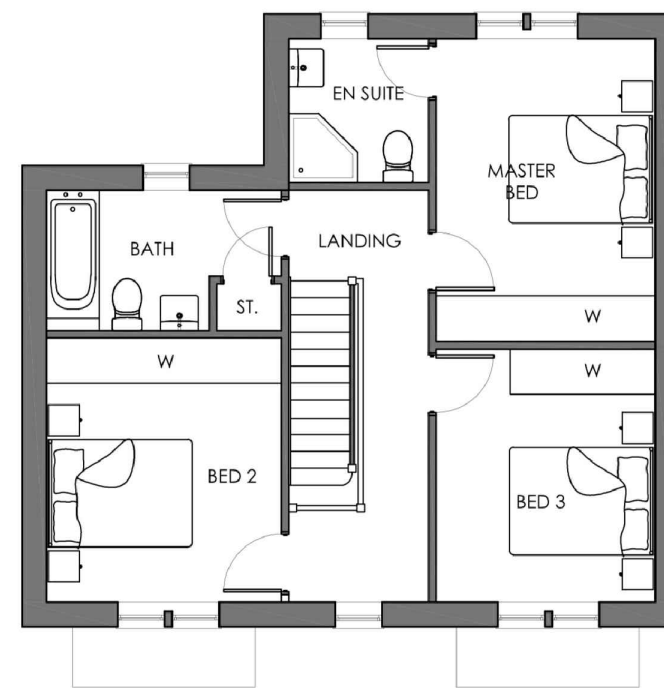

FIRST FLOOR



R.H. SIDE ELEVATION

HOUSE TYPE D - PLOT 78
1914-HT-D-02
ABBAY ROAD, SHEPLEY
YORKSHIRE COUNTRY PROPERTIES
SCALE:1:100@A3 - AUG 2020

PARKER PEEL
ARCHITECTURAL

e jp@parkerpeel.co.uk w www.parkerpeel.co.uk t 01924 921 860

HOUSE TYPE D - ABBEY ROAD, SHEPLEY





FRONT ELEVATION



L.H. SIDE ELEVATION



REAR ELEVATION

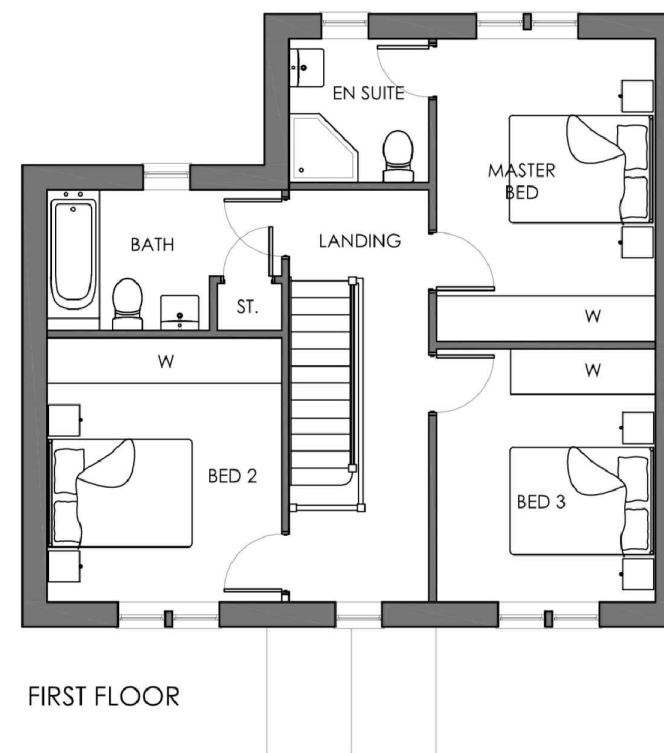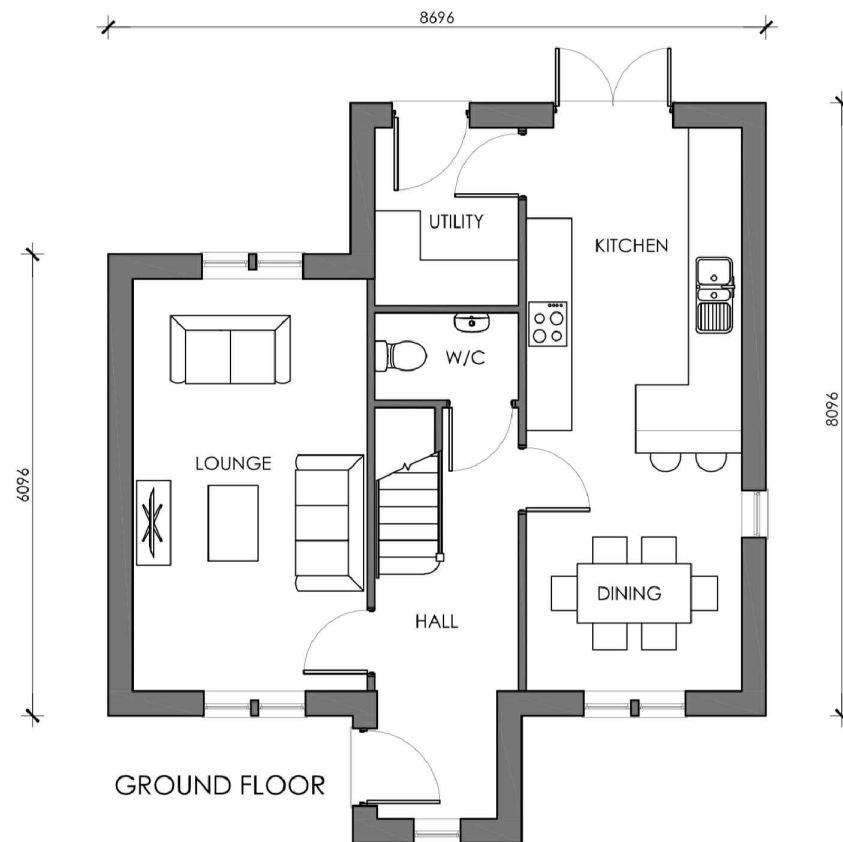

R.H. SIDE ELEVATION

HOUSE TYPE D - PLOT 53
1914-HT-D-03
ABBAY ROAD, SHEPLEY
YORKSHIRE COUNTRY PROPERTIES
SCALE:1:100@A3 - AUG 2020
PARKER PEEL
ARCHITECTURAL

HOUSE TYPE D - ABBEY ROAD, SHEPLEY





FRONT ELEVATION



L.H. SIDE ELEVATION



REAR ELEVATION

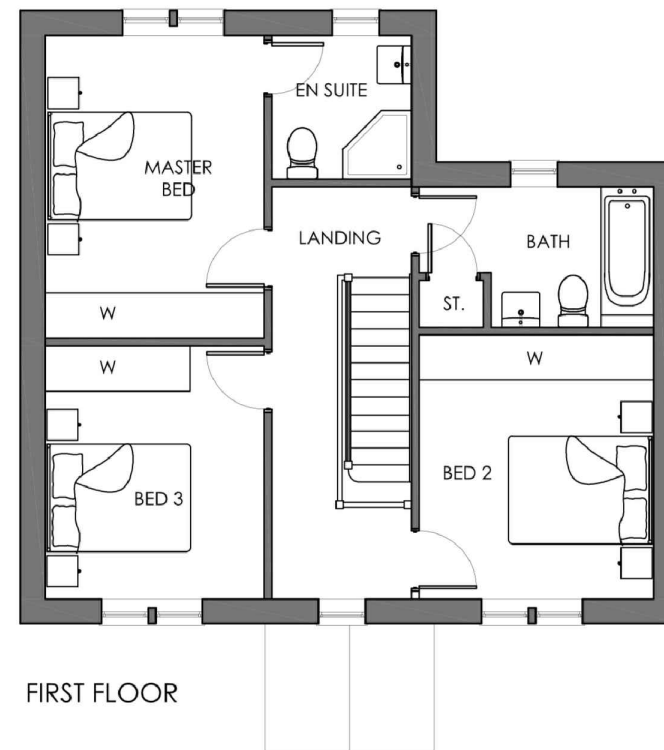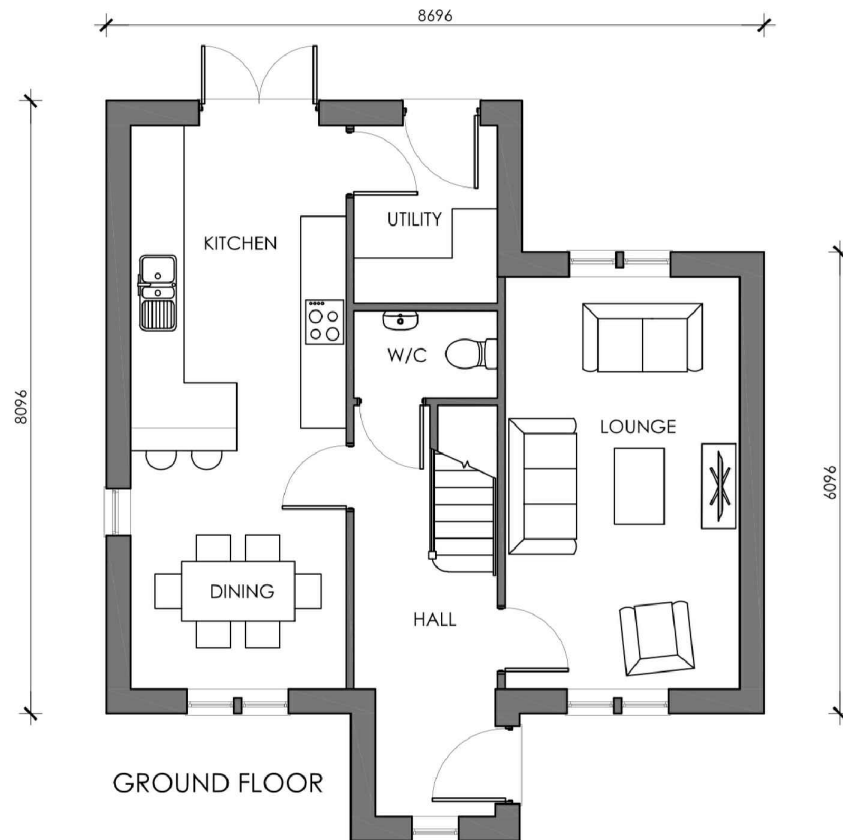

R.H. SIDE ELEVATION

HOUSE TYPE D - PLOT 46
1914-HT-D-04
ABBAY ROAD, SHEPLEY
YORKSHIRE COUNTRY PROPERTIES
SCALE:1:100@A3 - AUG 2020
PARKER PEEL
ARCHITECTURAL

HOUSE TYPE D - ABBEY ROAD, SHEPLEY





FRONT ELEVATION



L.H. SIDE ELEVATION




REAR ELEVATION

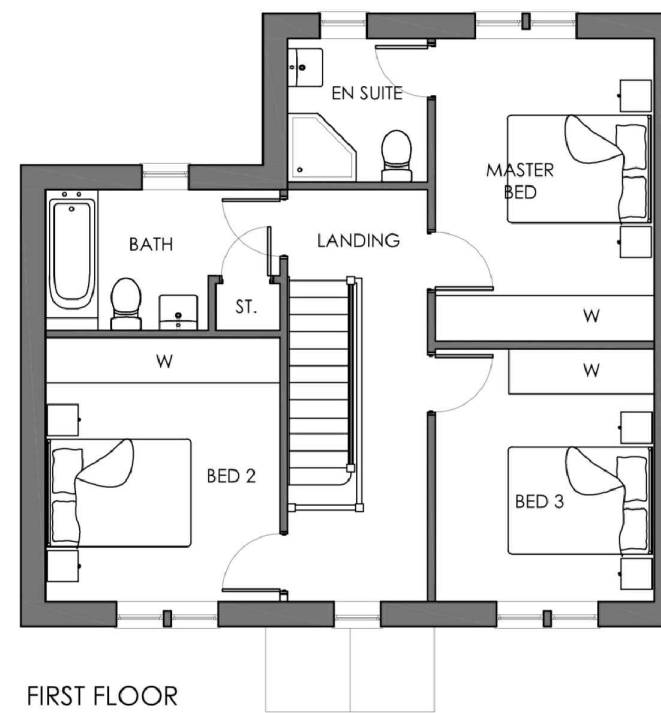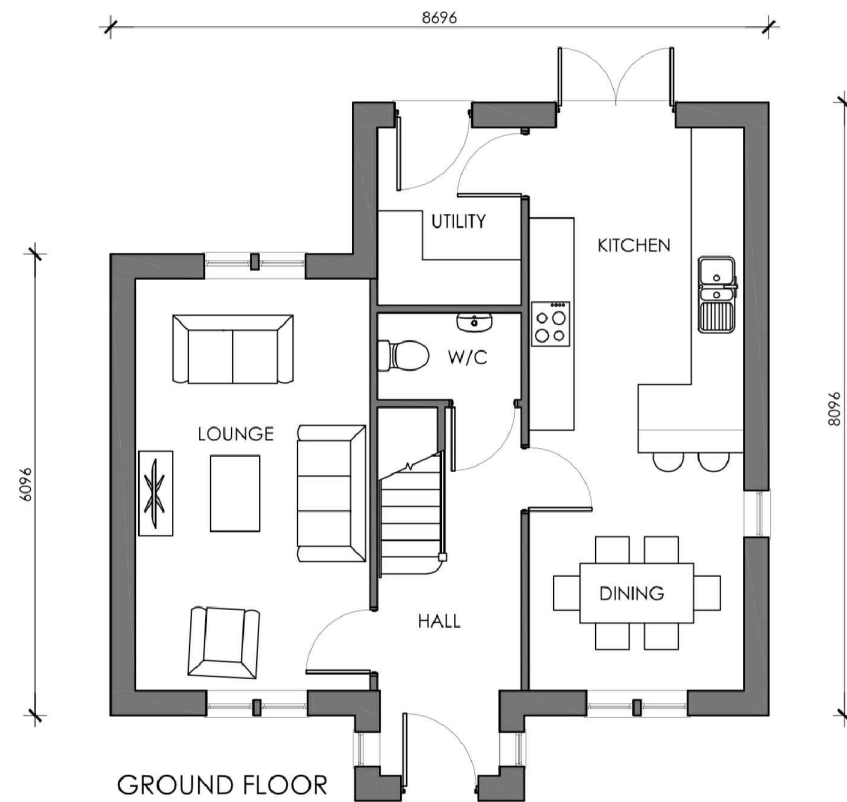


R.H. SIDE ELEVATION

HOUSE TYPE D - PLOTS 49
1914-HT-D-05
ABBAY ROAD, SHEPLEY
YORKSHIRE COUNTRY PROPERTIES
SCALE:1:100@A3 - AUG 2020
PARKER PEEL
ARCHITECTURAL


HOUSE TYPE D1 - ABBEY ROAD, SHEPLEY

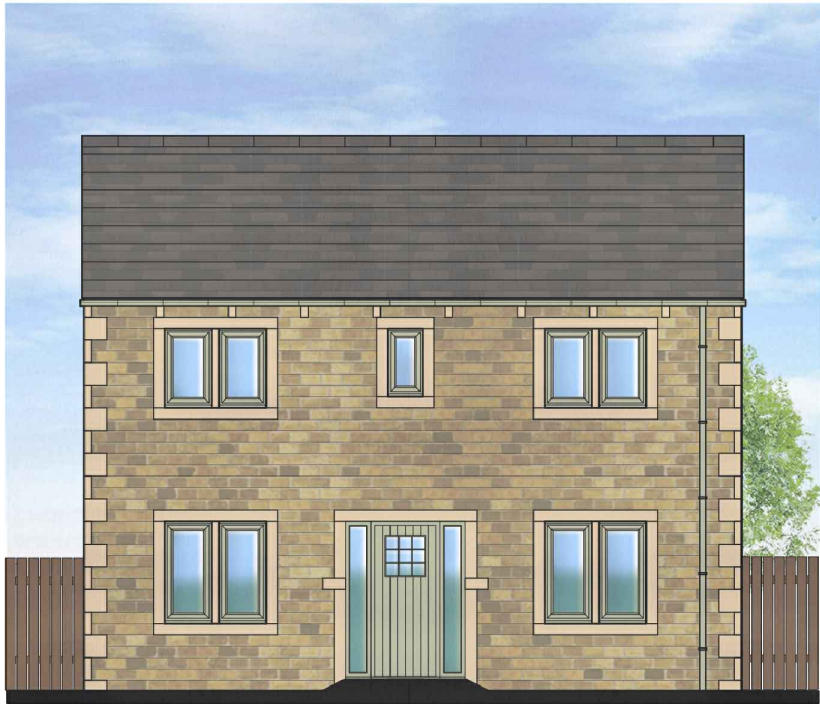


FRONT ELEVATION

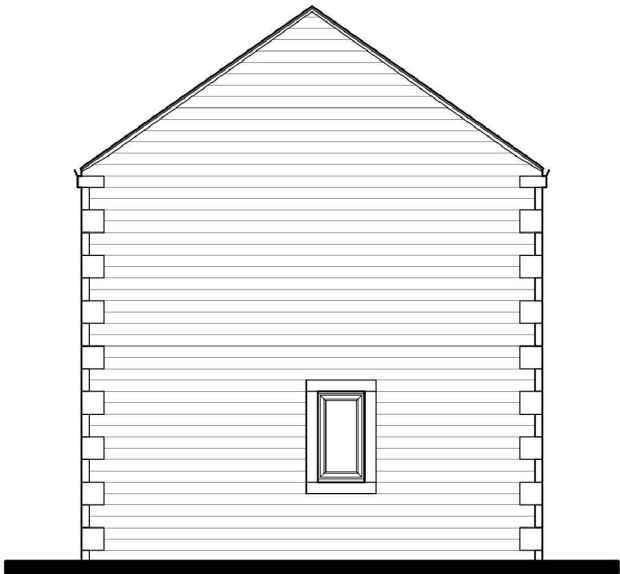


L.H. SIDE ELEVATION

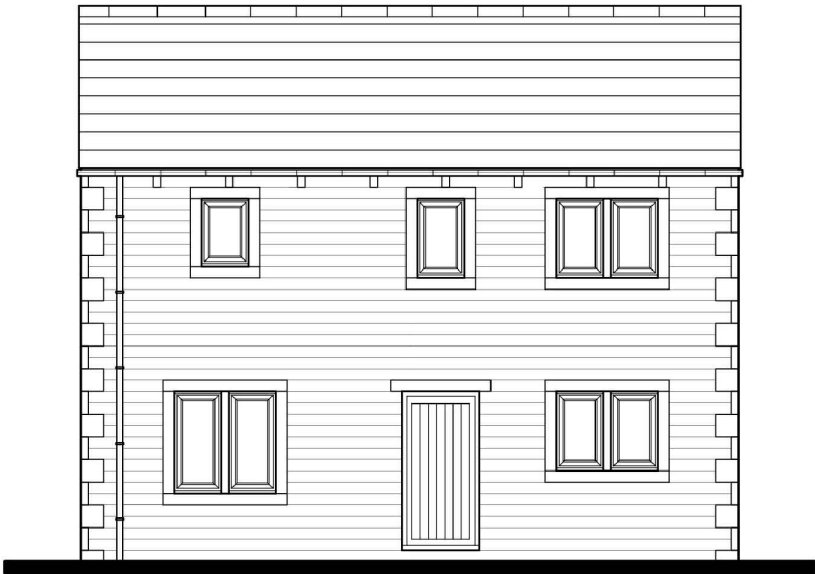


REAR ELEVATION

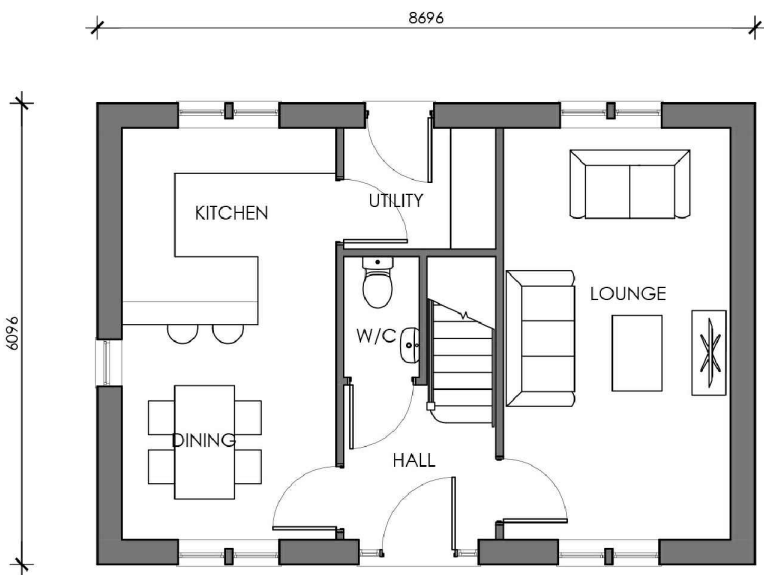

GROUND FLOOR

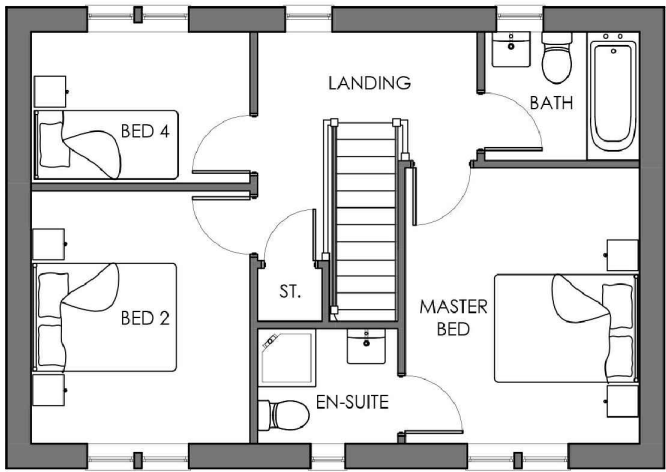

FIRST FLOOR

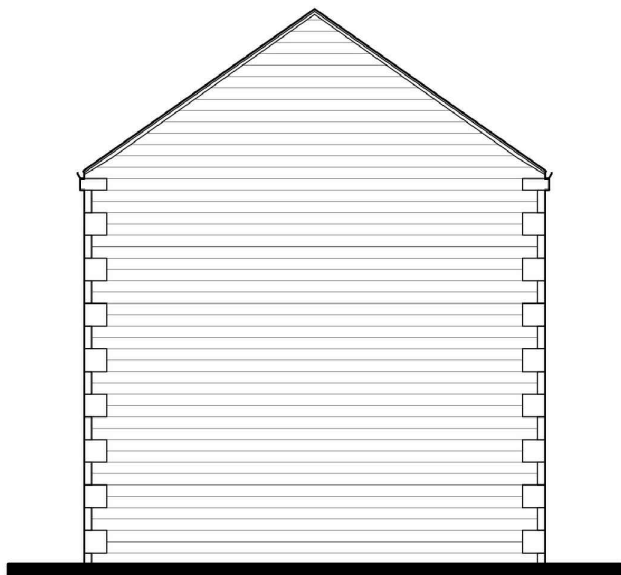


R.H. SIDE ELEVATION

HOUSE TYPE D1 - PLOT 61
1914-HT-D1-01
ABBAY ROAD, SHEPLEY
YORKSHIRE COUNTRY PROPERTIES
SCALE:1:100@A3 - AUG 2020


PARKER PEEL
ARCHITECTURAL

e jp@parkerpeel.co.uk w www.parkerpeel.co.uk t 01924 921 860

HOUSE TYPE D1 - ABBEY ROAD, SHEPLEY

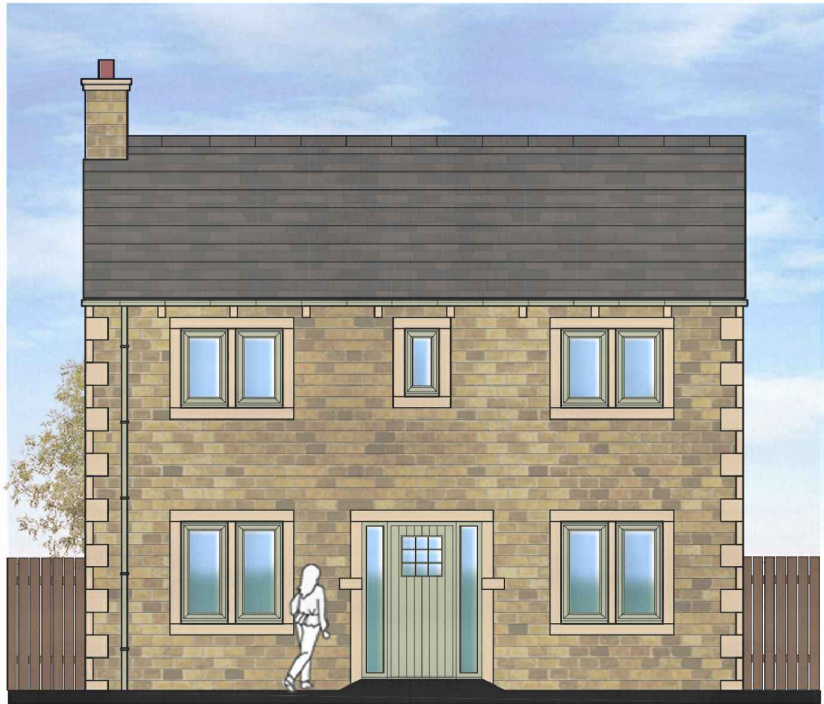


FRONT ELEVATION

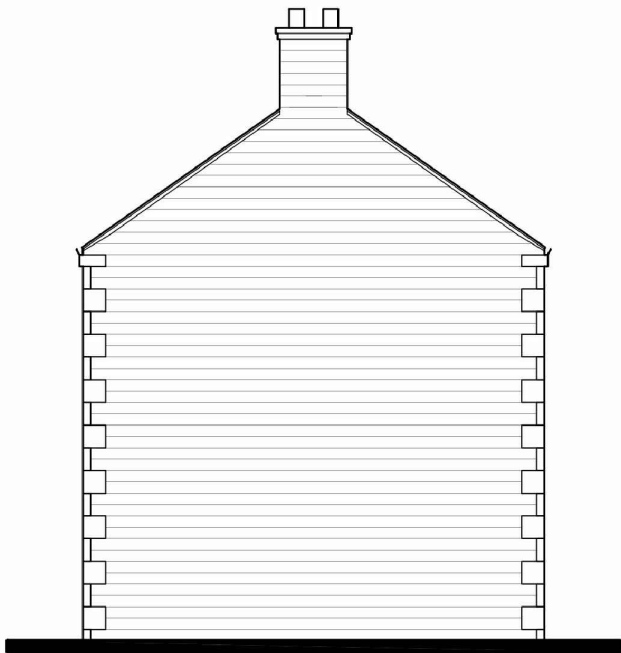


L.H. SIDE ELEVATION




REAR ELEVATION

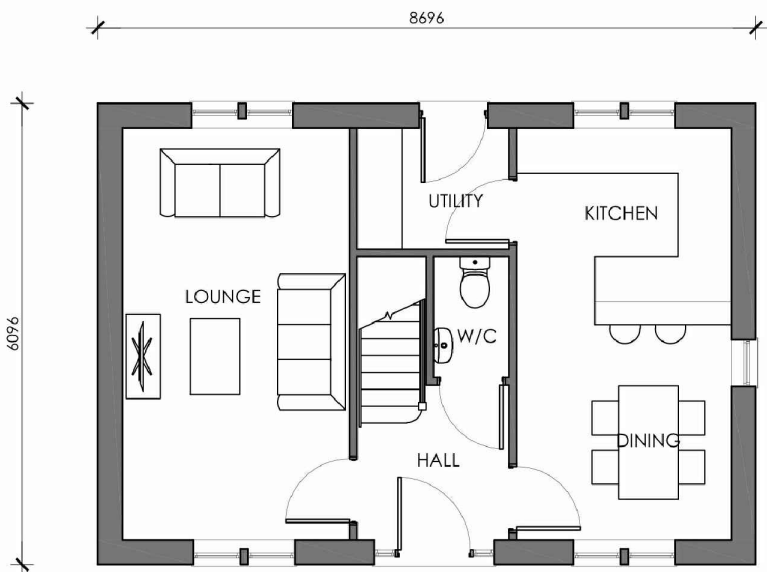

GROUND FLOOR



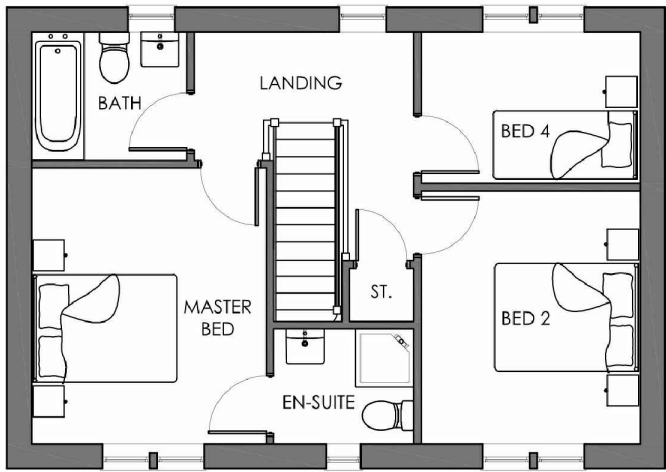


FIRST FLOOR

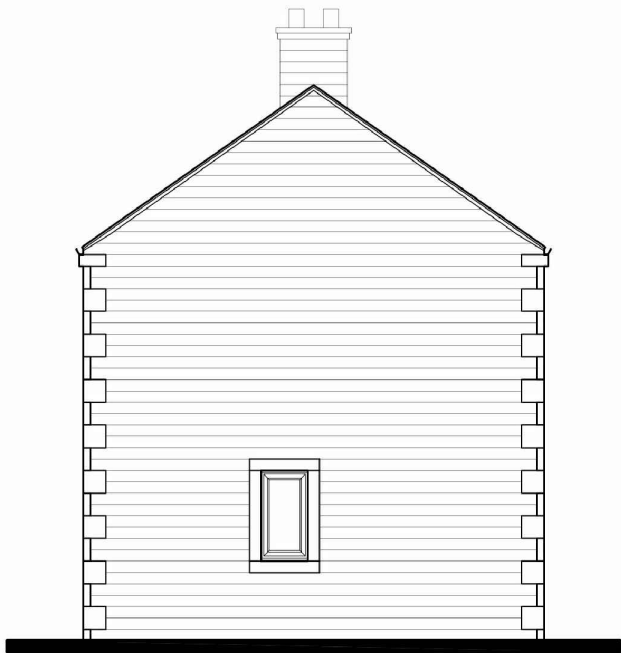

R.H. SIDE ELEVATION

HOUSE TYPE L1 - ABBEY ROAD, SHEPLEY

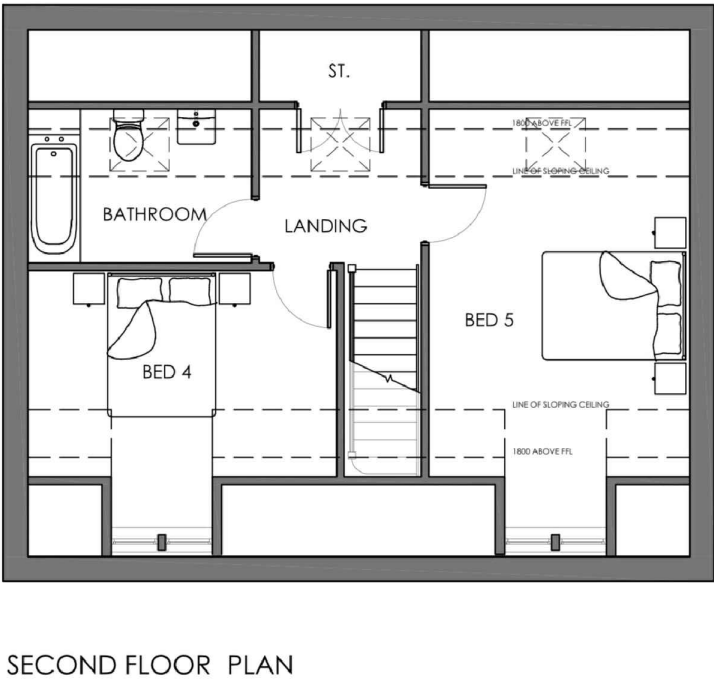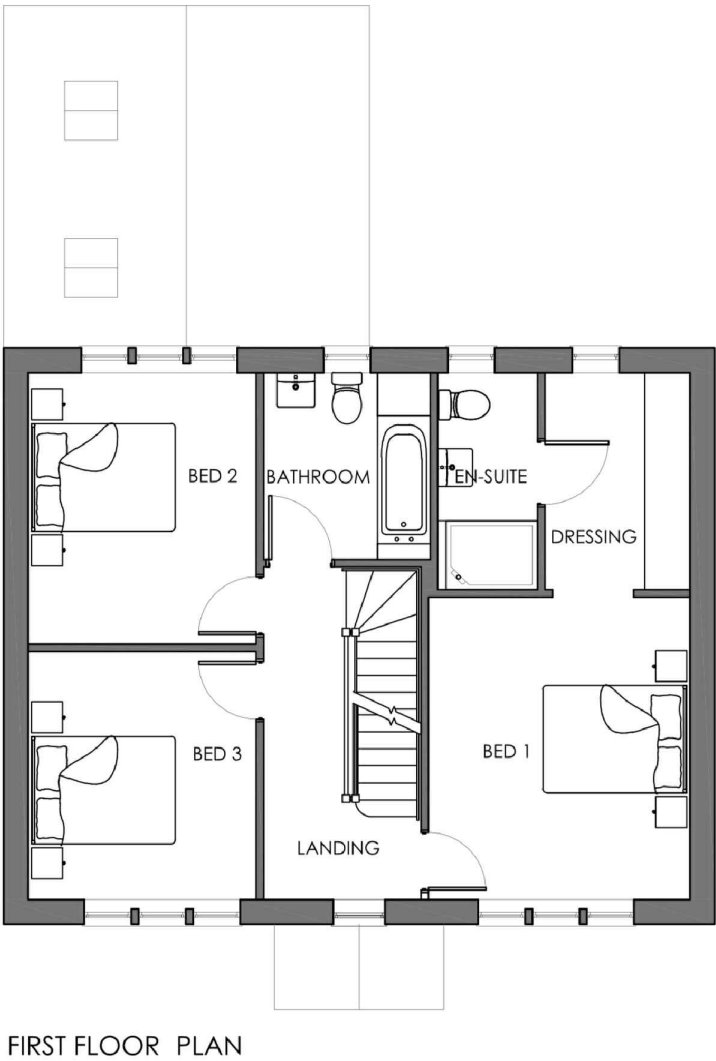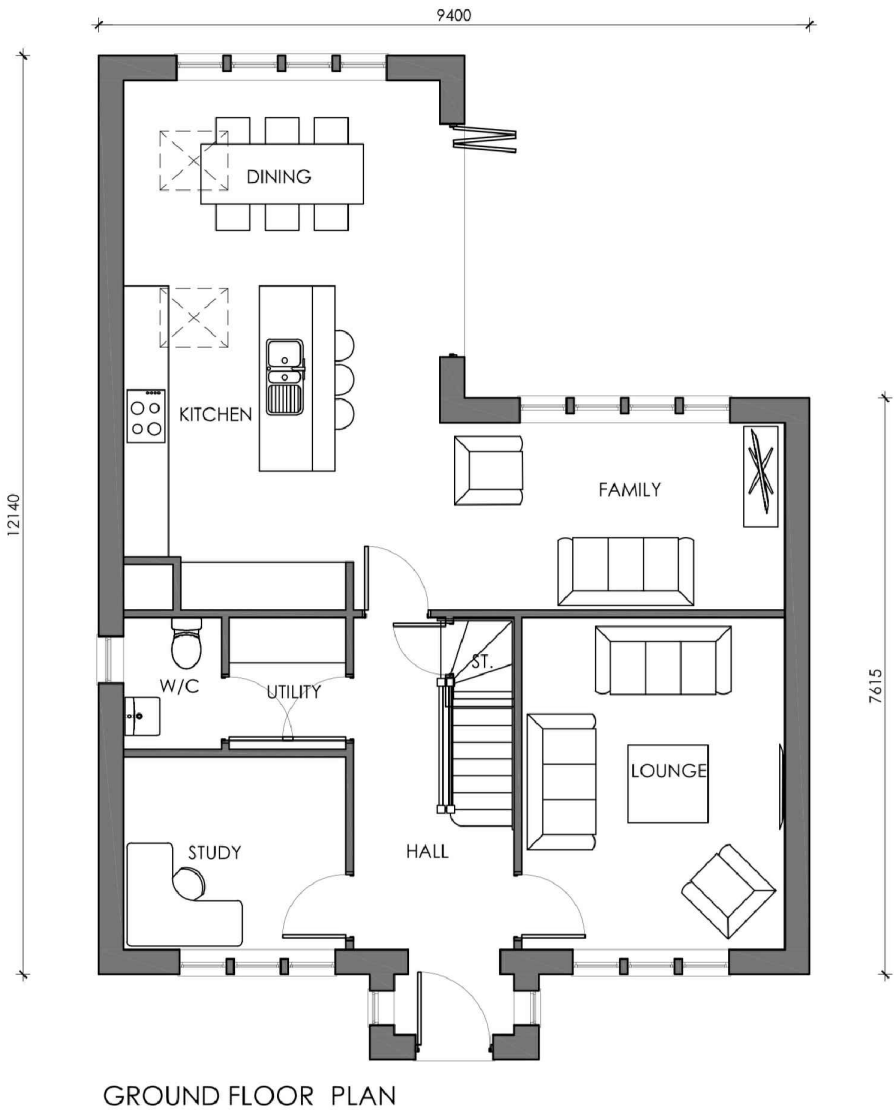

HOUSE TYPE L1 - ABBEY ROAD, SHEPLEY



FRONT ELEVATION



L.H. SIDE ELEVATION



REAR ELEVATION



R.H. SIDE ELEVATION

HOUSE TYPE L1 - PLOTS 70 & 81
1914-HT-L1-02
ABBAY ROAD, SHEPLEY
YORKSHIRE COUNTRY PROPERTIES
SCALE:1:100@A3 - AUG 2020
PARKER PEEL
ARCHITECTURAL

e jp@parkerpeel.co.uk w www.parkerpeel.co.uk t 01924 921 860

HOUSE TYPE N - ABBEY ROAD, SHEPLEY





FRONT ELEVATION



L.H. SIDE ELEVATION



REAR ELEVATION

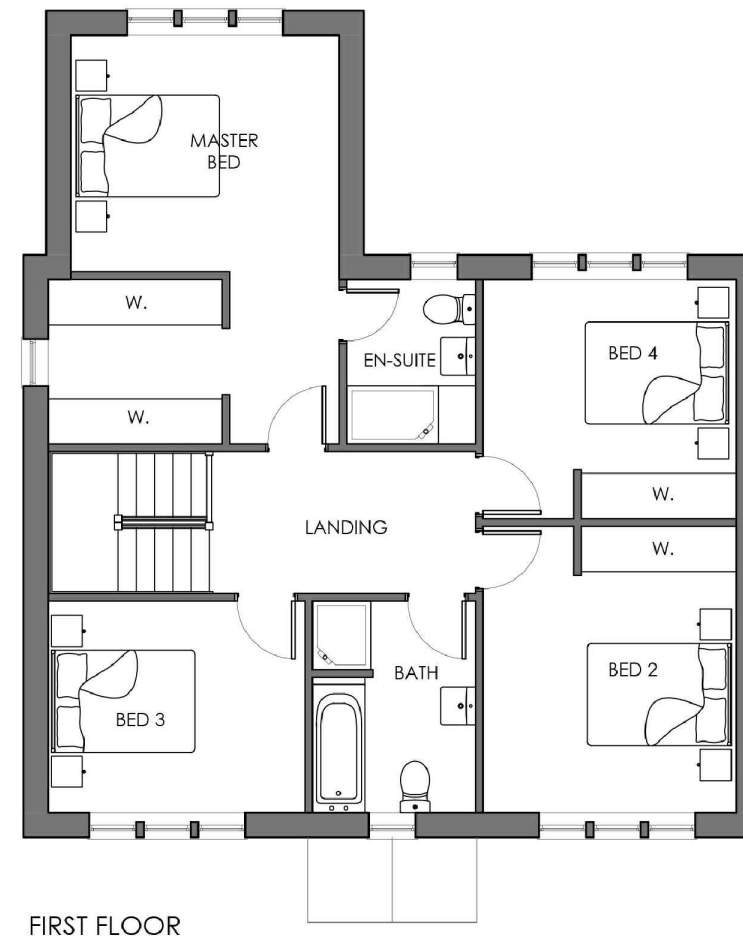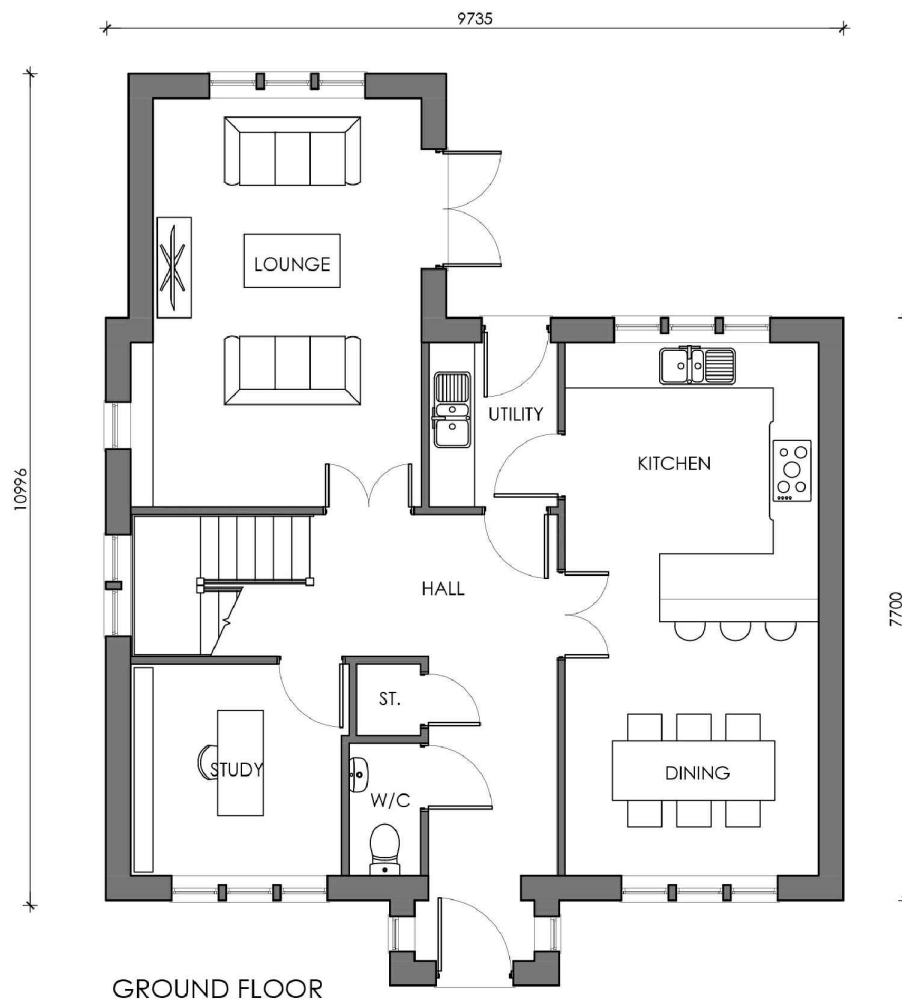

R.H. SIDE ELEVATION

HOUSE TYPE N - PLOTS 32,35,56 & 63
1914-HT-N-01
ABBAY ROAD, SHEPLEY
YORKSHIRE COUNTRY PROPERTIES
SCALE:1:100@A3 - AUG 2020


PARKER PEEL
ARCHITECTURAL

e jp@parkerpeel.co.uk w www.parkerpeel.co.uk t01924 921 860

HOUSE TYPE P - ABBEY ROAD, SHEPLEY




FRONT ELEVATION

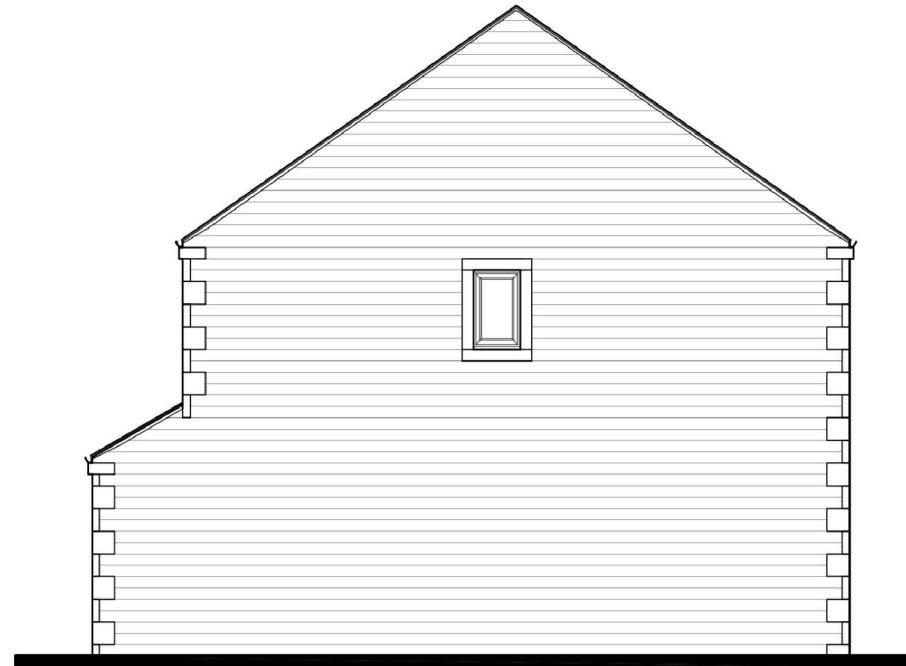


L.H. SIDE ELEVATION



REAR ELEVATION

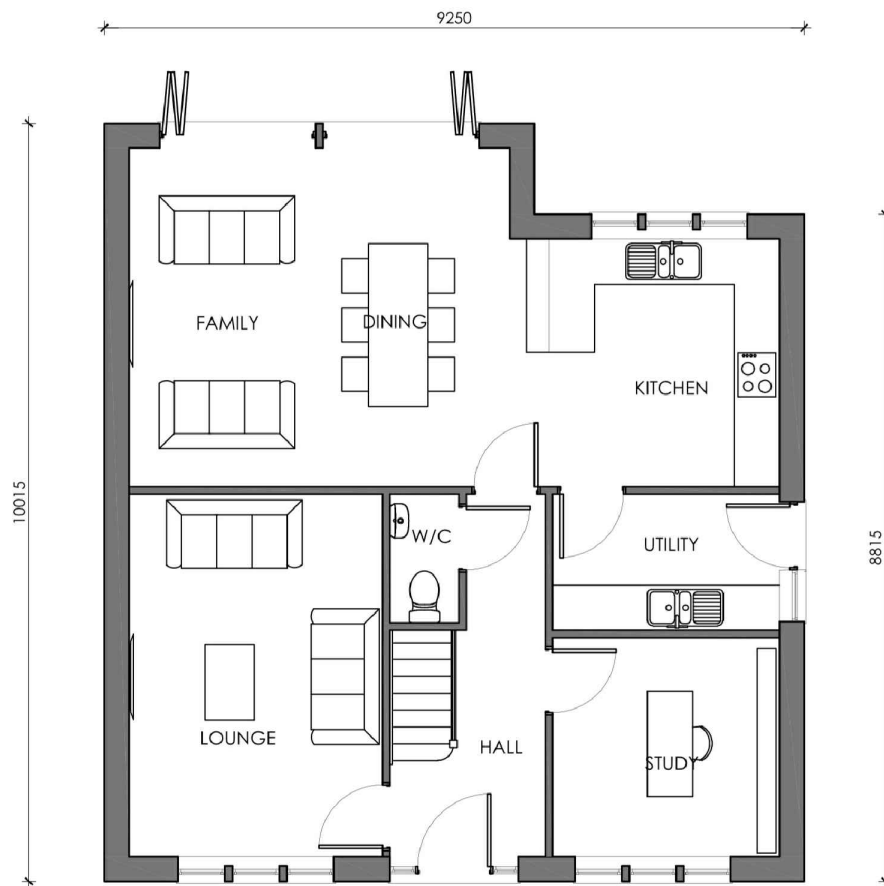

GROUND FLOOR

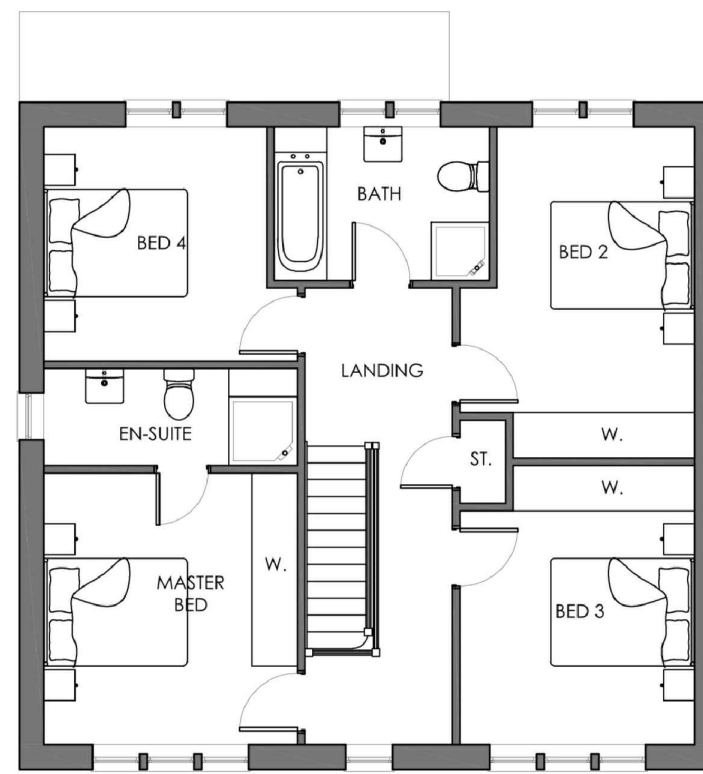

FIRST FLOOR





R.H. SIDE ELEVATION

HOUSE TYPE P - PLOTS 57, 58 & 64
1914-HT-P-01
ABBAY ROAD, SHEPLEY
YORKSHIRE COUNTRY PROPERTIES
SCALE:1:100@A3 - AUG 2020

PARKER PEEL
ARCHITECTURAL

e jp@parkerpeel.co.uk w www.parkerpeel.co.uk t 01924 921 860

HOUSE TYPE S - ABBEY ROAD, SHEPLEY

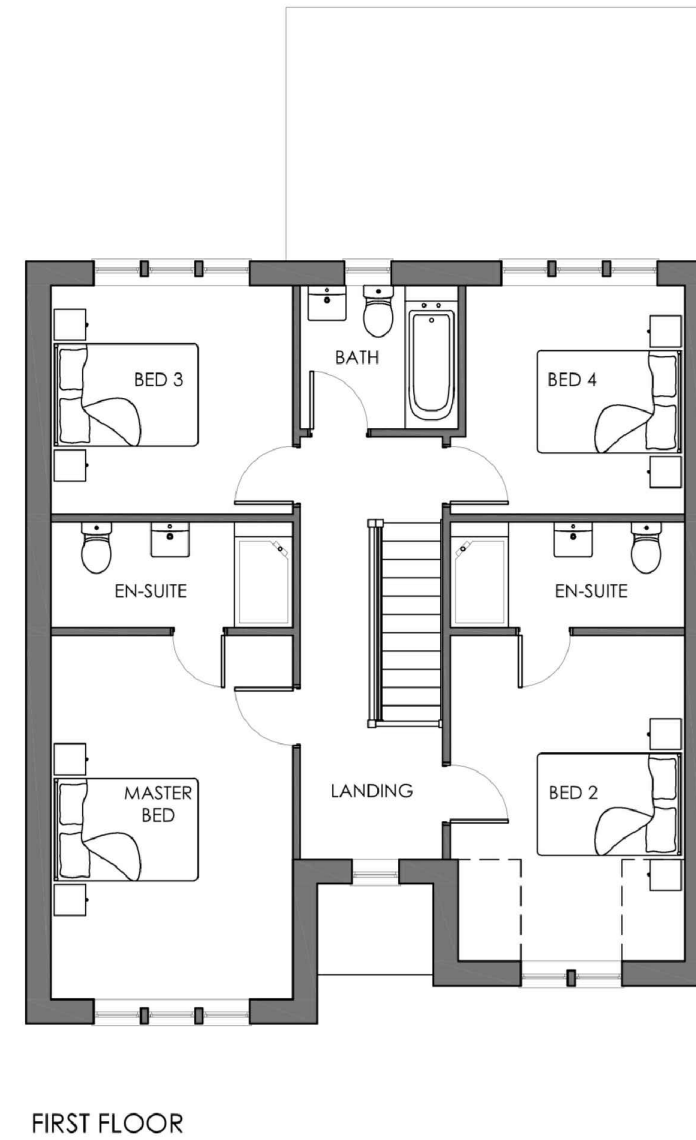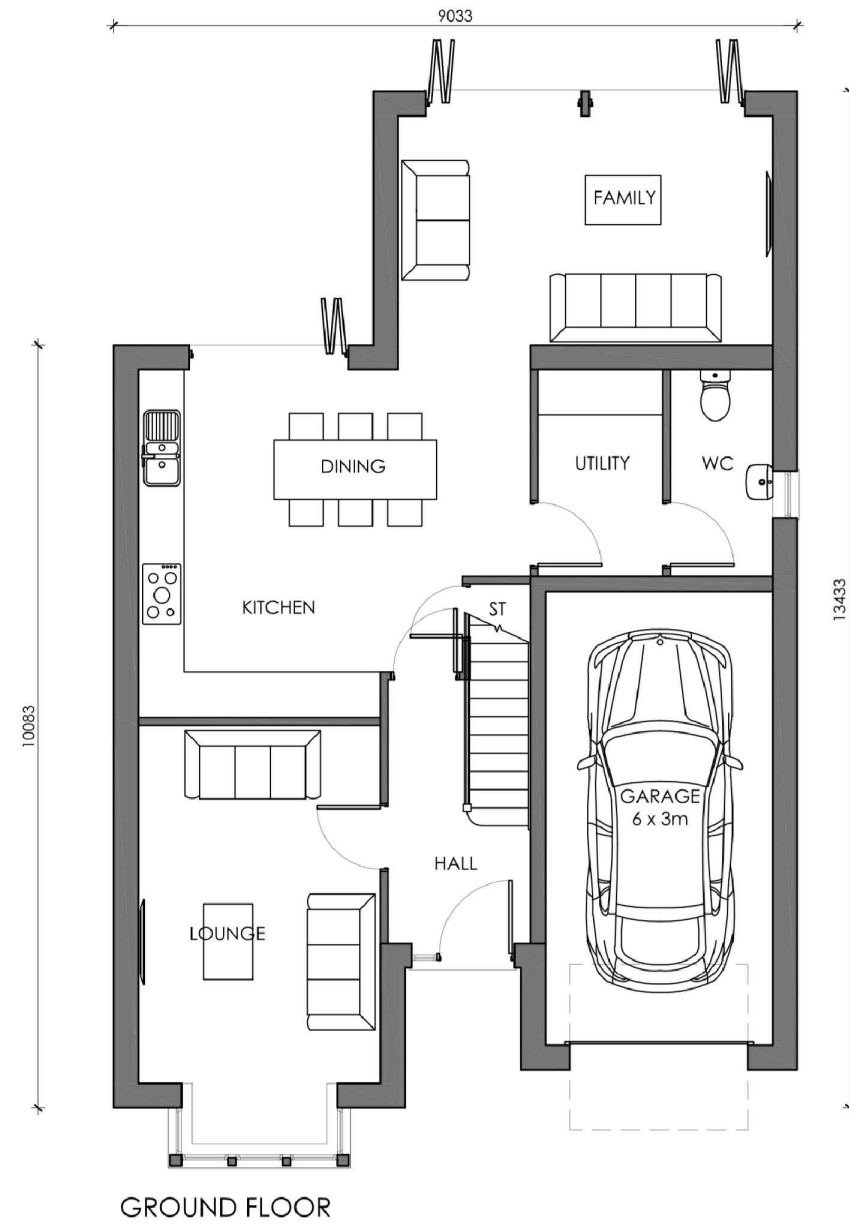

HOUSE TYPE S - PLOTS 65,67 & 69
1914-HT-S-01
ABBAY ROAD, SHEPLEY
YORKSHIRE COUNTRY PROPERTIES
SCALE:1:100@A3 - AUG 2020

PARKER PEEL
ARCHITECTURAL

• jp@parkerpeel.co.uk • www.parkerpeel.co.uk • 01924 921 860

HOUSE TYPE S - ABBEY ROAD, SHEPLEY



FRONT ELEVATION



L.H. SIDE ELEVATION



REAR ELEVATION






R.H. SIDE ELEVATION

HOUSE TYPE S - PLOTS 65,67 & 69
1914-HT-S-02
ABBAY ROAD, SHEPLEY
YORKSHIRE COUNTRY PROPERTIES
SCALE:1:100@A3 - AUG 2020

PARKER PEEL
ARCHITECTURAL

• jp@parkerpeel.co.uk • www.parkerpeel.co.uk • 01924 921 860

HOUSE TYPE T - ABBEY ROAD, SHEPLEY

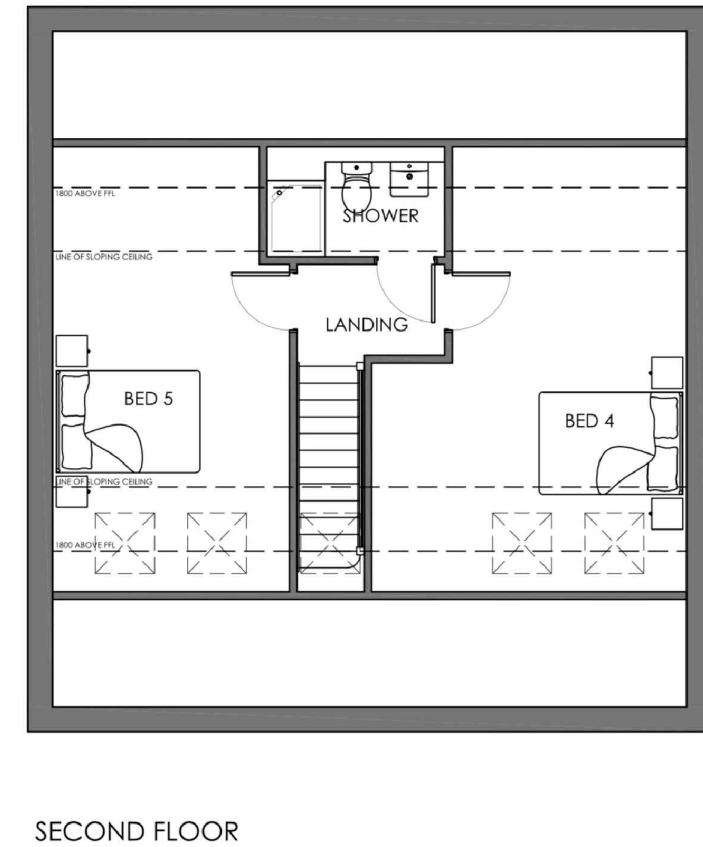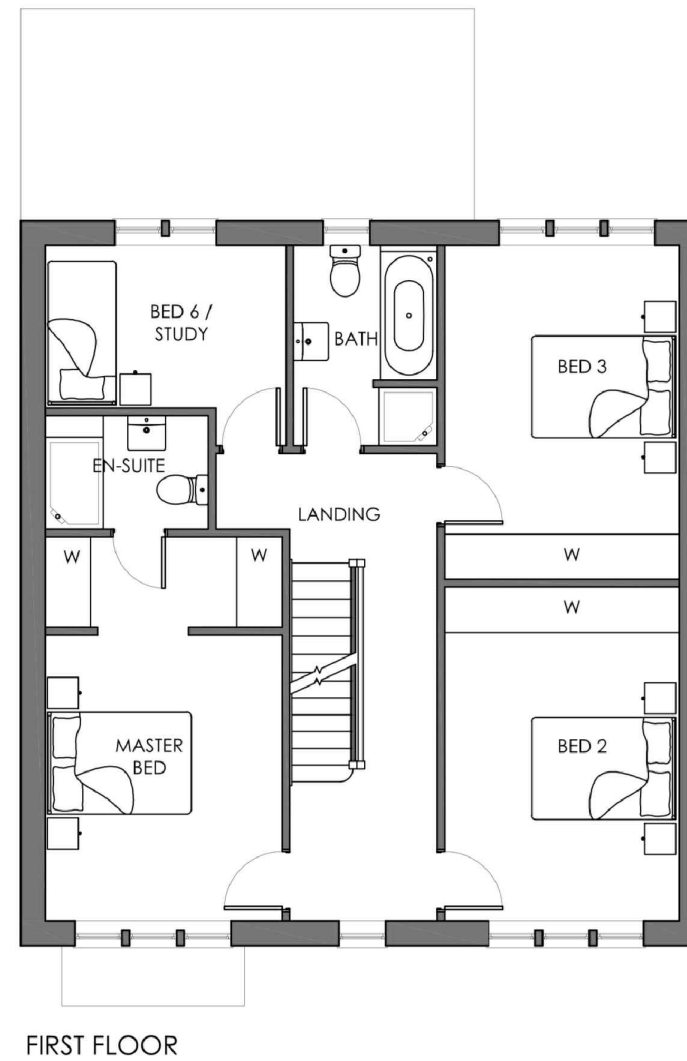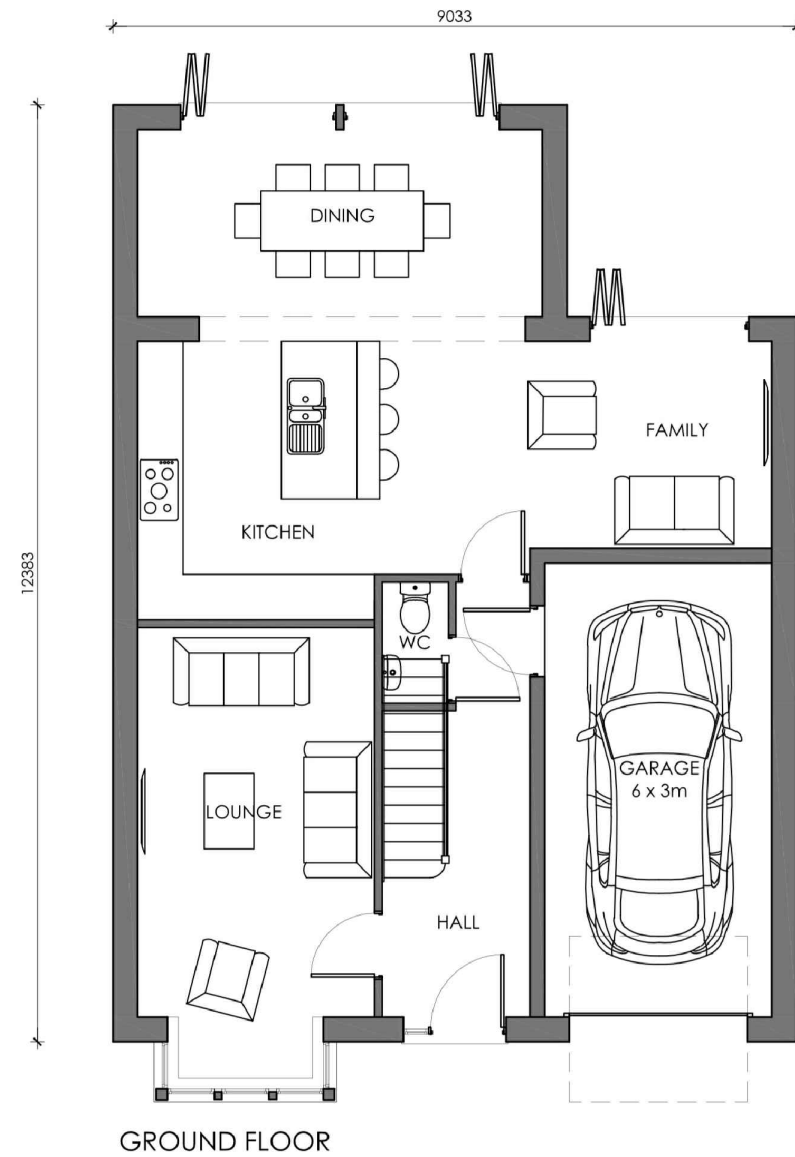


HOUSE TYPE T - PLOTS 66 & 68
1914-HT-T-01
ABBAY ROAD, SHEPLEY
YORKSHIRE COUNTRY PROPERTIES
SCALE:1:100@A3 - AUG 2020
PARKER PEEL
ARCHITECTURAL

e jp@parkerpeel.co.uk w www.parkerpeel.co.uk t 01924 921 860

HOUSE TYPE T - ABBEY ROAD, SHEPLEY



FRONT ELEVATION

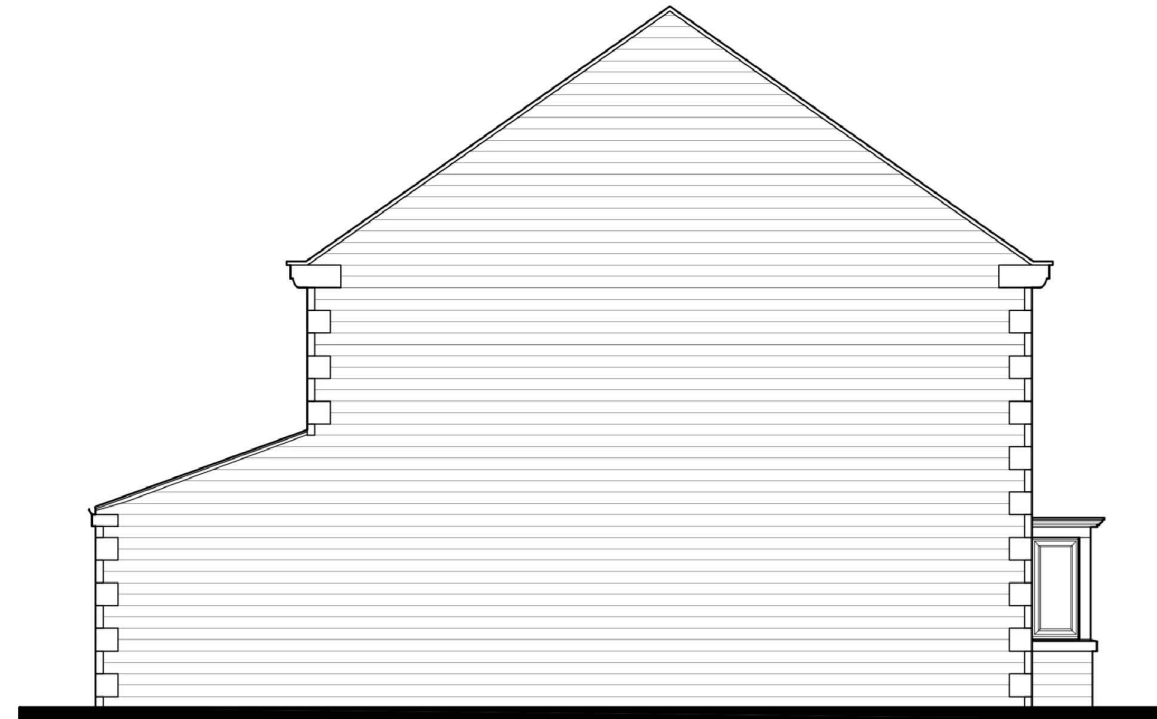

L.H. SIDE ELEVATION



REAR SIDE ELEVATION



R.H. SIDE ELEVATION

HOUSE TYPE T - PLOTS 66 & 68
1914-HT-T-02
ABBAY ROAD, SHEPLEY
YORKSHIRE COUNTRY PROPERTIES
SCALE:1:100@A3 - AUG 2020

PARKER PEEL
ARCHITECTURAL

e jp@parkerpeel.co.uk w www.parkerpeel.co.uk t 01924 921 860

HOUSE TYPE U - ABBEY ROAD, SHEPLEY





FRONT ELEVATION



L.H. SIDE ELEVATION



REAR ELEVATION

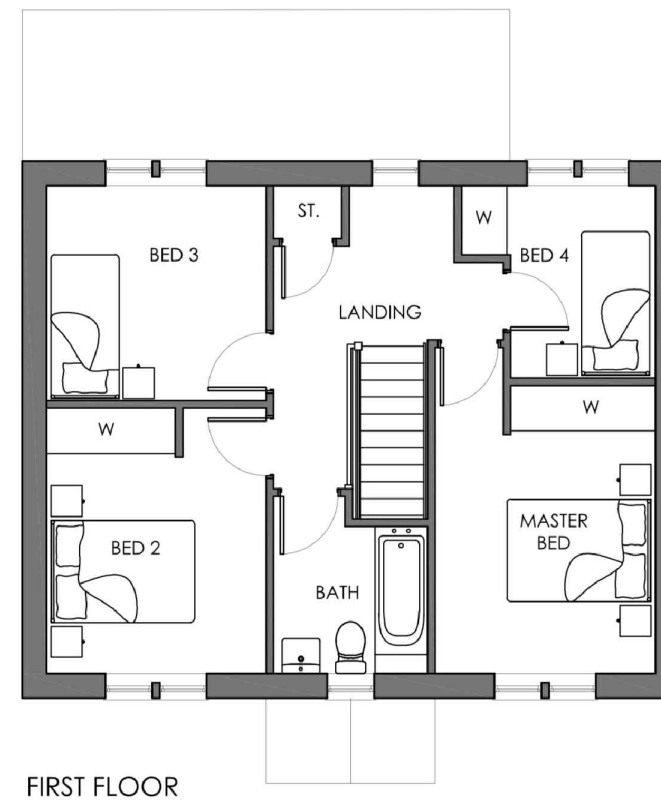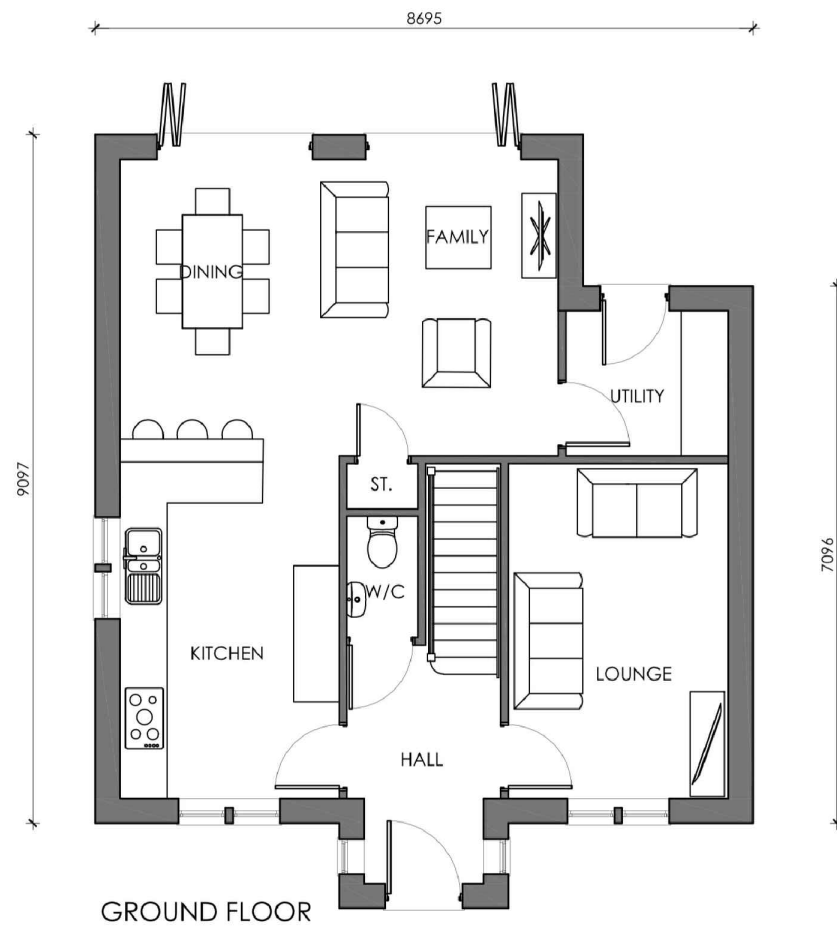

R.H. SIDE ELEVATION

HOUSE TYPE U - PLOT 79
1914-HT-U-01
ABBAY ROAD, SHEPLEY
YORKSHIRE COUNTRY PROPERTIES
SCALE:1:100@A3 - AUG 2020
PARKER PEEL
ARCHITECTURAL

HOUSE TYPE U - ABBEY ROAD, SHEPLEY





FRONT ELEVATION



L.H. SIDE ELEVATION




REAR ELEVATION

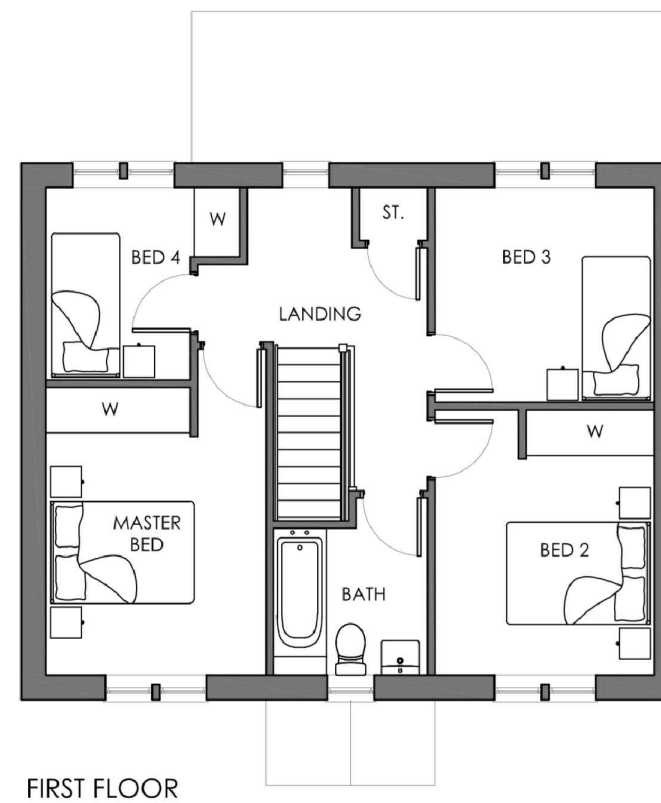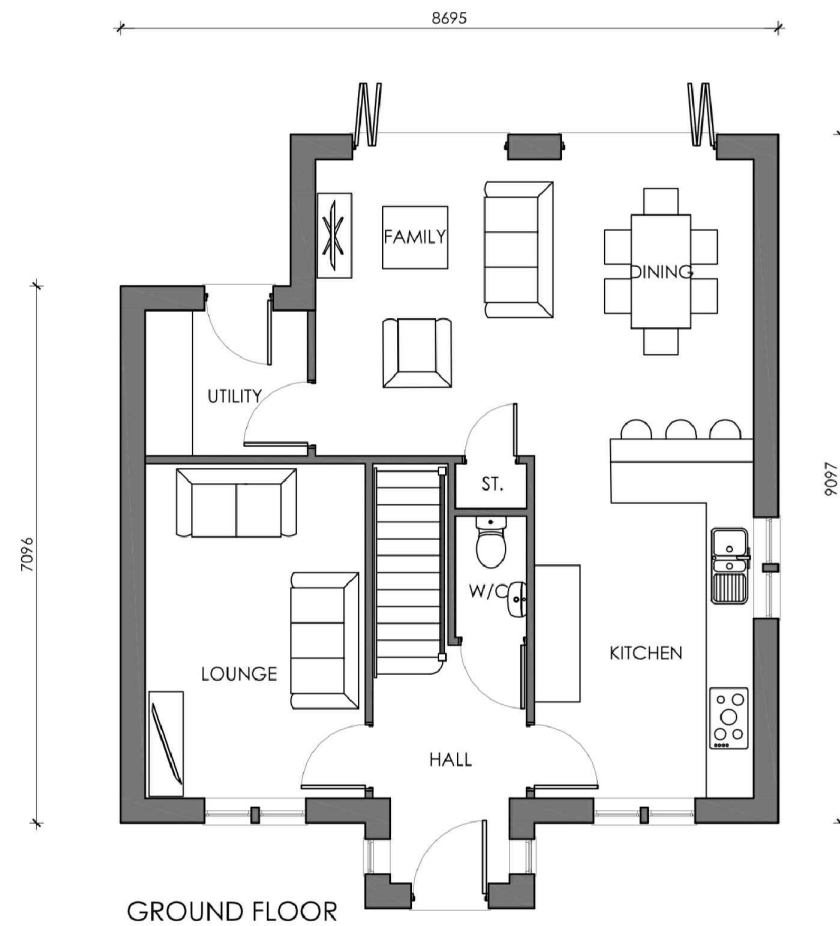

R.H. SIDE ELEVATION

HOUSE TYPE U - PLOT 51
1914-HT-U-02
ABBAY ROAD, SHEPLEY
YORKSHIRE COUNTRY PROPERTIES
SCALE:1:100@A3 - AUG 2020
PARKER PEEL
ARCHITECTURAL

HOUSE TYPE U - ABBEY ROAD, SHEPLEY

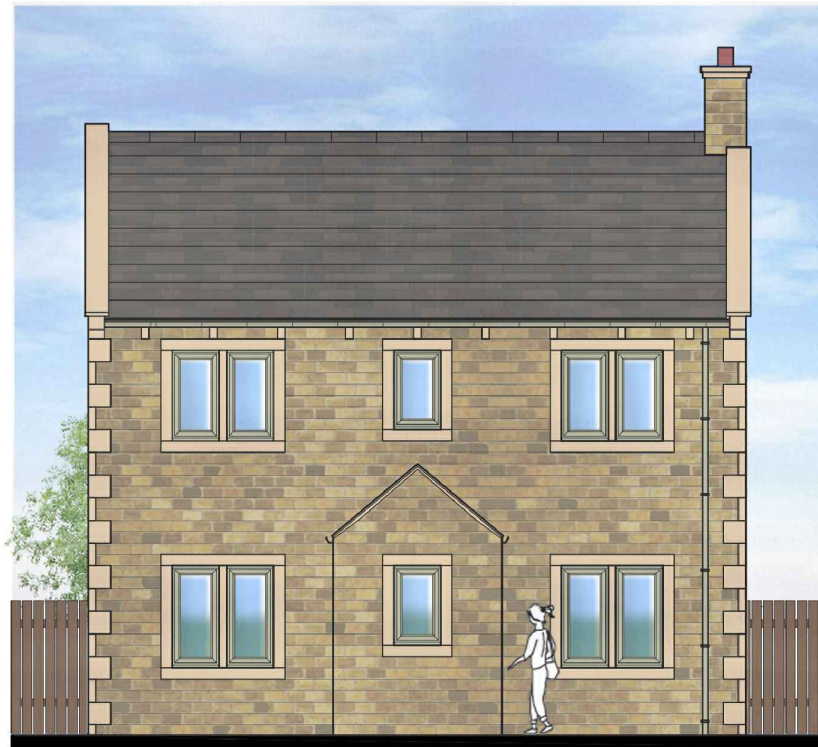


FRONT ELEVATION




L.H. SIDE ELEVATION



REAR ELEVATION

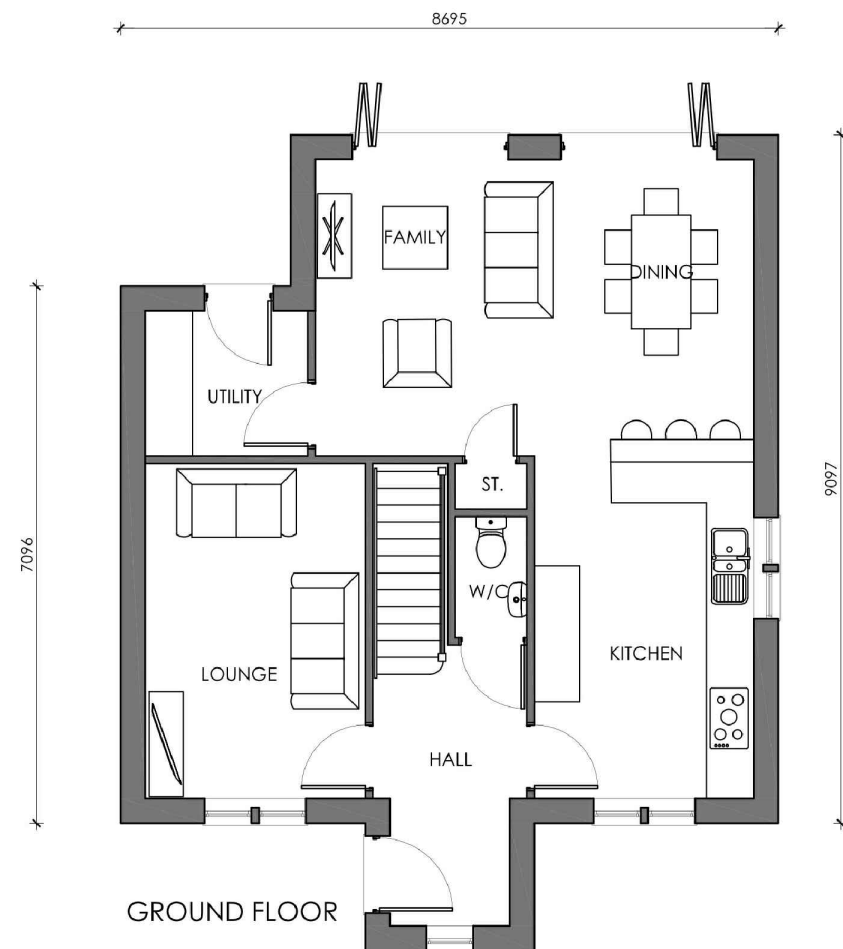

GROUND FLOOR

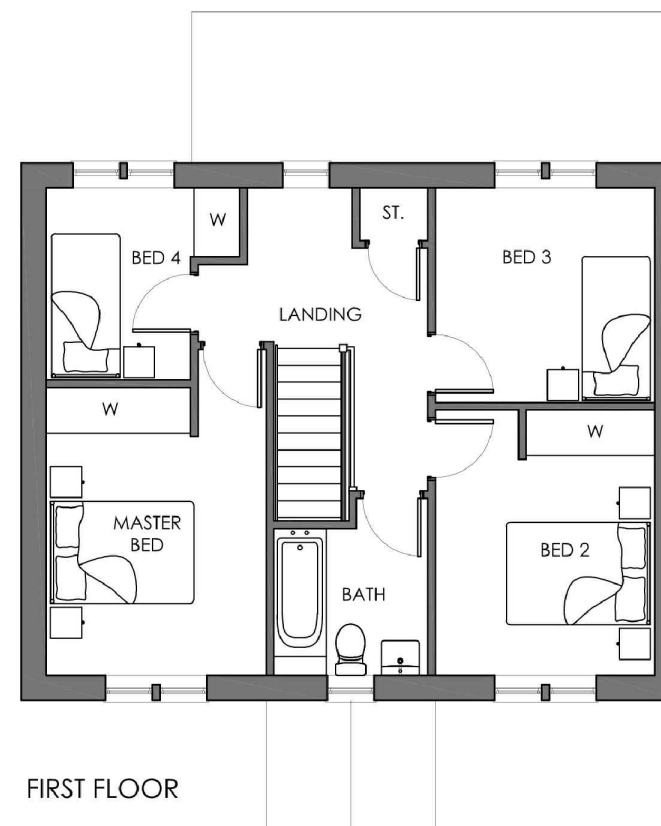


FIRST FLOOR



R.H. SIDE ELEVATION

HOUSE TYPE U - PLOT 59
1914-HT-U-03
ABBAY ROAD, SHEPLEY
YORKSHIRE COUNTRY PROPERTIES
SCALE:1:100@A3 - AUG 2020
PARKER PEEL
ARCHITECTURAL

HOUSE TYPE U - ABBEY ROAD, SHEPLEY

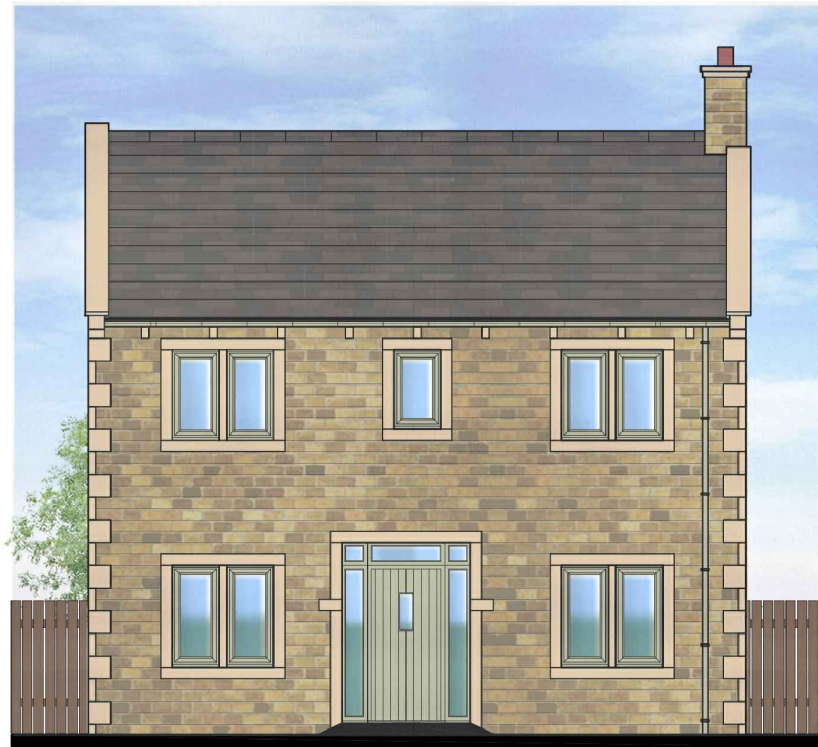


FRONT ELEVATION




L.H. SIDE ELEVATION



REAR ELEVATION

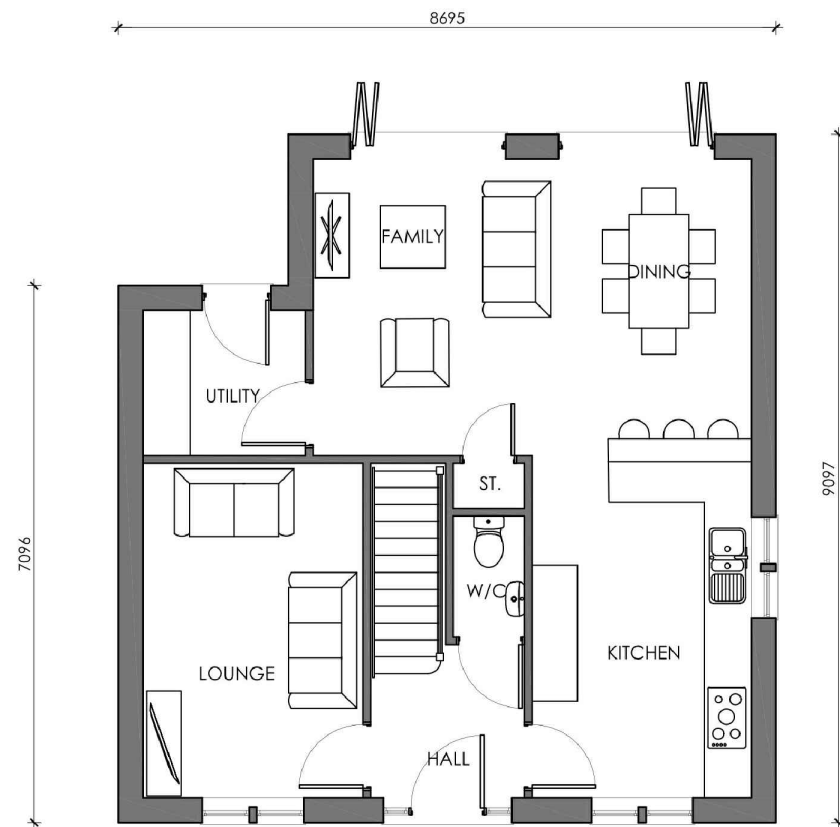

GROUND FLOOR

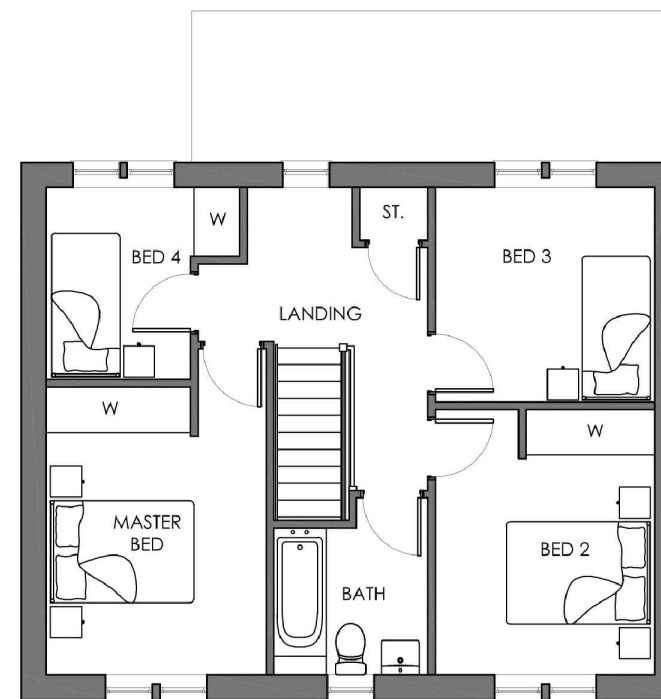



FIRST FLOOR



R.H. SIDE ELEVATION

HOUSE TYPE U - PLOT 50
1914-HT-U-04
ABBAY ROAD, SHEPLEY
YORKSHIRE COUNTRY PROPERTIES
SCALE:1:100@A3 - AUG 2020
PARKER PEEL
ARCHITECTURAL

HOUSE TYPE V - ABBEY ROAD, SHEPLEY

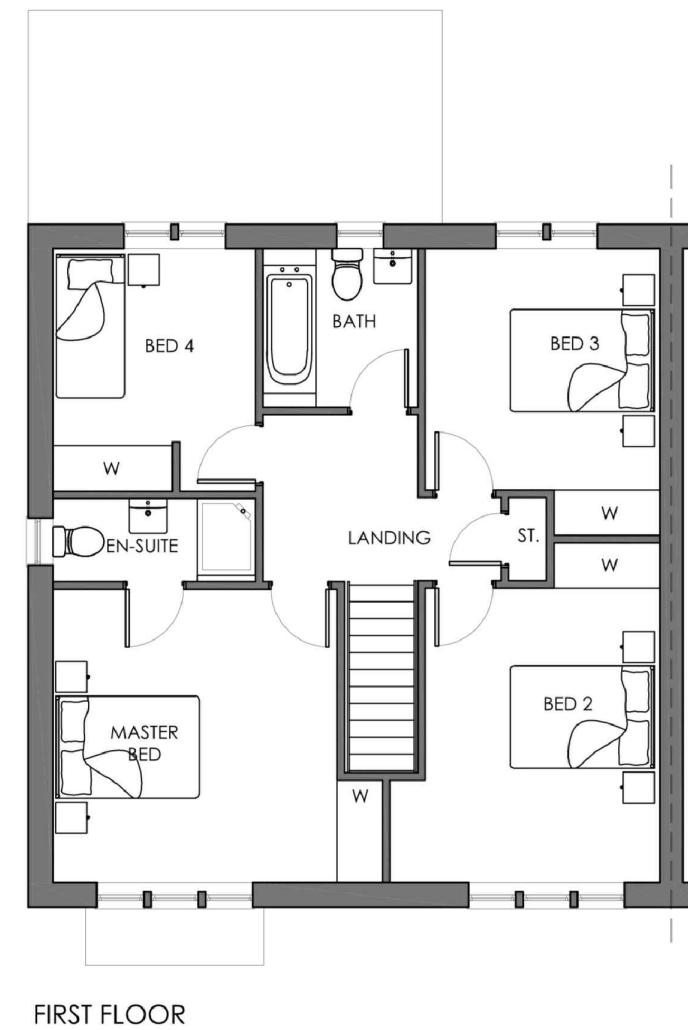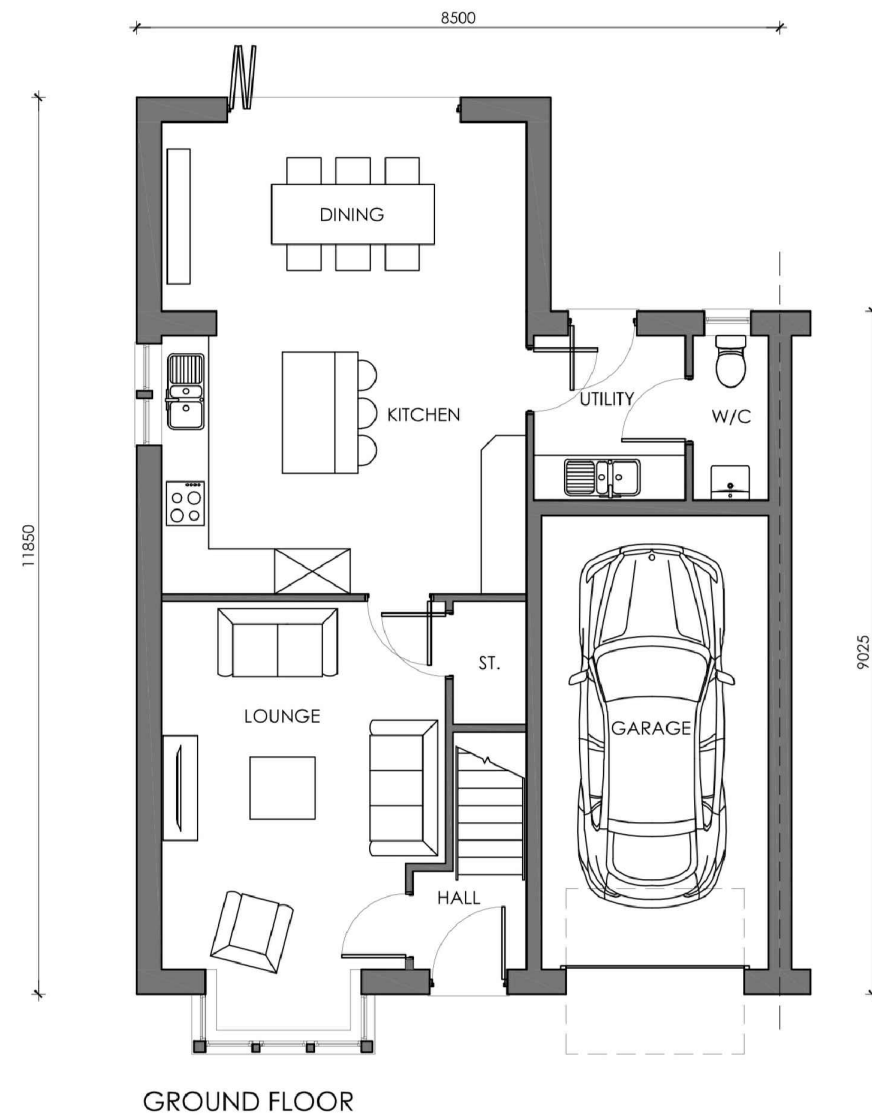

HOUSE TYPE V - ABBEY ROAD, SHEPLEY




FRONT ELEVATION



L.H. SIDE ELEVATION



REAR ELEVATION

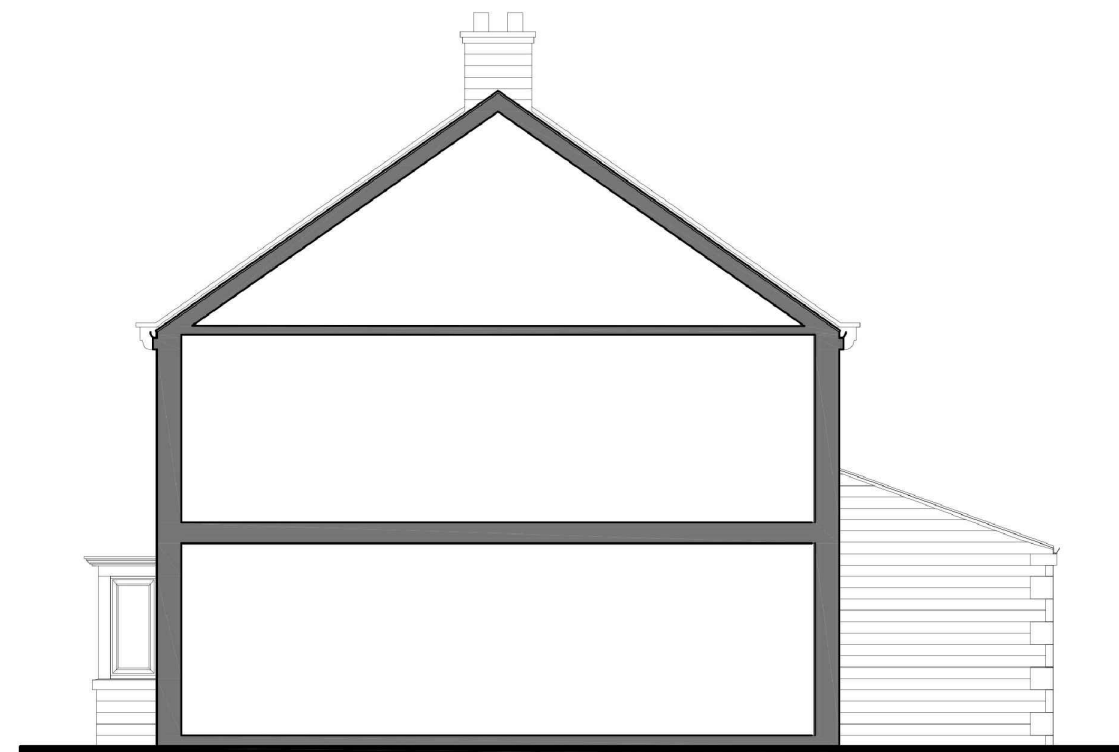




R.H. SIDE ELEVATION

HOUSE TYPE V - PLOTS 82 & 83
1914-HT-V-02
ABBAY ROAD, SHEPLEY
YORKSHIRE COUNTRY PROPERTIES
SCALE:1:100@A3 - AUG 2020

PARKER PEEL
ARCHITECTURAL

e jp@parkerpeel.co.uk w www.parkerpeel.co.uk t 01924 921 860

HOUSE TYPE W - ABBEY ROAD, SHEPLEY

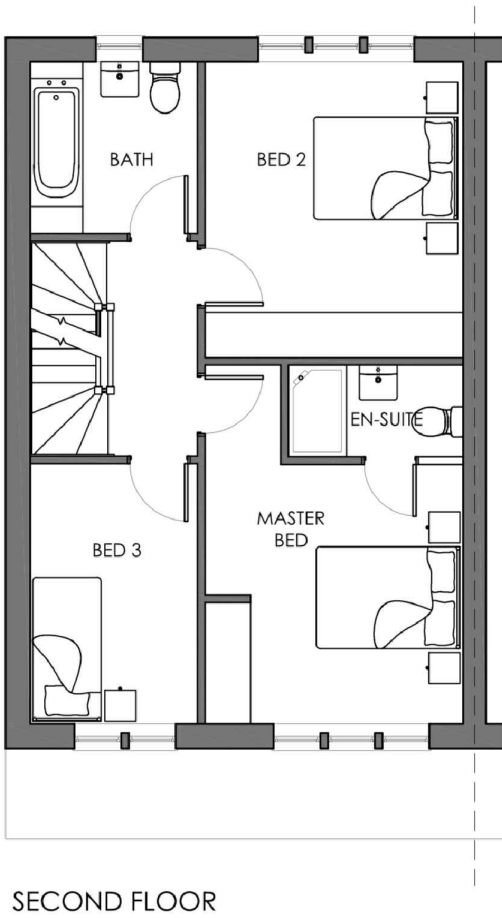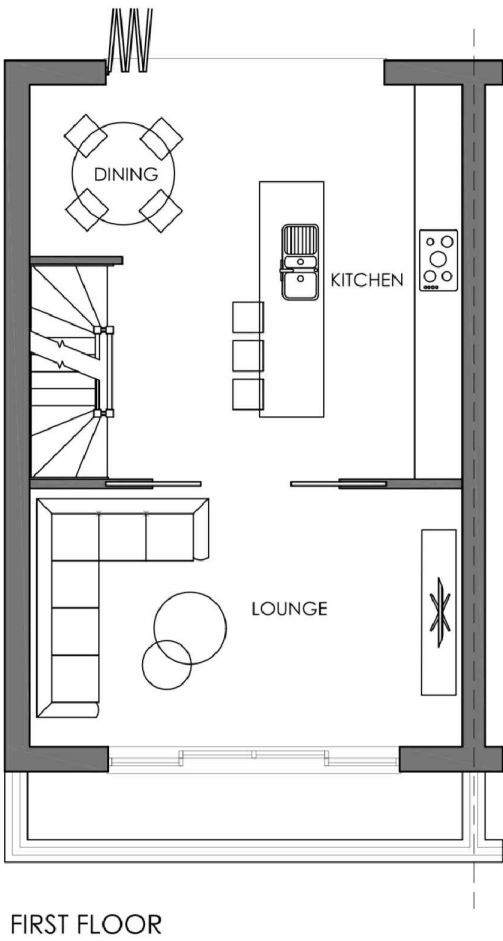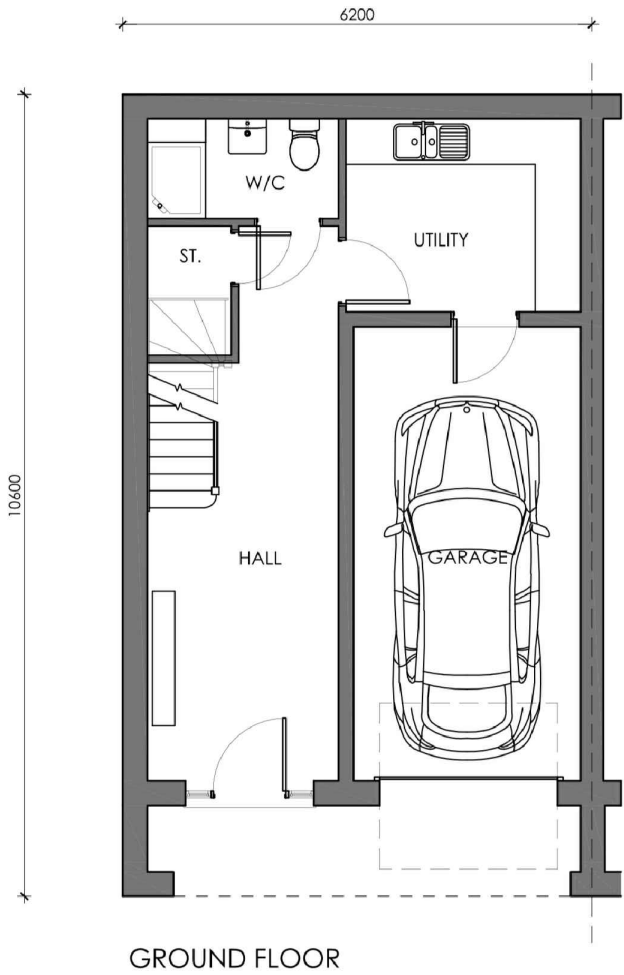


HOUSE TYPE W - ABBEY ROAD, SHEPLEY




FRONT ELEVATION



REAR ELEVATION

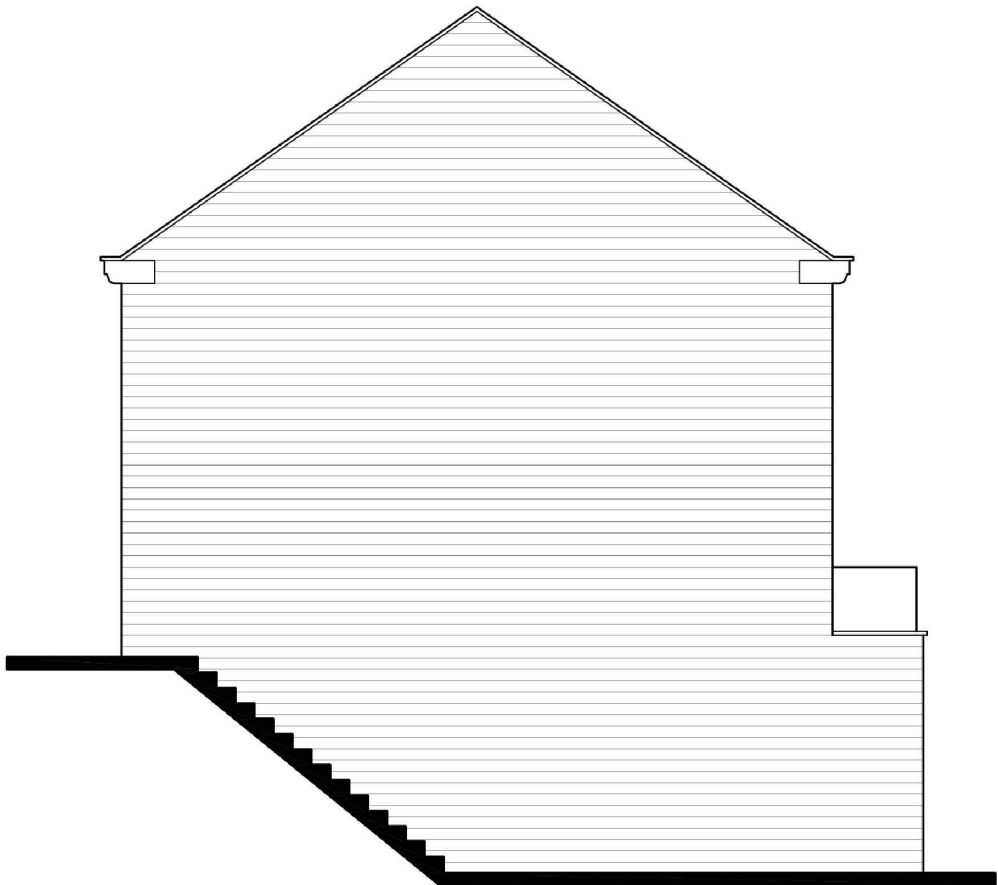



L.H. SIDE ELEVATION

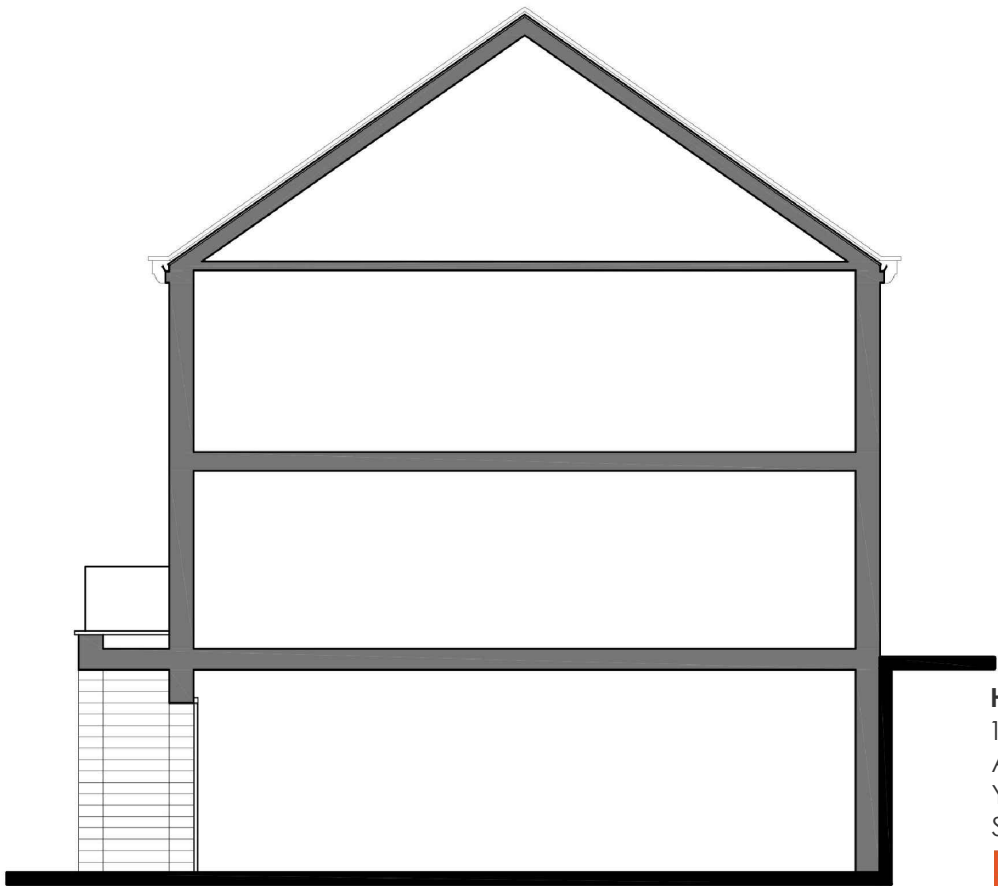

R.H. SIDE ELEVATION

HOUSE TYPE W - PLOTS 71-77
1914-HT-W-02
ABBAY ROAD, SHEPLEY
YORKSHIRE COUNTRY PROPERTIES
SCALE:1:100@A3 - AUG 2020
PARKER PEEL
ARCHITECTURAL
e jp@parkerpeel.co.uk w www.parkerpeel.co.uk t 01924 921 860

SINGLE GARAGE - ABBEY ROAD, SHEPLEY

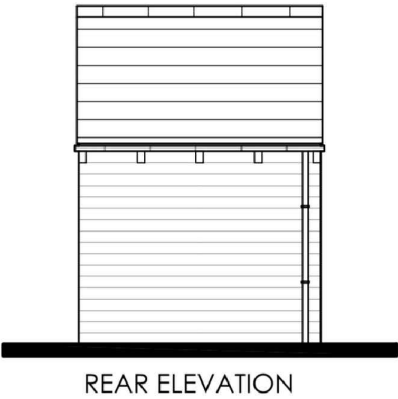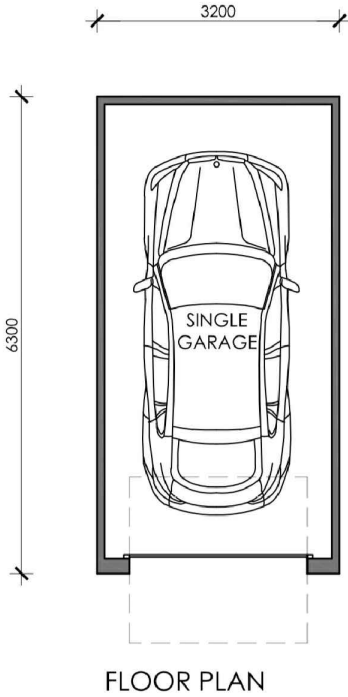

TWIN GARAGE - ABBEY ROAD, SHEPLEY

