

Low House, Quaker Bottom
Fig 1 South Elevation



Low House, Quaker Bottom
Fig 2 East Elevation





Low House, Quaker Bottom
Fig 3 North Elevation




Low House, Quaker Bottom
Fig 4 West Elevation




Low House, Quaker Bottom
Fig 5 Ground Floor Plan

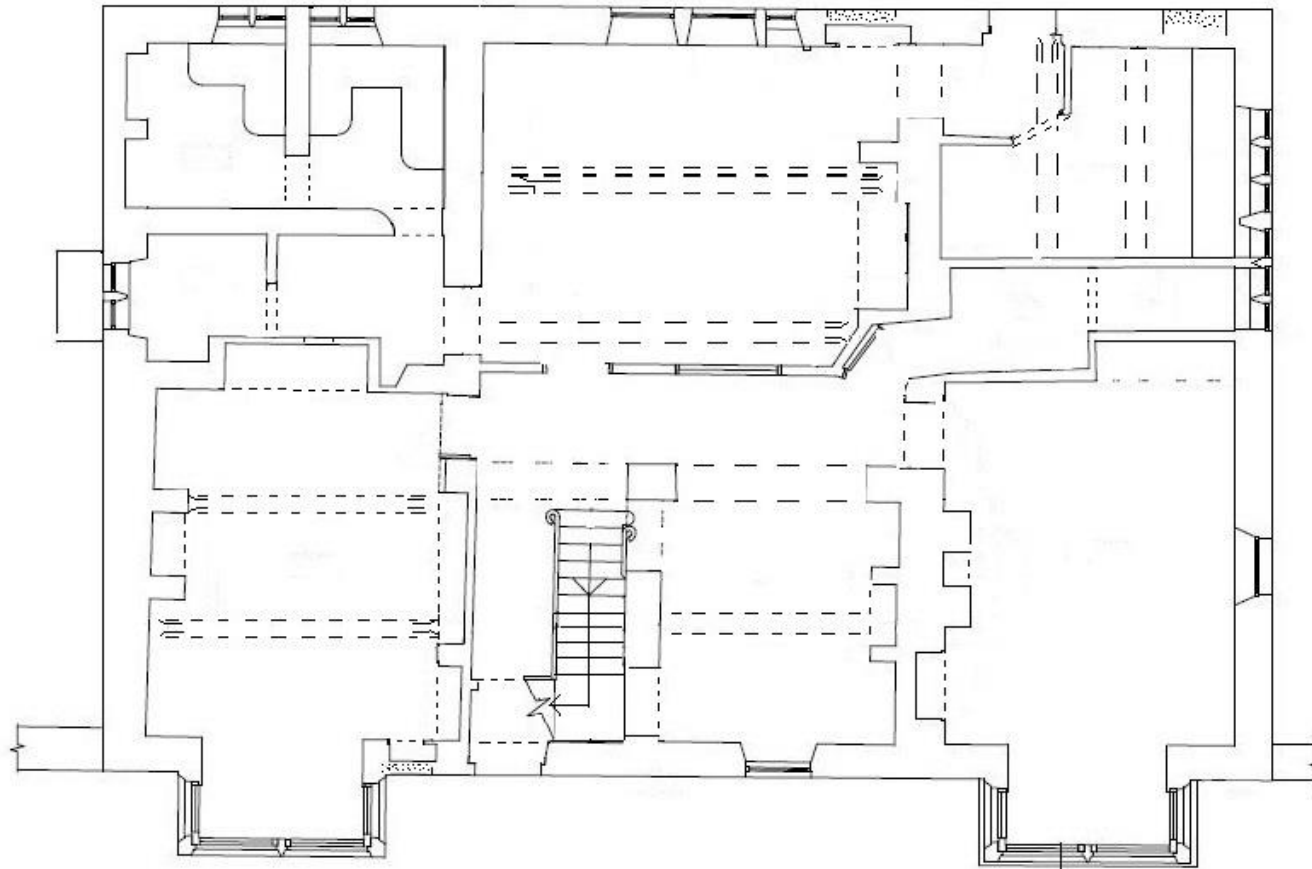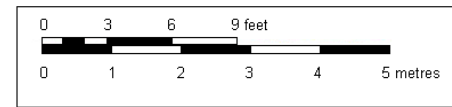



Low House, Quaker Bottom
Fig 6 First Floor Plan

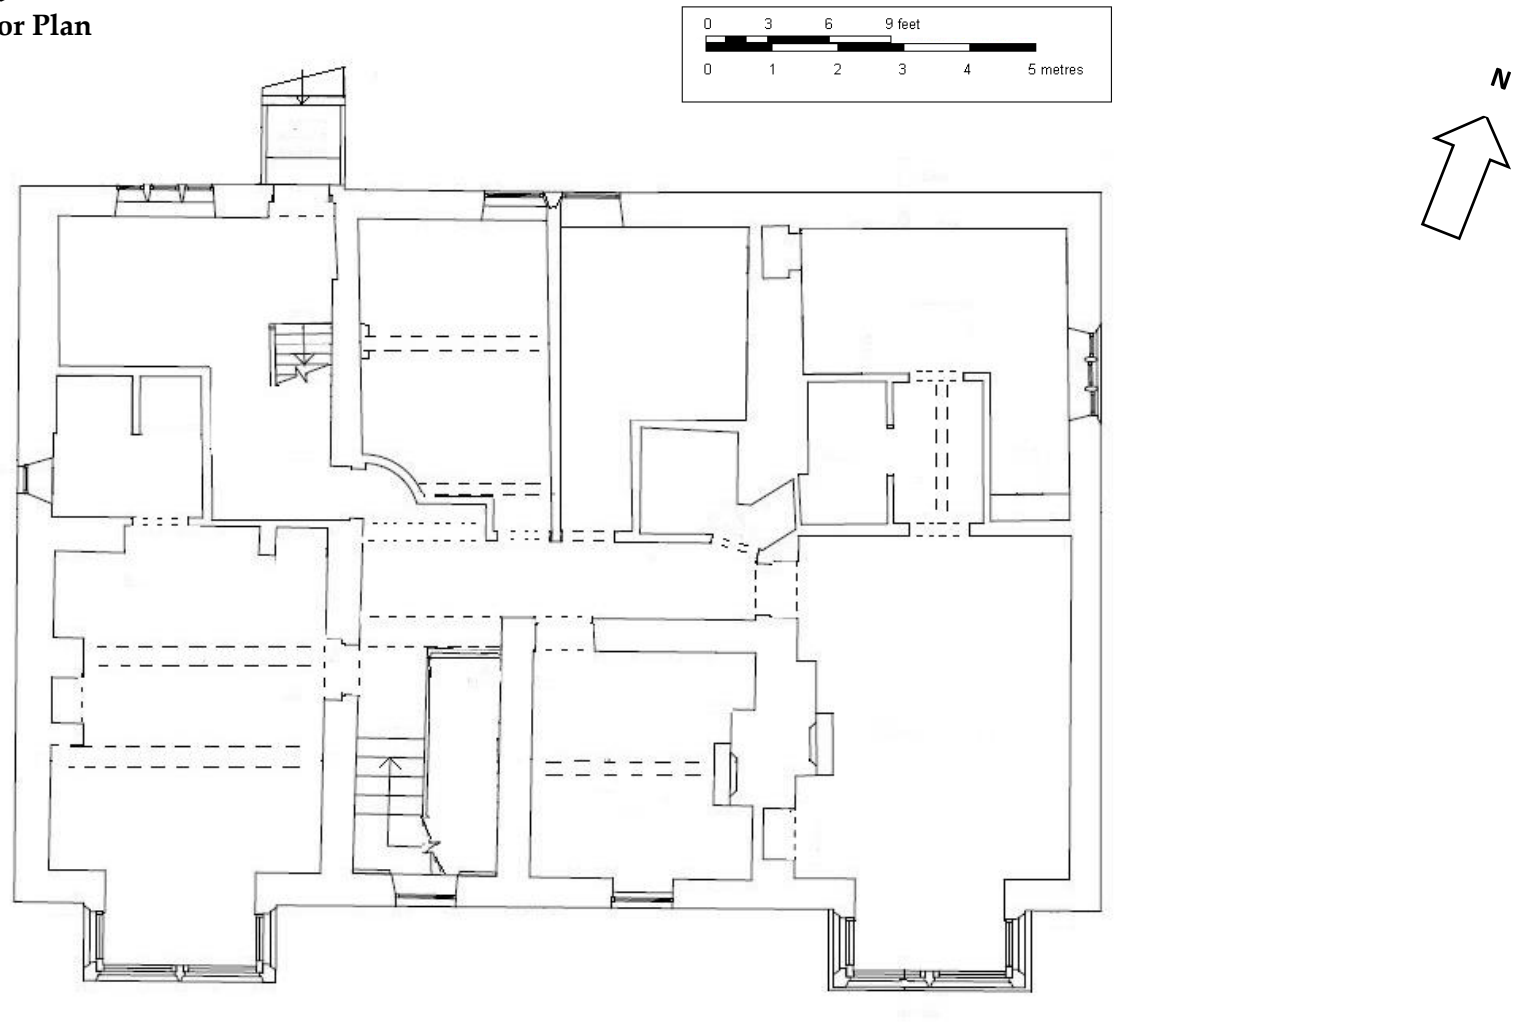


Low House, Quaker Bottom
Fig 7 Attic plan

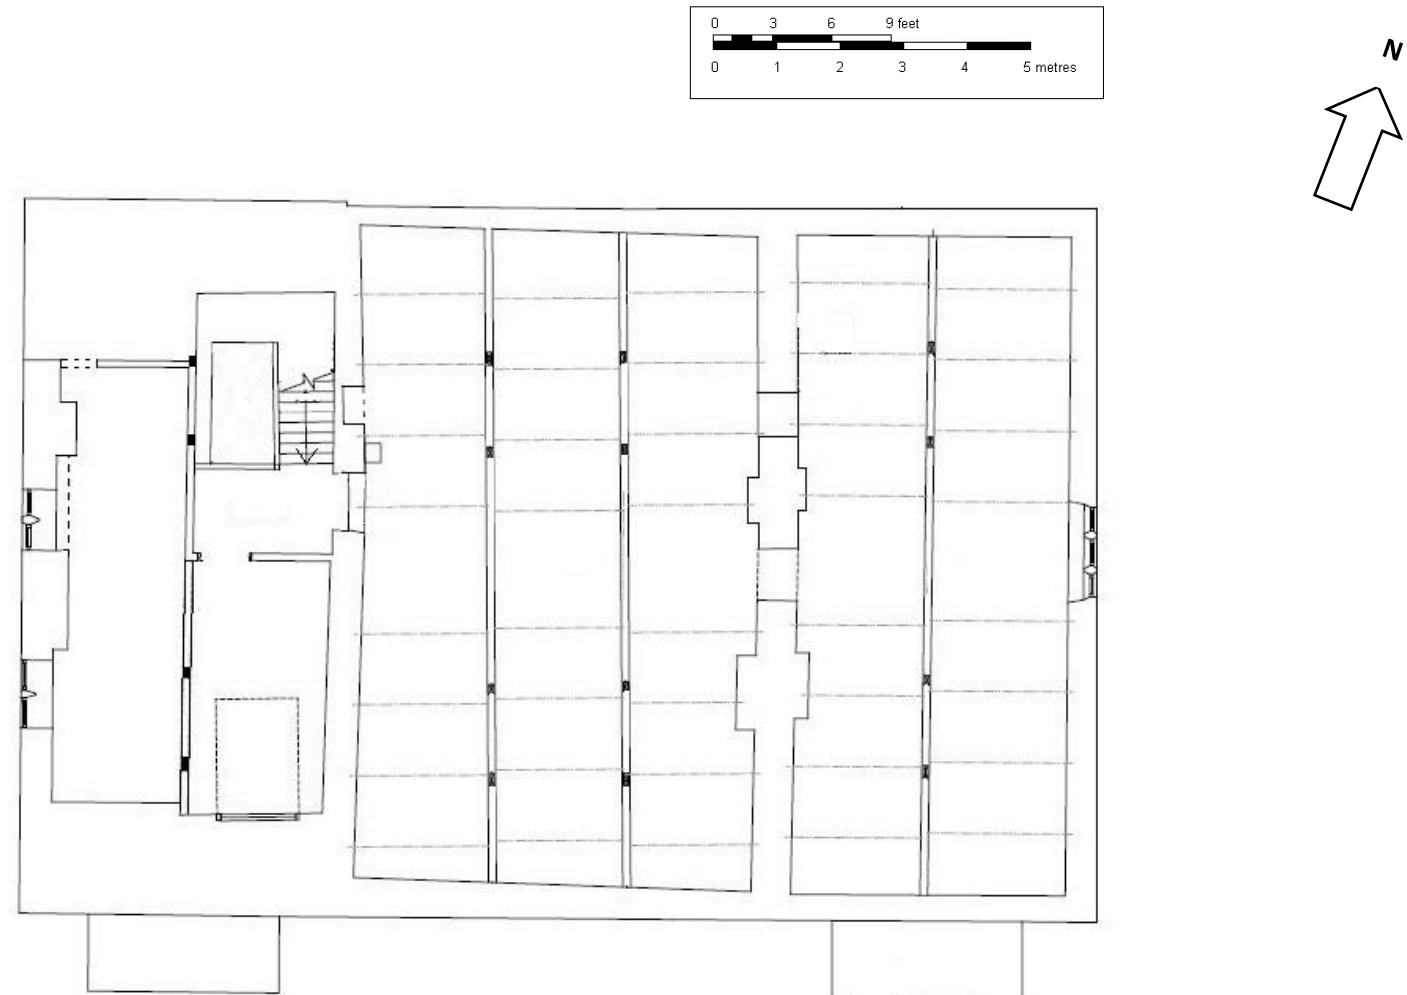

Low House, Quaker Bottom
Fig 8 Roof Truss Section

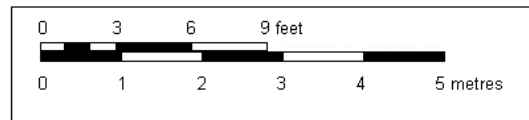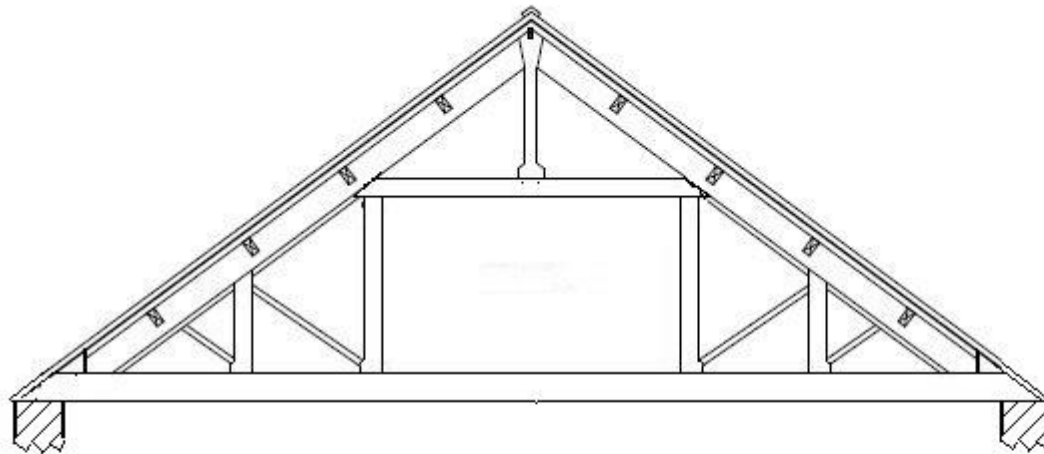

Low House, Quaker Bottom
Fig 9 Ground Floor C18 rooms

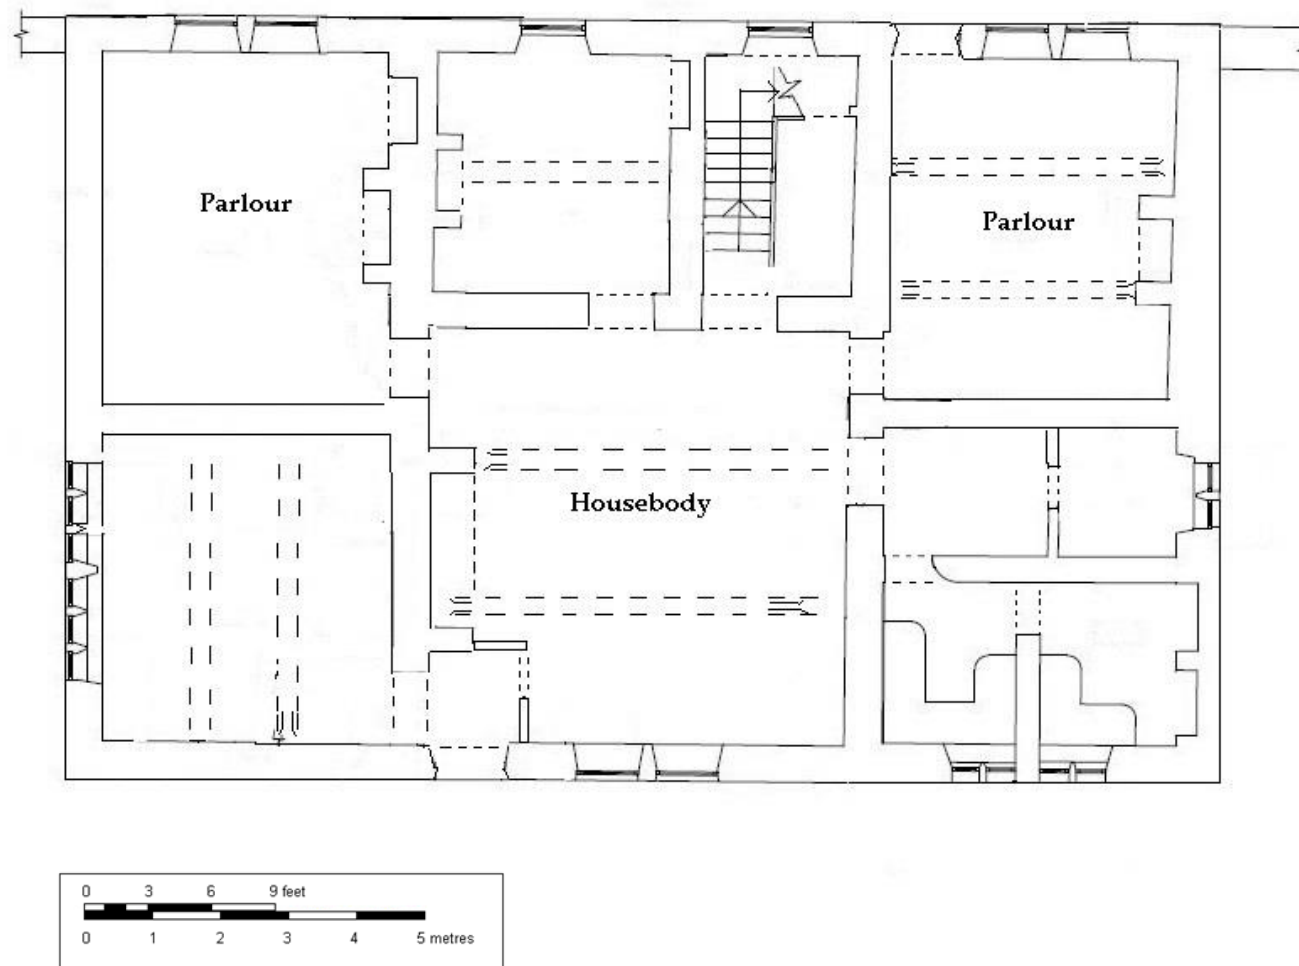

Low House, Quaker Bottom

Fig 10 First Floor C18 probable layout

