


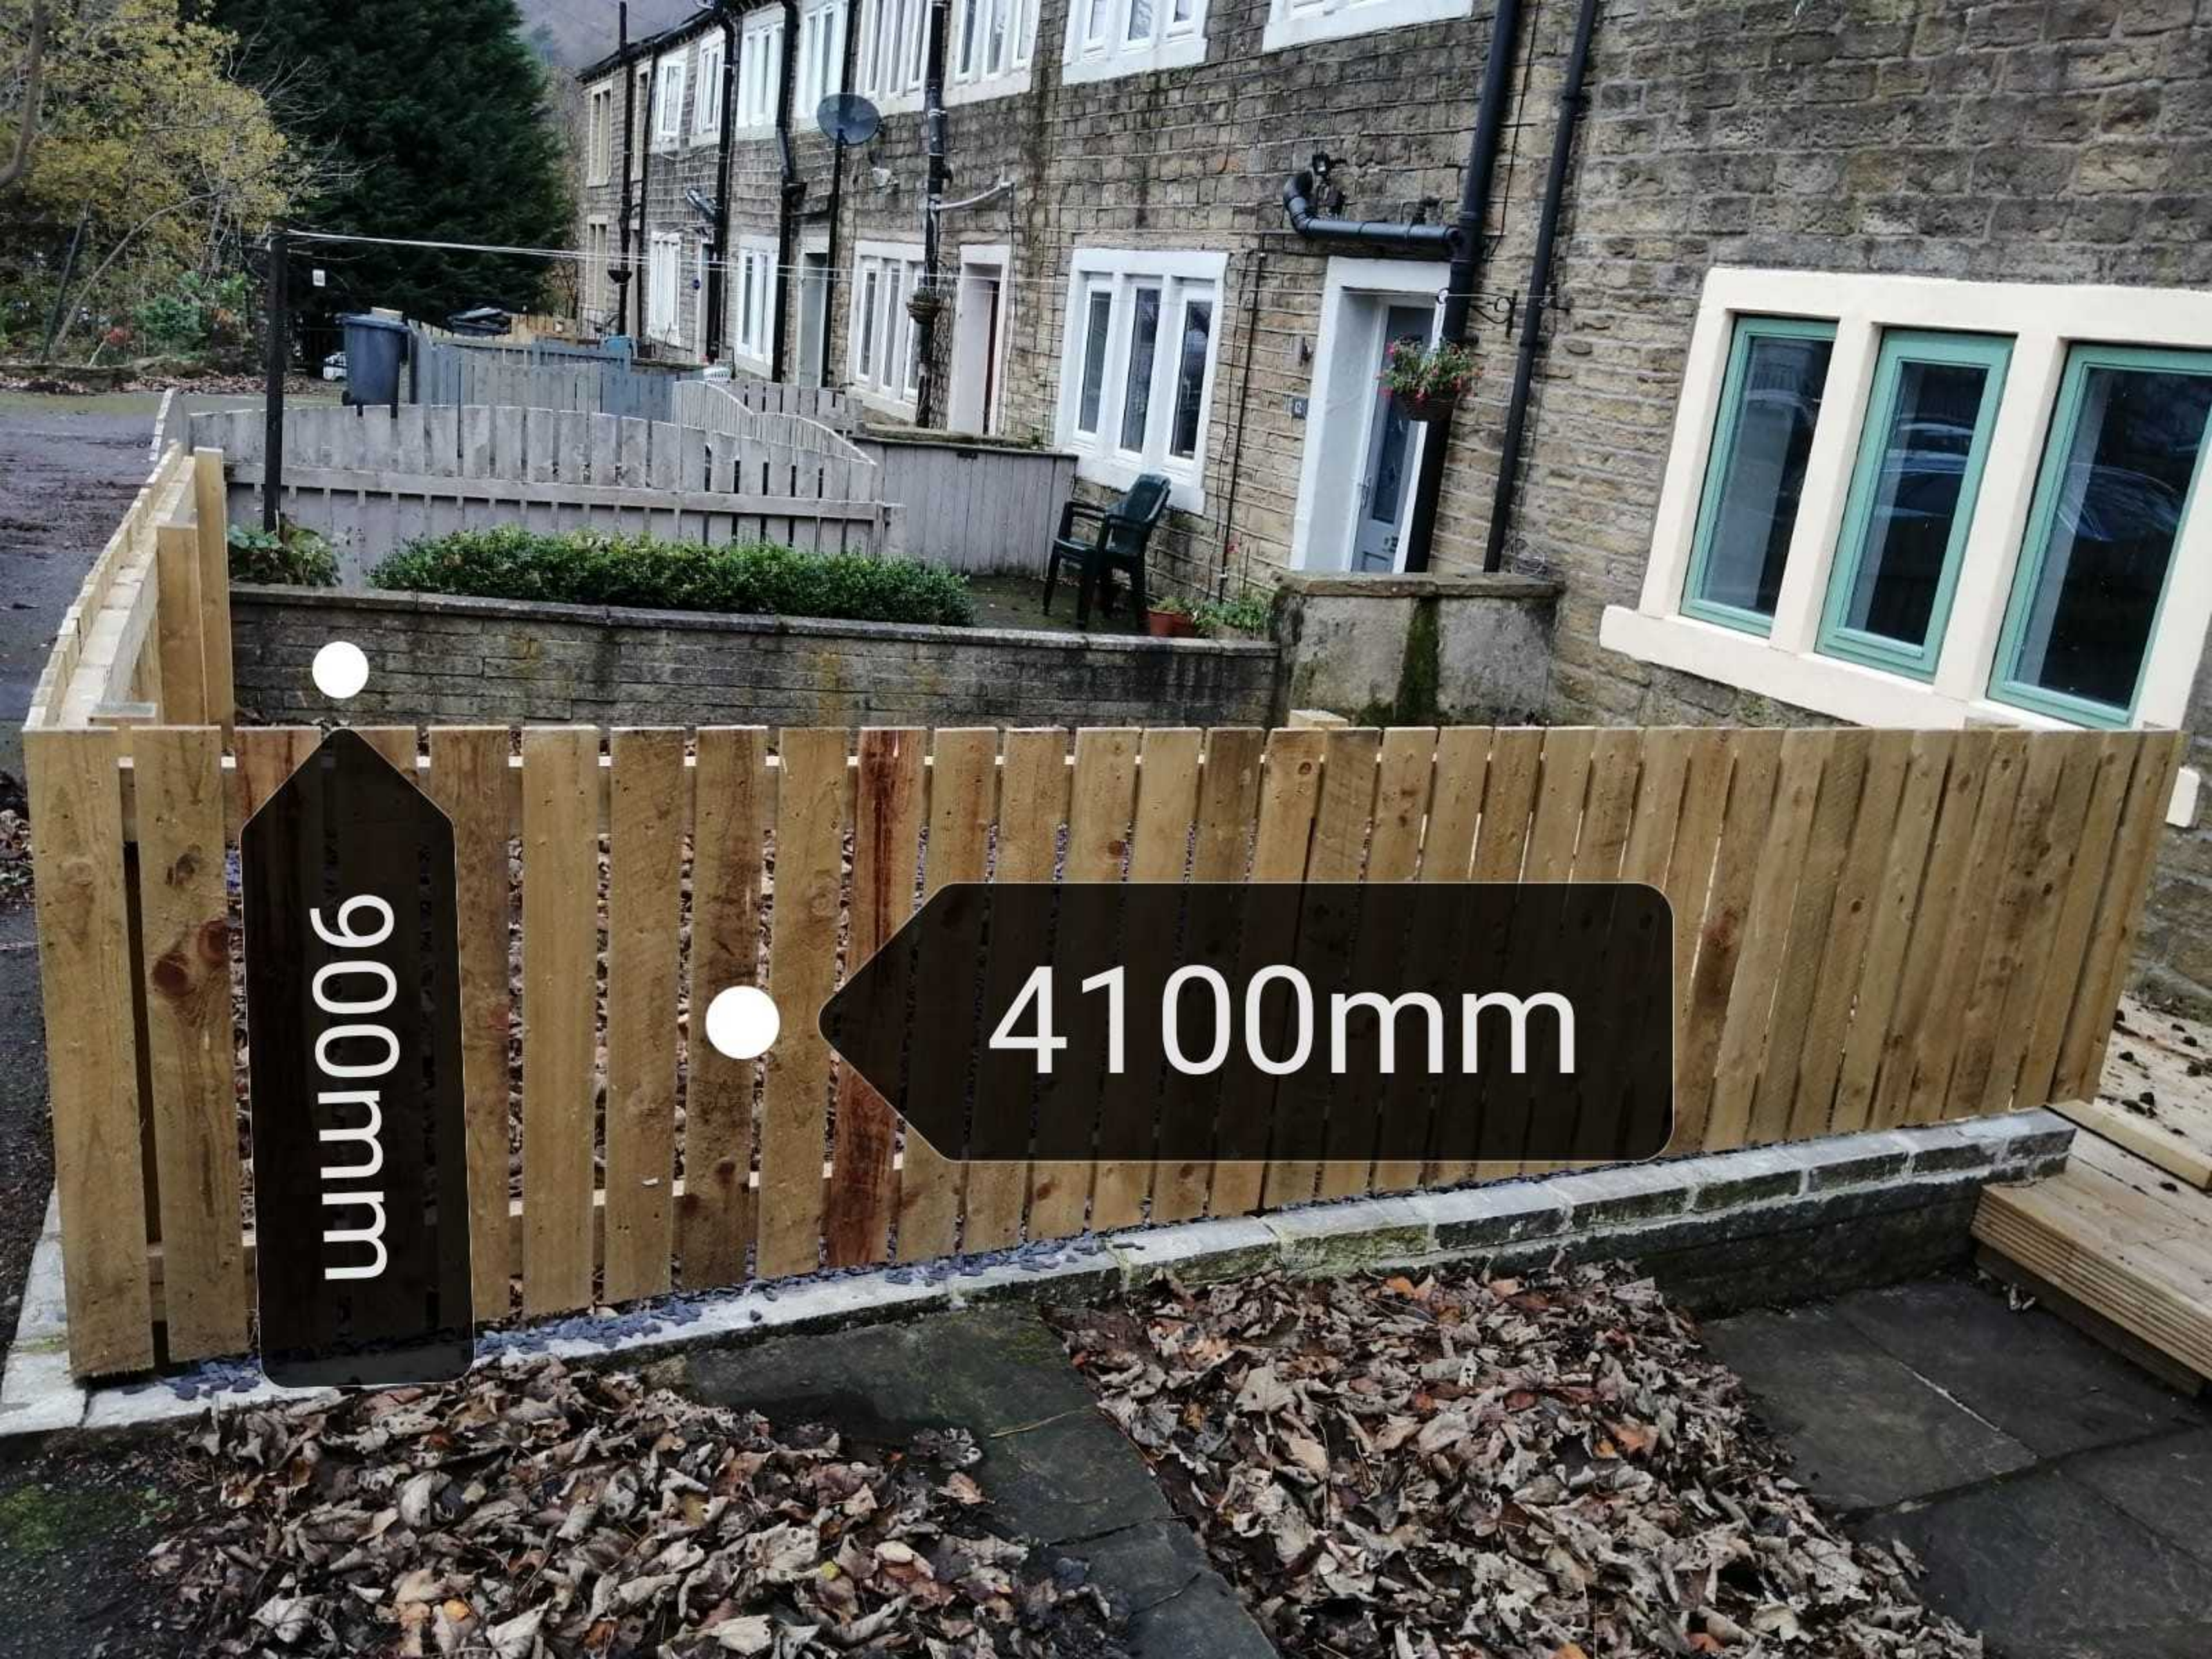

900mm

4100mm