


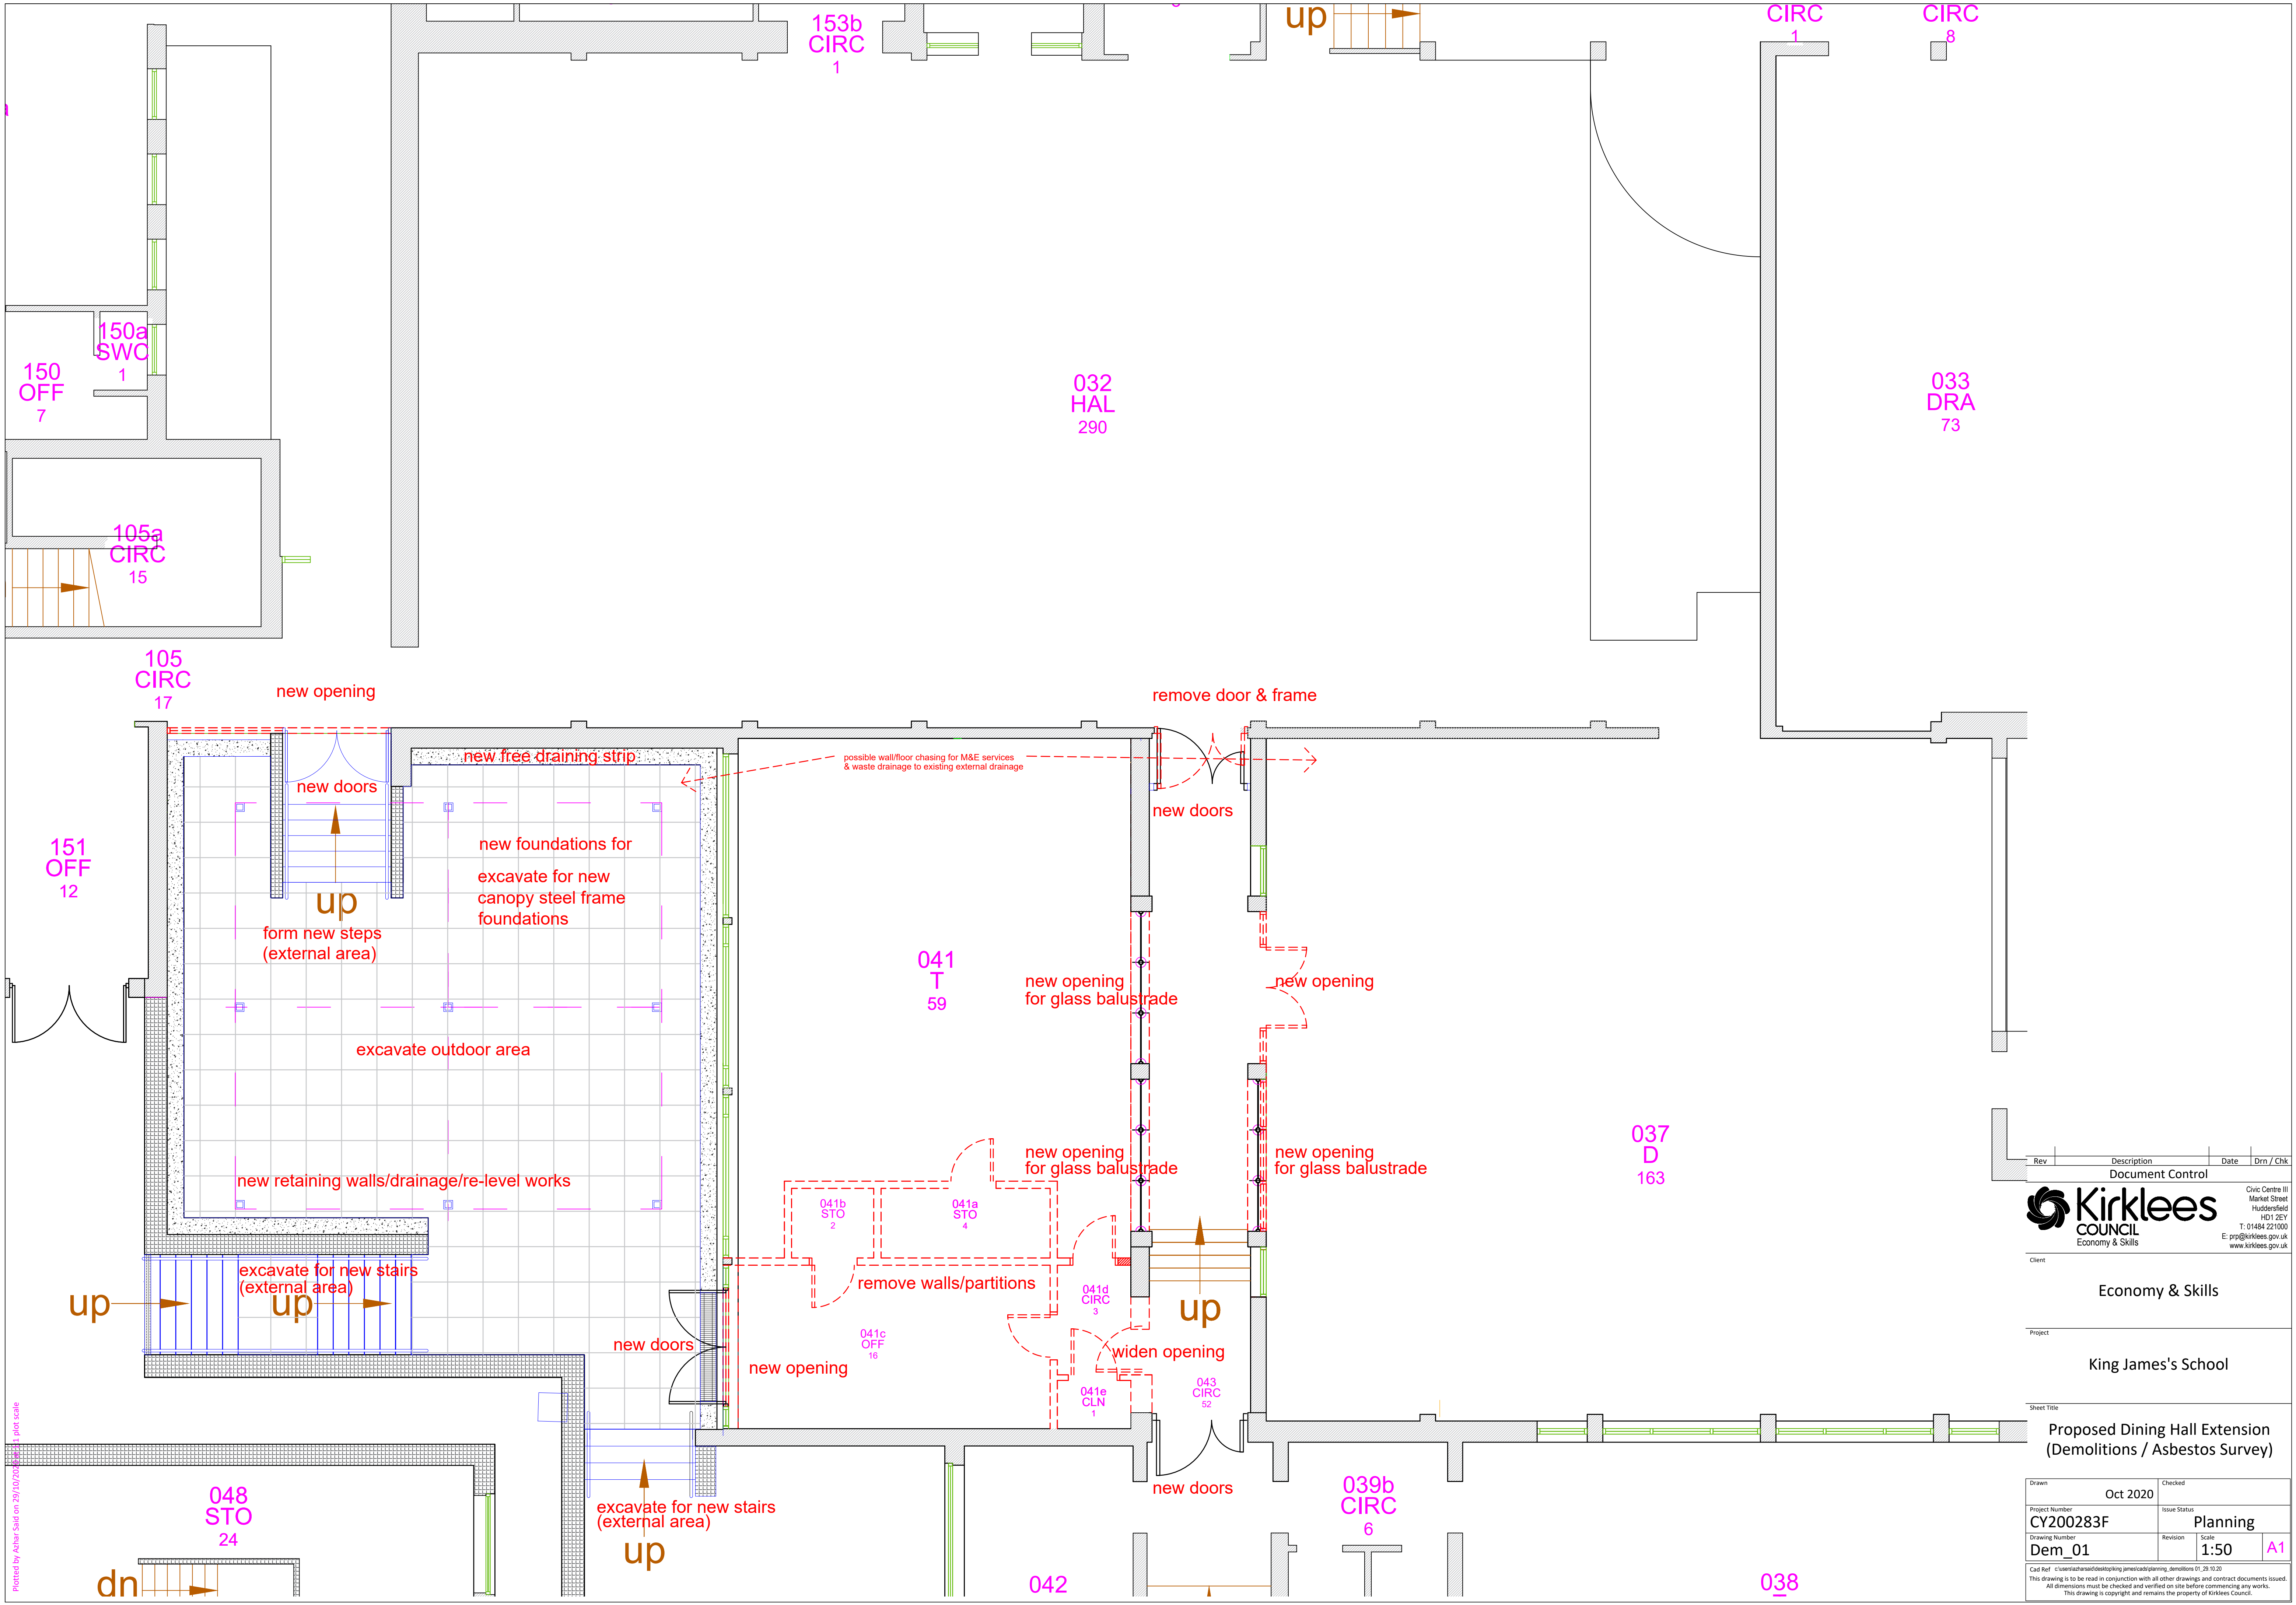

Printed by Author Solid on 29/10/2020 at 11:11 AM. Plot scale

Rev	Description	Date	Drn / Chk

Document Control

Kirklees
COUNCIL
Economy & Skills

Civic Centre III
Market Street
Huddersfield
HD1 2DY
T: 01484 221000
E: prp@kirklees.gov.uk
www.kirklees.gov.uk

Client

Economy & Skills

Project

King James's School

Sheet Title

Proposed Dining Hall Extension
(Demolitions / Asbestos Survey)

Drawn	Oct 2020	Checked	
Project Number	CY200283F	Issue Status	Planning
Drawing Number	Dem_01	Revision	1:50 A1

Cad Ref: c:\users\hannah\working\americas\planning_demolitions\11_28_10_20
This drawing is to be read in conjunction with all other drawings and contract documents issued.
All dimensions must be checked and verified on site before commencing any works.
This drawing is copyright and remains the property of Kirklees Council.