


Plotted by Azhar Said on 29/10/2020 at 1:11 plot scale

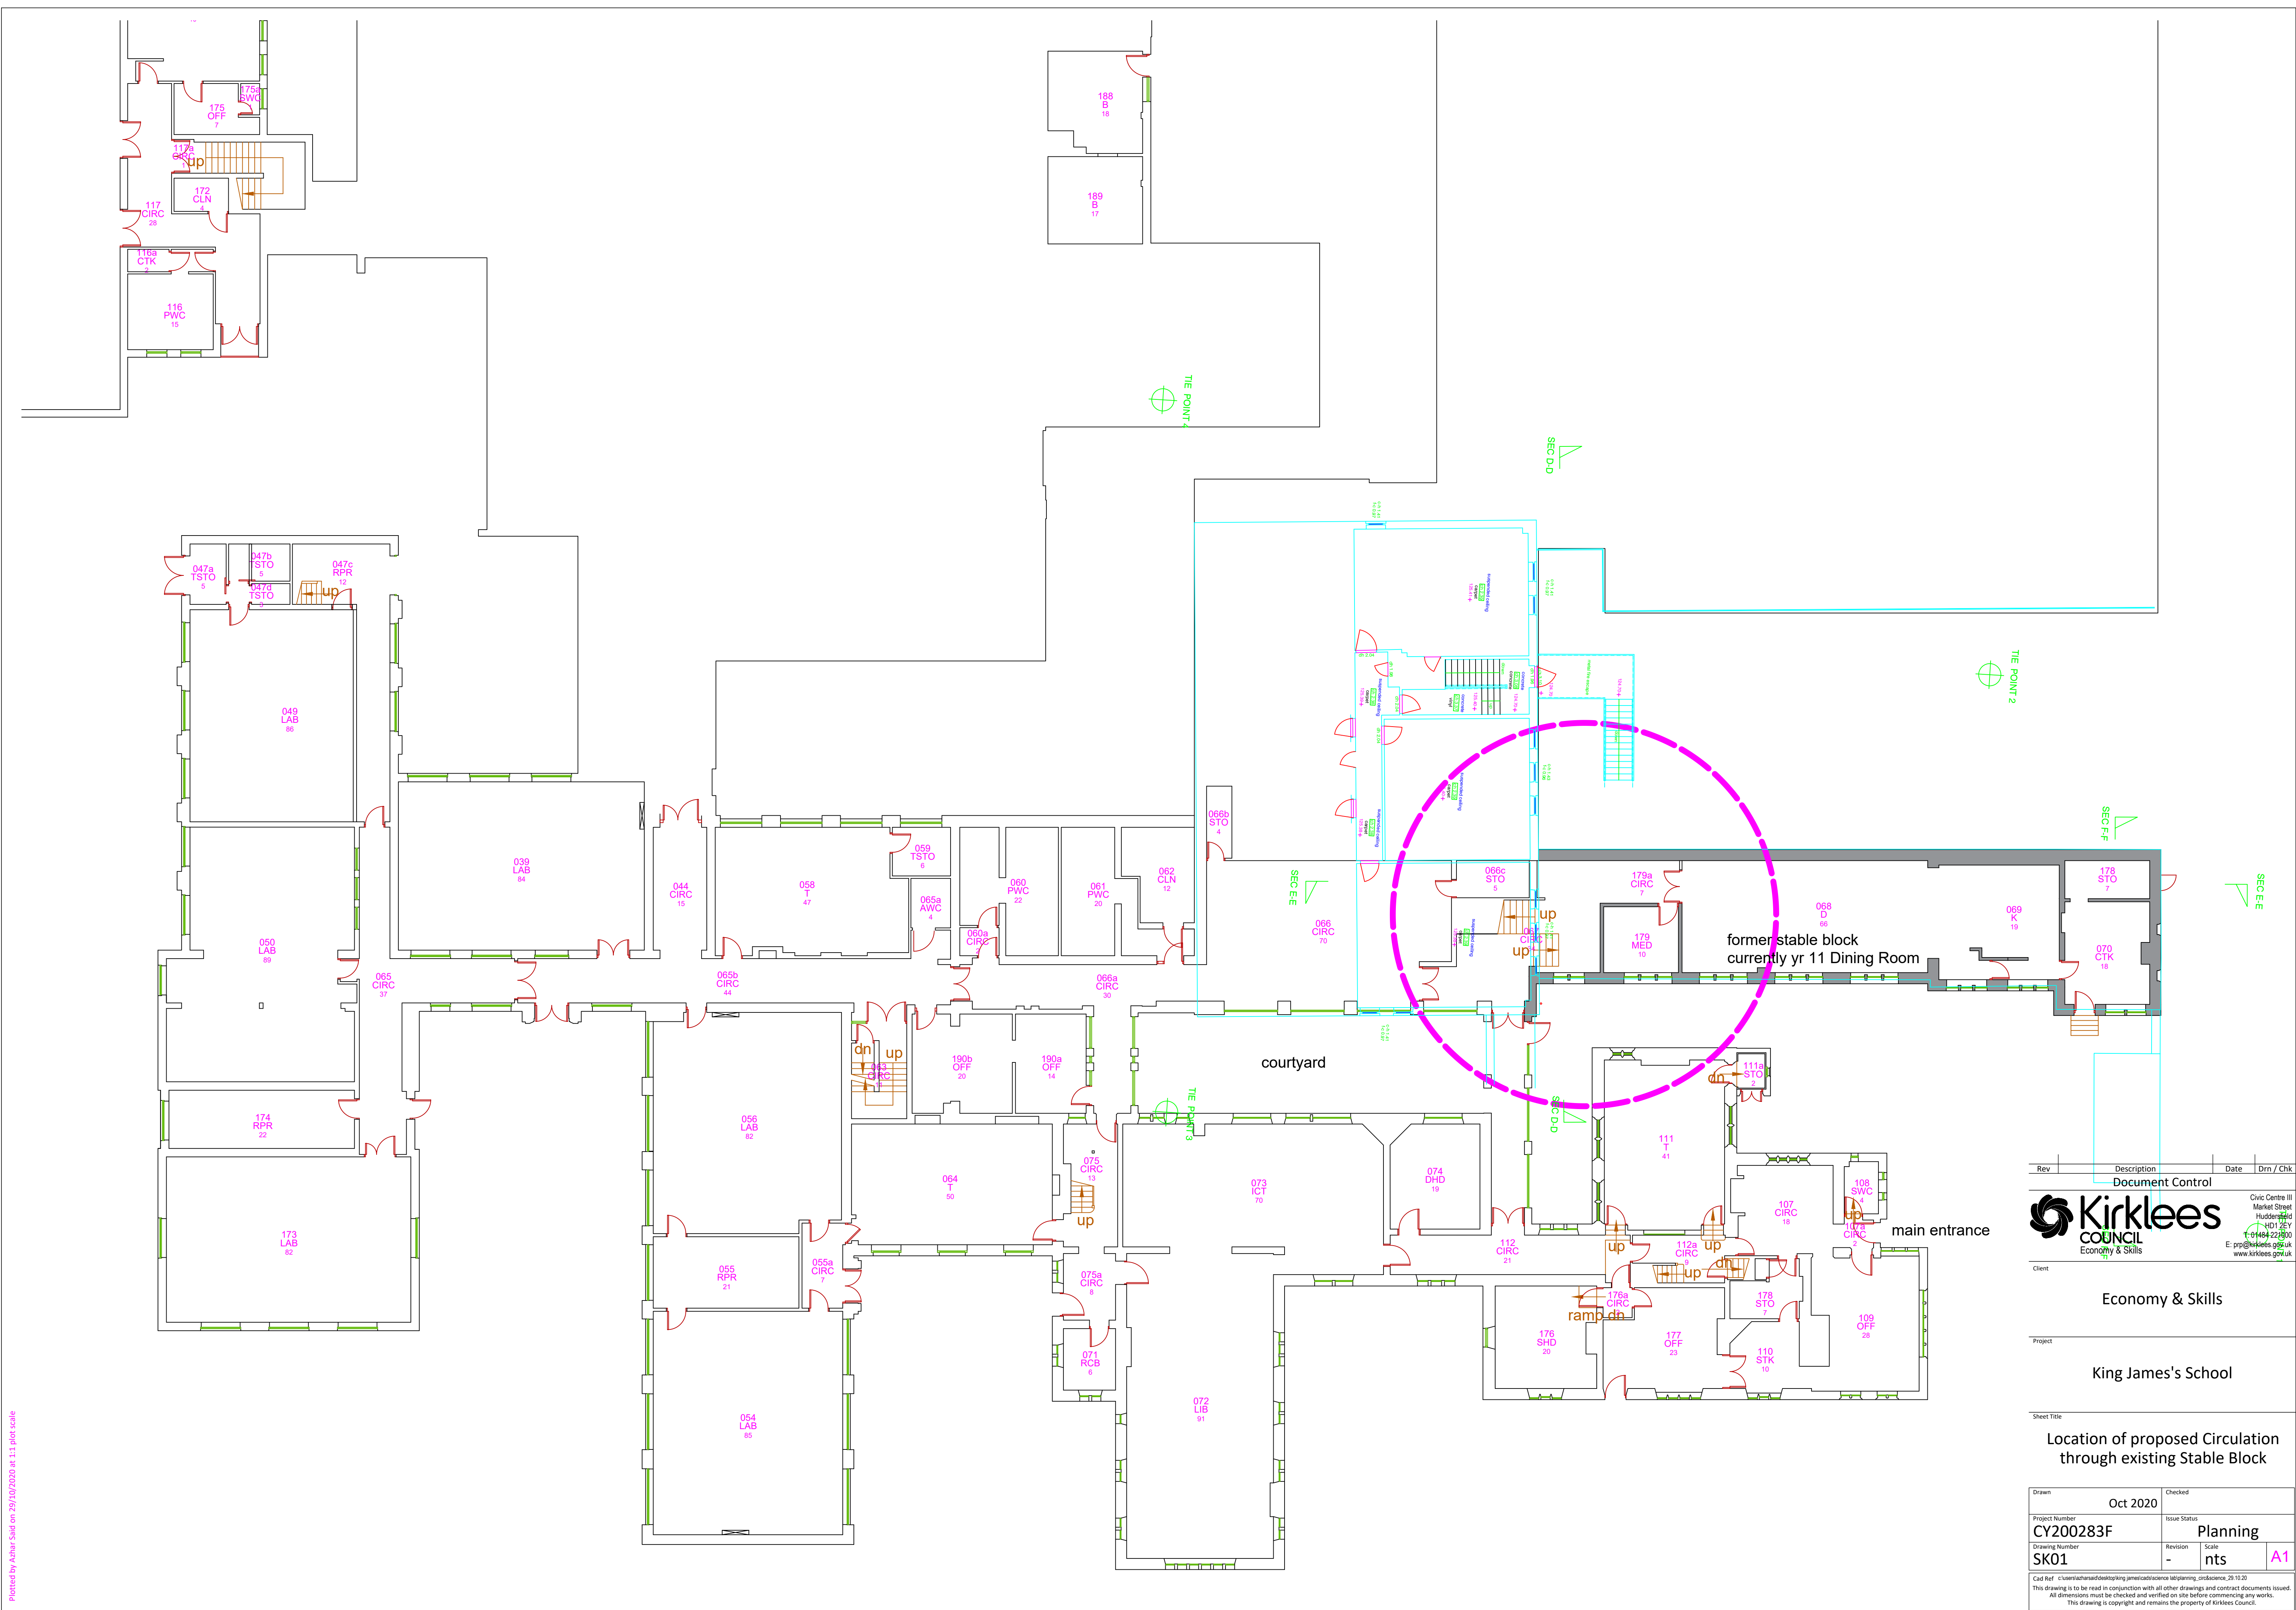

Rev	Description	Date	Dwn / Chk
1	Document Control		

Kirklees COUNCIL
Economy & Skills

Client: **Economy & Skills**

Project: **King James's School**

Sheet Title: **Location of proposed Circulation through existing Stable Block**

Drawn	Oct 2020	Checked	
Project Number	CY200283F	Issue Status	Planning
Drawing Number	SK01	Revision	nts
Scale	1:1	Scale	A1

Cad Ref: c:\users\ahsai\desktop\king james\circsk01\planning\circsk01.dwg, 26/10/20
This drawing is to be read in conjunction with all other drawings and contract documents issued.
All dimensions must be checked and verified on site before commencing any works.
This drawing is copyright and remains the property of Kirklees Council.