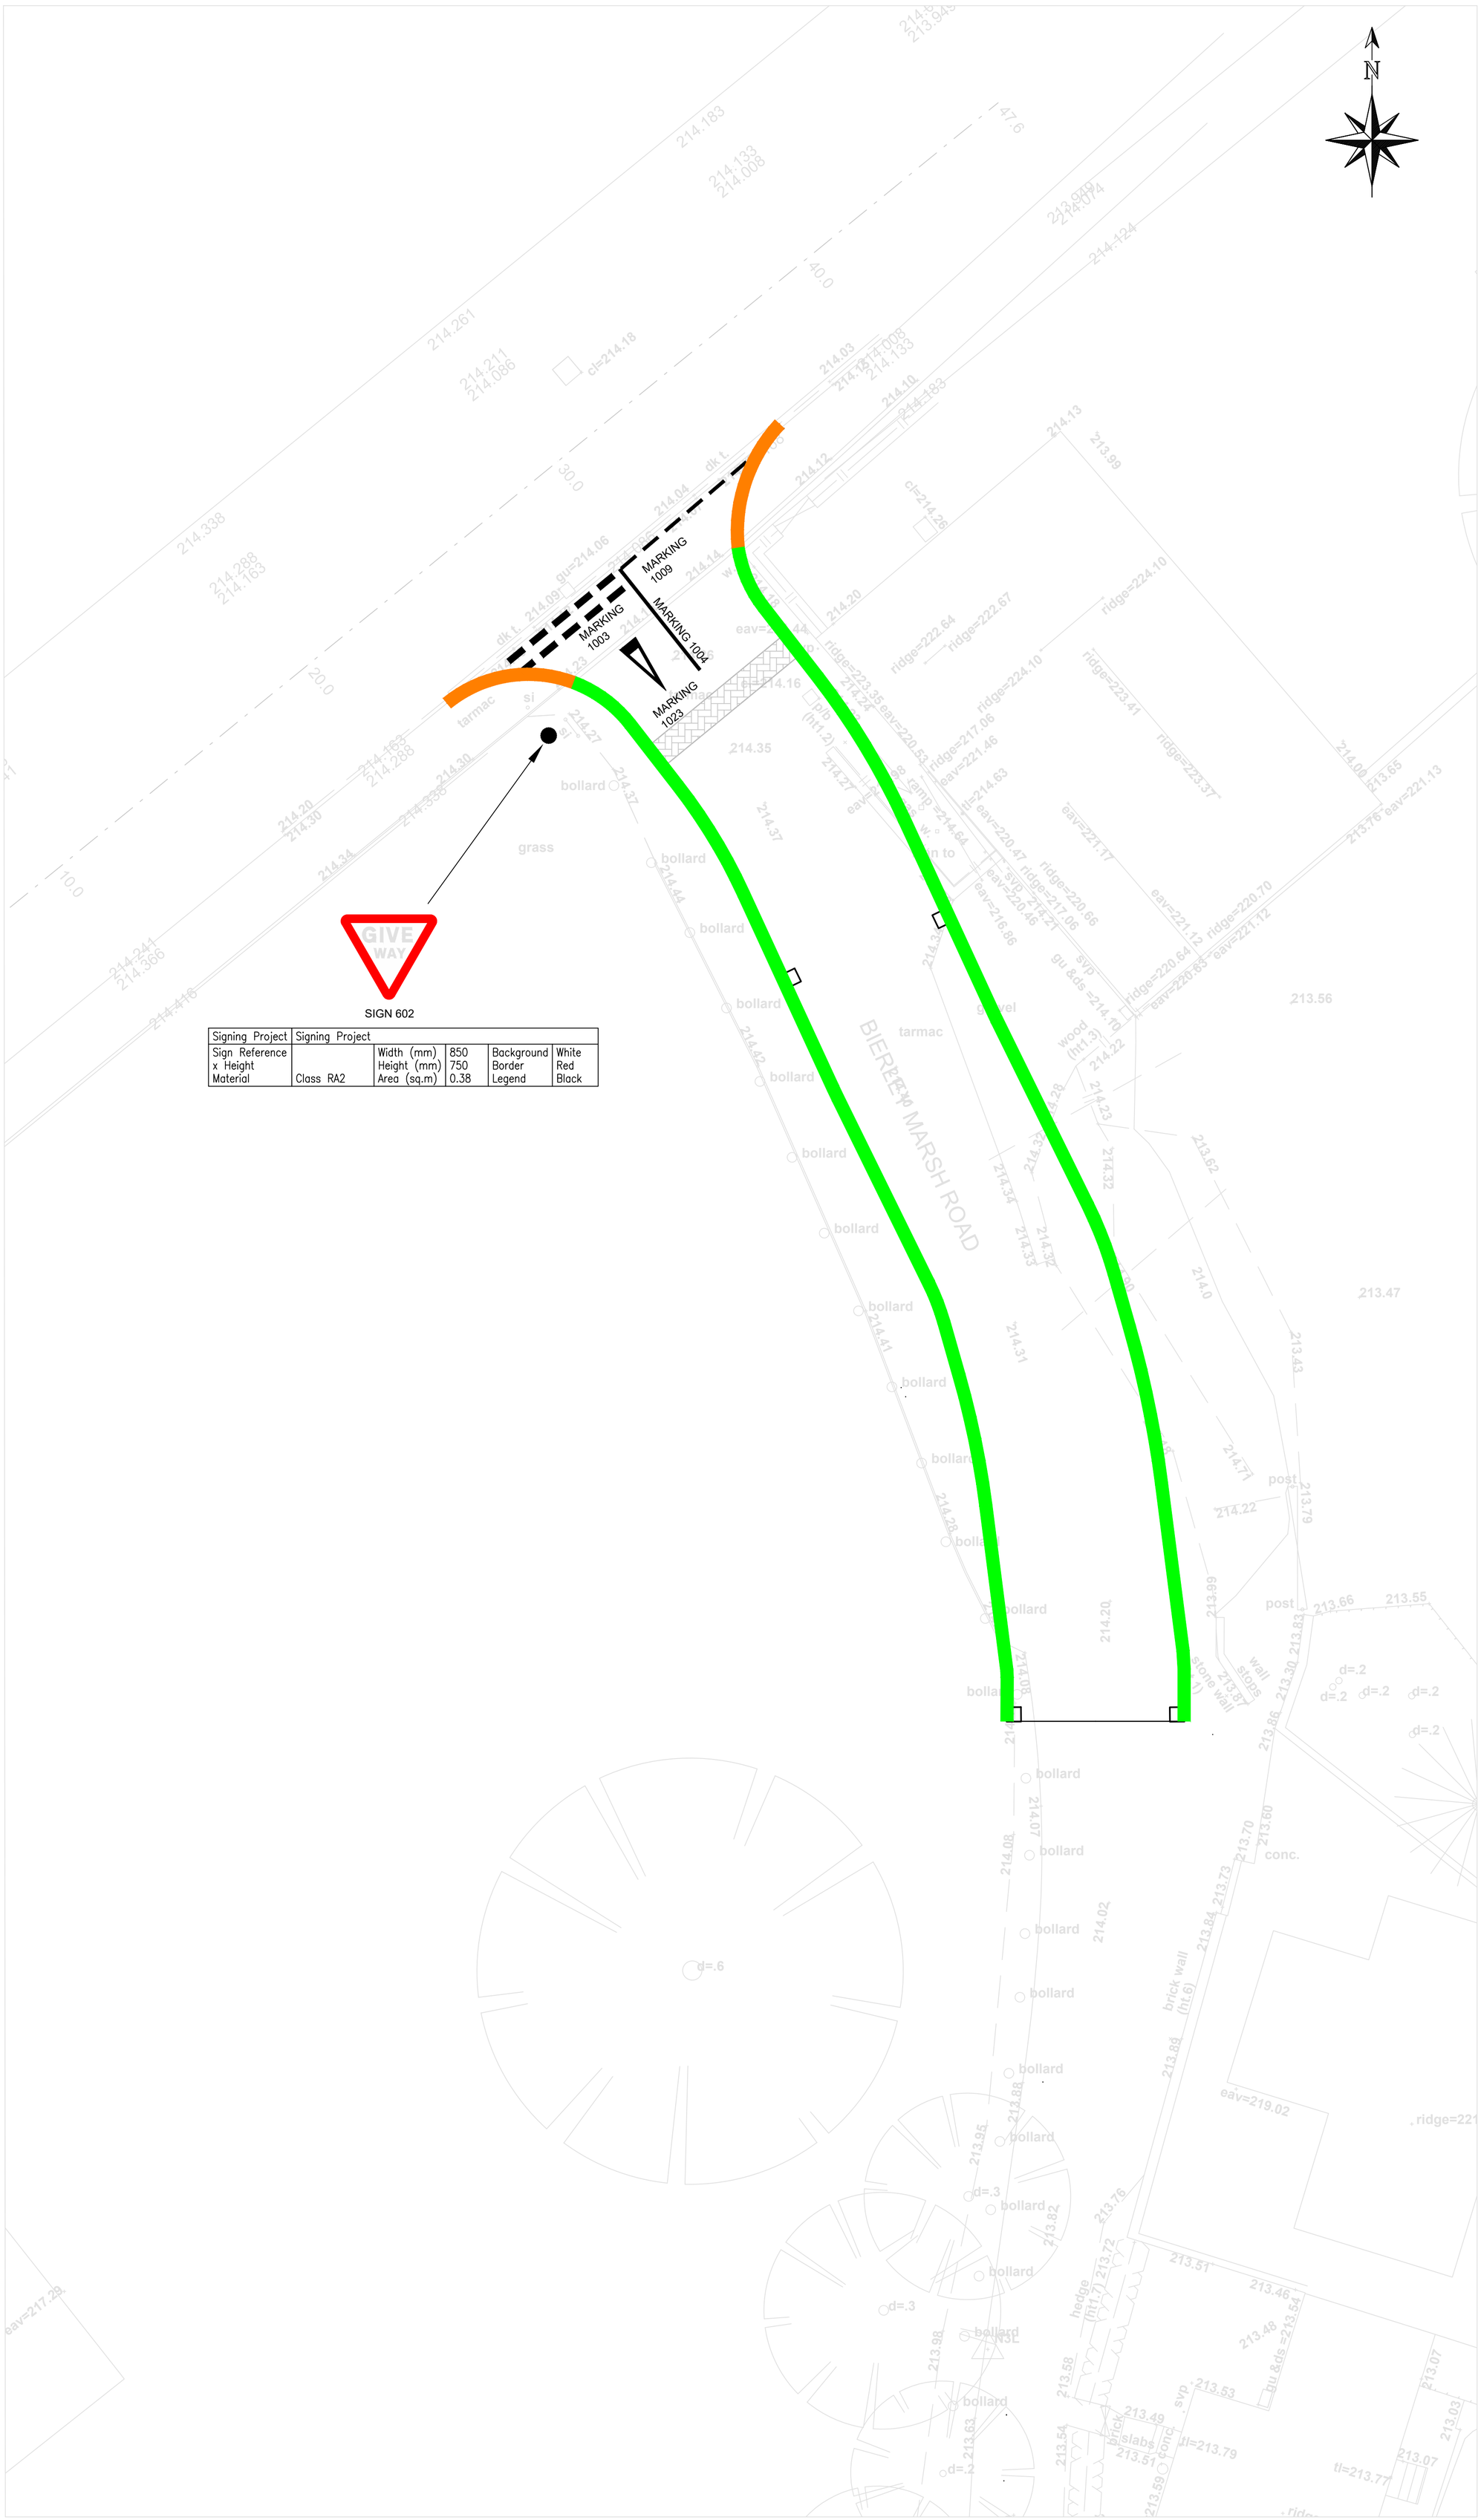

Signing Project	Signing Project				
Sign Reference x Height Material	Class RA2	Width (mm) Height (mm) Area (sq.m)	850 750 0.38	Background Border Legend	White Red Black

GENERAL NOTES

1.1. THIS DRAWING IS COPYRIGHT AND SHOULD NOT BE REPRODUCED IN WHOLE OR PART WITHOUT THE WRITTEN CONSENT OF PATRICK PARSONS.
1.2 DO NOT SCALE FROM THIS DRAWING.
1.3. LOCATIONS OF ALL EXISTING SERVICES ON-SITE TO BE CONFIRMED & PROVIDED TO THE ENGINEER PRIOR TO COMMENCEMENT OF WORKS.
1.4. THIS DRAWING IS TO BE READ IN CONJUNCTION WITH ALL RELEVANT PATRICK PARSONS DRAWINGS & SPECIFICATIONS.

KEY

HB2 (FULL HEIGHT HALF BATTERED KERB)

DROPPED KERB TO BE INSTALLED FLUSH WITH EXISTING FOOTWAY

KERB TYPE CONSTRUCTION DETAILS ARE SHOWN ON THE SECTION 38 LAYOUT DRAWING

Rev.	Amendments	Date By
P4	ROAD ALIGNMENT REVISED AS PER CLIENTS COMMENTS.	21.05.21 GSD
P3	PROPOSED ROAD TIE IN AMENDED	19.01.21 GSD
P2	REVISED ISSUE.	04.09.20 GSD
P1	INITIAL ISSUE.	20.3.20 GSD

Revisions

PATRICK PARSONS
Built Environment | Engineering | Consultancy

5 Waverley Road
Huddersfield
West Yorkshire
HD1 5NA
United Kingdom

T. +44 (0)1484 516 977
E. info@patrickparsons.co.uk
W. www.patrickparsons.co.uk

Client
OWENS DEVELOPMENTS LTD

Project
BIERLEY MARSH
EAST BIERLEY
BRADFORD

Drawing
KERBING, LINING AND SIGNING LAYOUT

Scales 1:100 At original size A1

Drawn GSD
Date MAR 20
Checked MJM

Status FOR PLANNING

Drawing No. H20017 - 230 Rev. P4