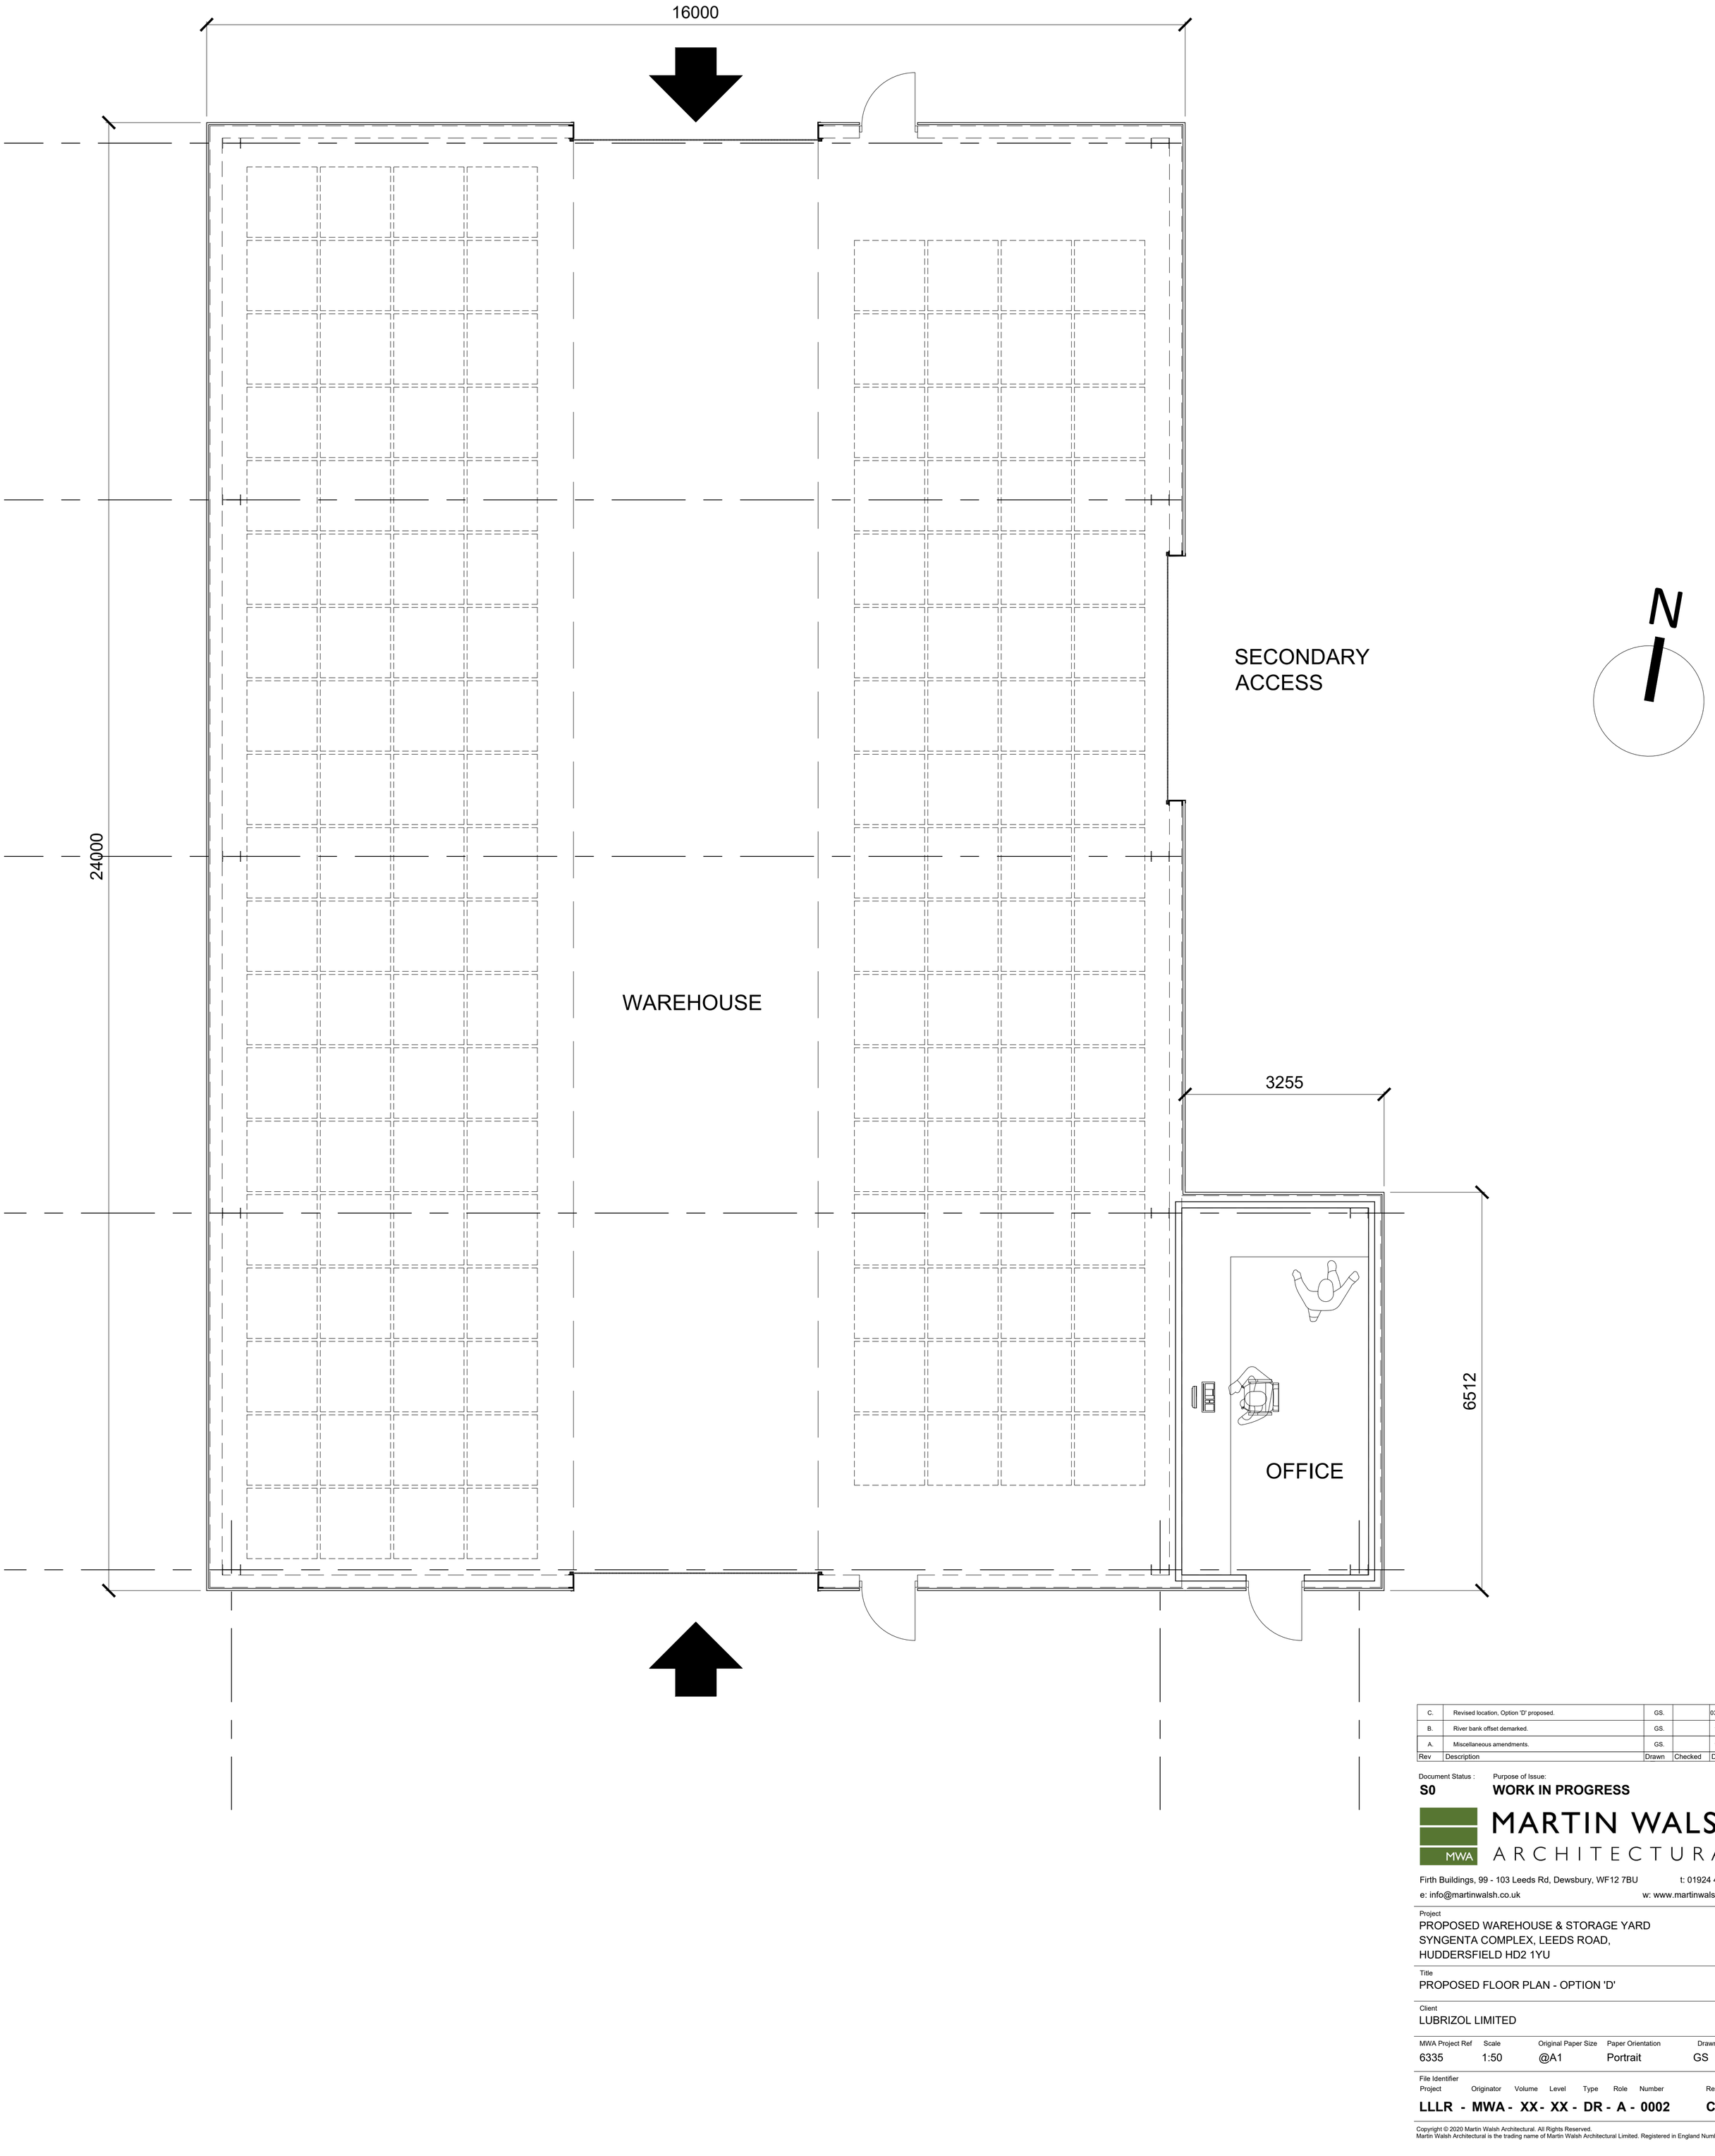


| Rev | Description | Drawn | Checked | Date |
|---|---|---|---|---|
| C. | Revised location, Option 'D' proposed. | GS. | | 03.11.2020. |
| B. | River bank offset demarked. | GS. | | 10.2020. |
| A. | Miscellaneous amendments. | GS. | | 10.2020. |

Document Status :
**S0**

Purpose of Issue:
**WORK IN PROGRESS**

MARTIN WALSH ARCHITECTURAL

Firth Buildings, 99 - 103 Leeds Rd, Dewsbury, WF12 7BU t: 01924 464342
e: info@martinwalsh.co.uk w: www.martinwalsh.co.uk

Project
PROPOSED WAREHOUSE & STORAGE YARD
SYNGENTA COMPLEX, LEEDS ROAD,
HUDDERSFIELD HD2 1YU

Title
PROPOSED FLOOR PLAN - OPTION 'D'

Client
LUBRIZOL LIMITED

| MWA Project Ref | Scale | Original Paper Size | Paper Orientation | Drawn |
|---|---|---|---|---|
| 6335 | 1:50 | @A1 | Portrait | GS |

File Identifier

| Project | Originator | Volume | Level | Type | Role | Number | Revision |
|---|---|---|---|---|---|---|---|
| LLLR | MWA | XX | XX | DR | A | 0002 | C |

Copyright © 2020 Martin Walsh Architectural. All Rights Reserved.
Martin Walsh Architectural is the trading name of Martin Walsh Architectural Limited. Registered in England Number 4496049