NOTES

Copyright: All rights reserved.
This drawing must not be reproduced without permission.
This drawing must not be scaled. Dimensions are in millimetres unless specified.

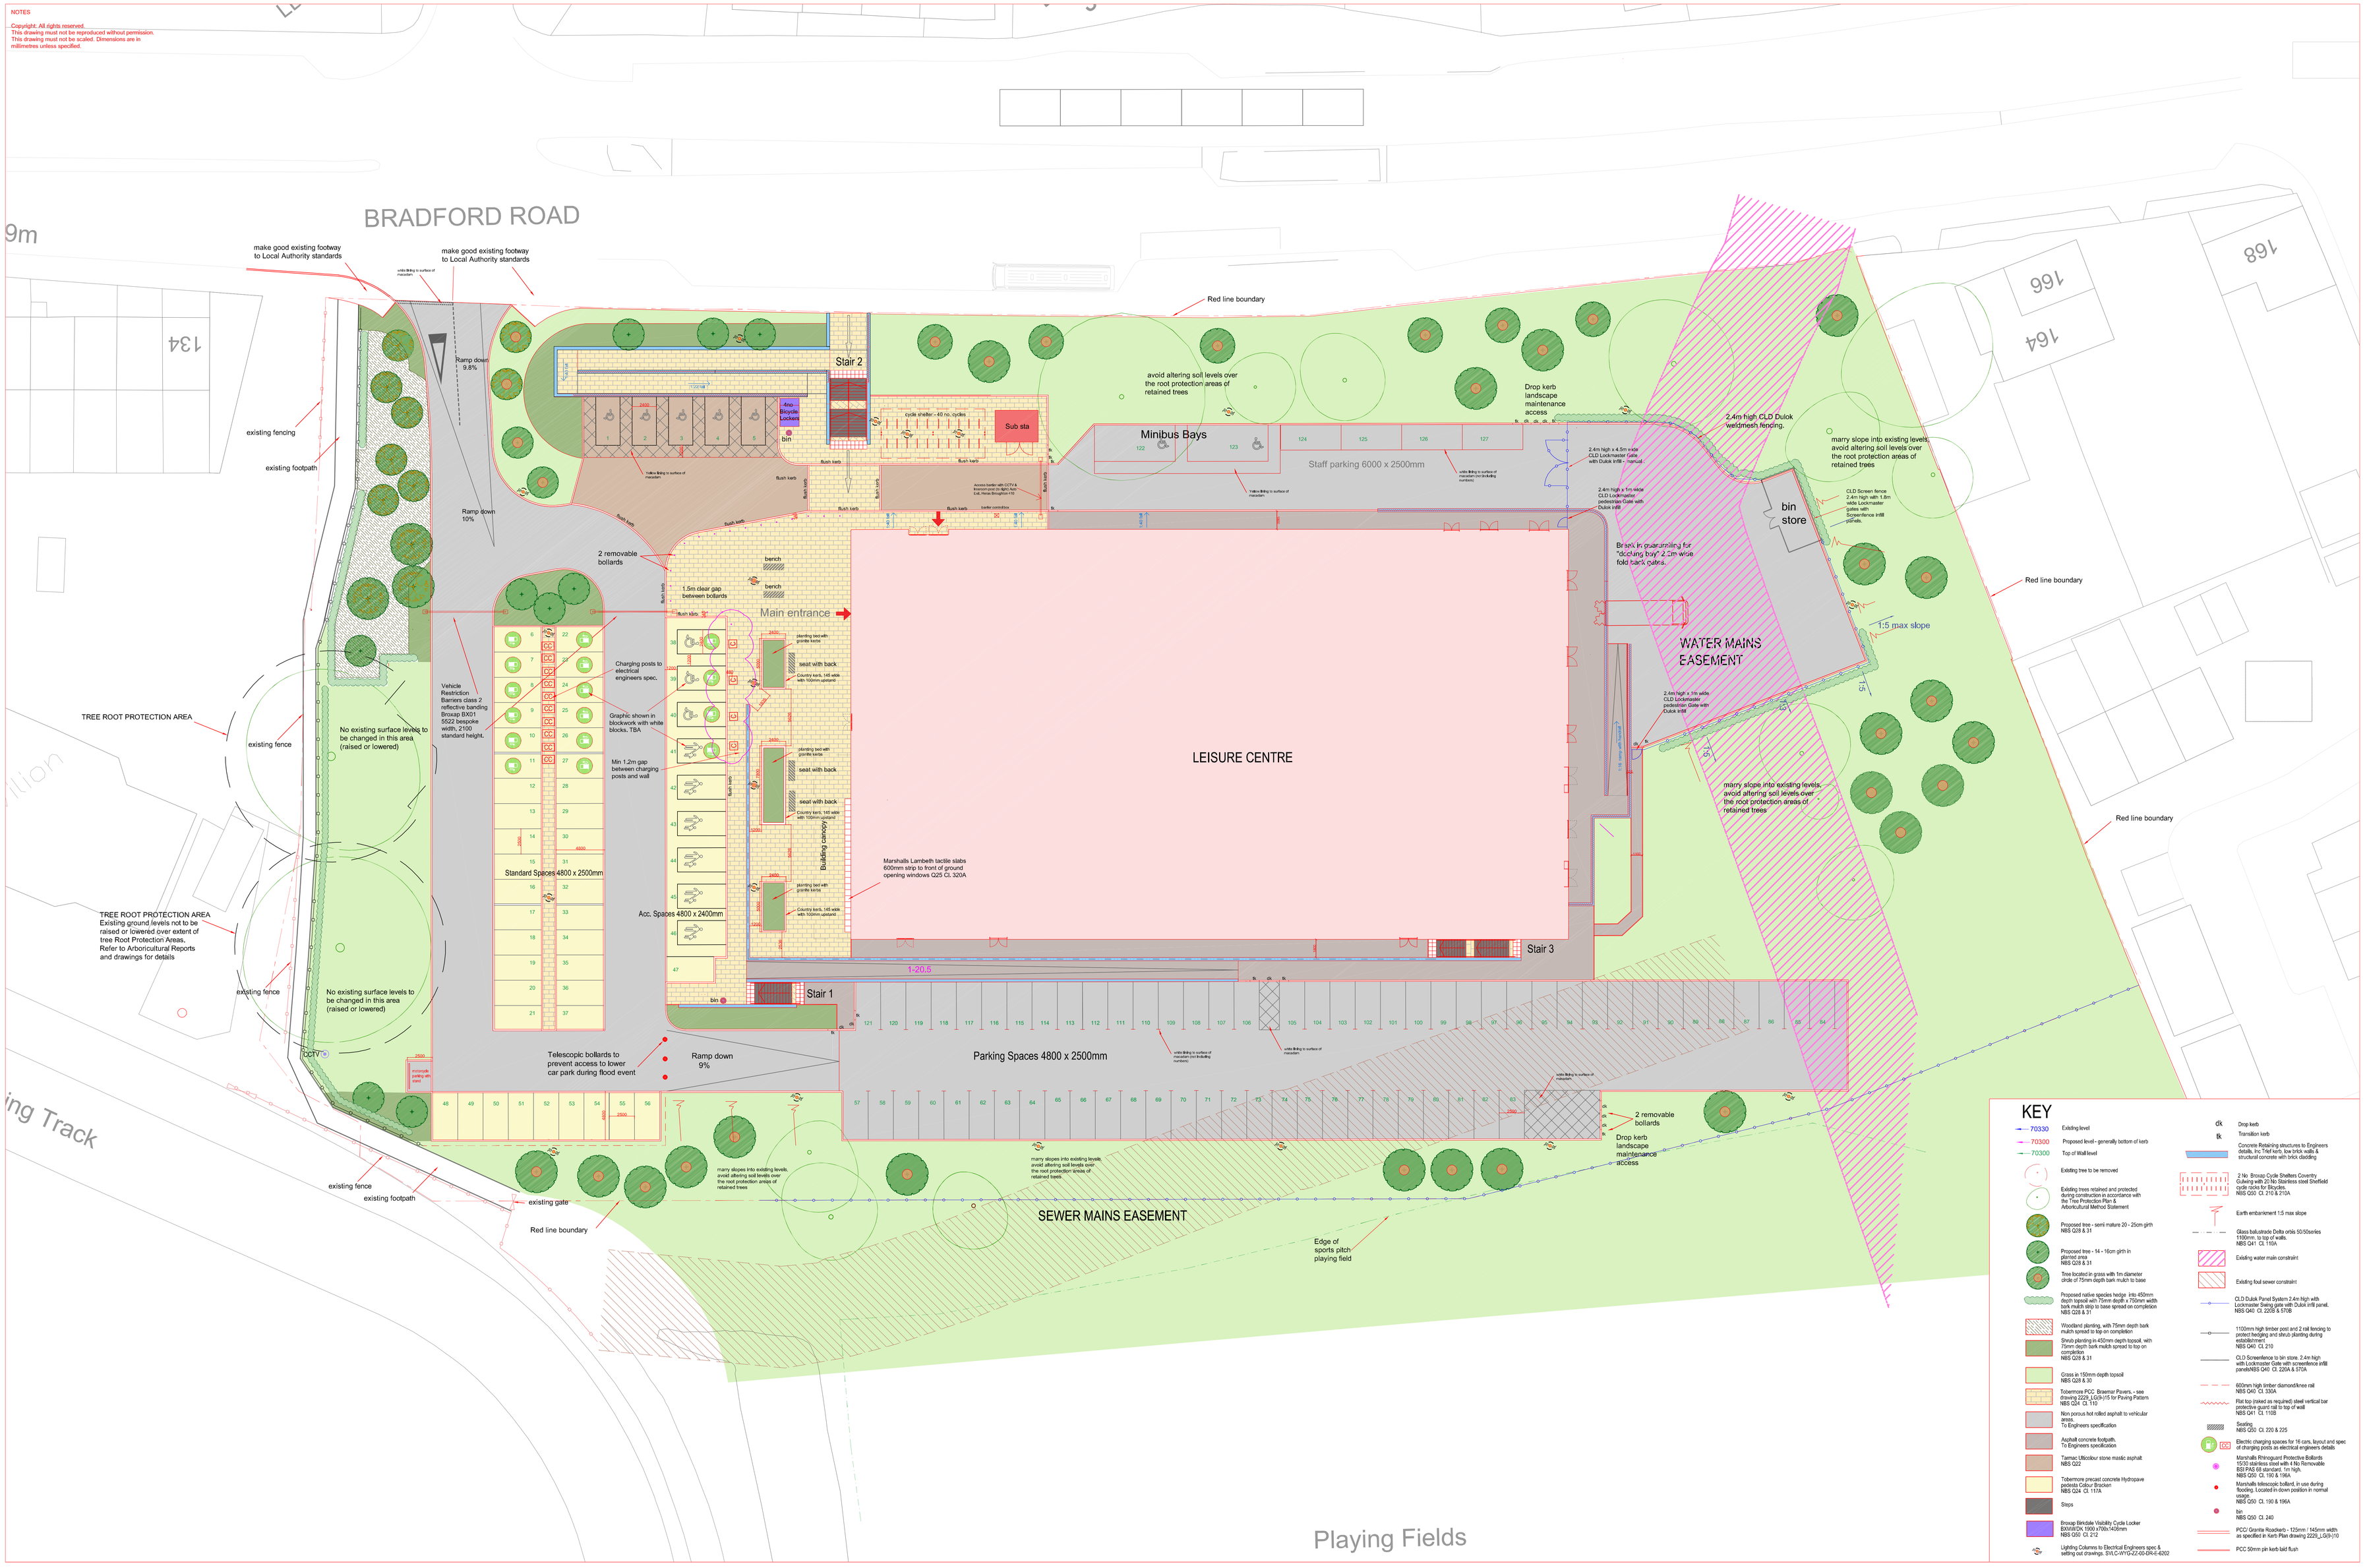

REV	DATE	REVISION NOTE	BY	CHECK
Q2	23.03.21	Lighting sub-omitted by entrance	SM	- -
Q	13.12.20	Addition of Lighting Colu.mns & New rentable charging point locations Reduction in number of bollards	RH	- -
P	20.11.20	Bollards removed from lower car park, trees removed from paving & shrub beds added & bench. Fenceline to southern site boundary amended	RH	- -
O	07.09.20	Amended levels to lower car park and adjacent steps. Amended layout, dims, heights and levels to steps and ramp from Bradford Rd.	RH	- -
N	13-08-20	Co-ordination issue	NH	DP
M	15-04-20	Bollards added to lower car park perimeter.	NH	DP
L	13-02-20	Minor amendments	NH	DP

ellis williams ARCHITECTS
Wellfield Chester Road Preston Brook WA7 3BA
T: +44 (0)1928 752 200 E: info@ewa.co.uk

SPEN VALLEY LEISURE CENTRE

Proposed External Works Masterplan

2229_LG(9-)01 REV Q-rev2

STATUS | CONSTRUCTION
SCALE | 1:200 @ A0
DRAWN BY | NH
DATE | 25.04.19