



NOTE
MATERIALS TO MATCH EXISTING
THESE NOTES DO NOT COMPRISE A FULL SPECIFICATION
THEY ARE FOR GENERAL GUIDANCE ONLY AND THEIR
PRIMARY FUNCTION IS TO ASSIST LOCAL AUTHORITY
OFFICERS IN DETERMINING BUILDING REGULATION COMPLIANCE.
ALL DIMENSIONS MUST BE CHECKED ON SITE PRIOR TO WORKS
STARTING.
ALL WORKS MUST BE CARRIED OUT IN ACCORDANCE WITH
CURRENT BUILDING REGULATIONS, CODES OF PRACTICE AND
PLANNING OFFICERS REQUIREMENTS.
ALL MATERIALS MUST COMPLY WITH CURRENT BRITISH STANDARDS
IN SITUATIONS USED.

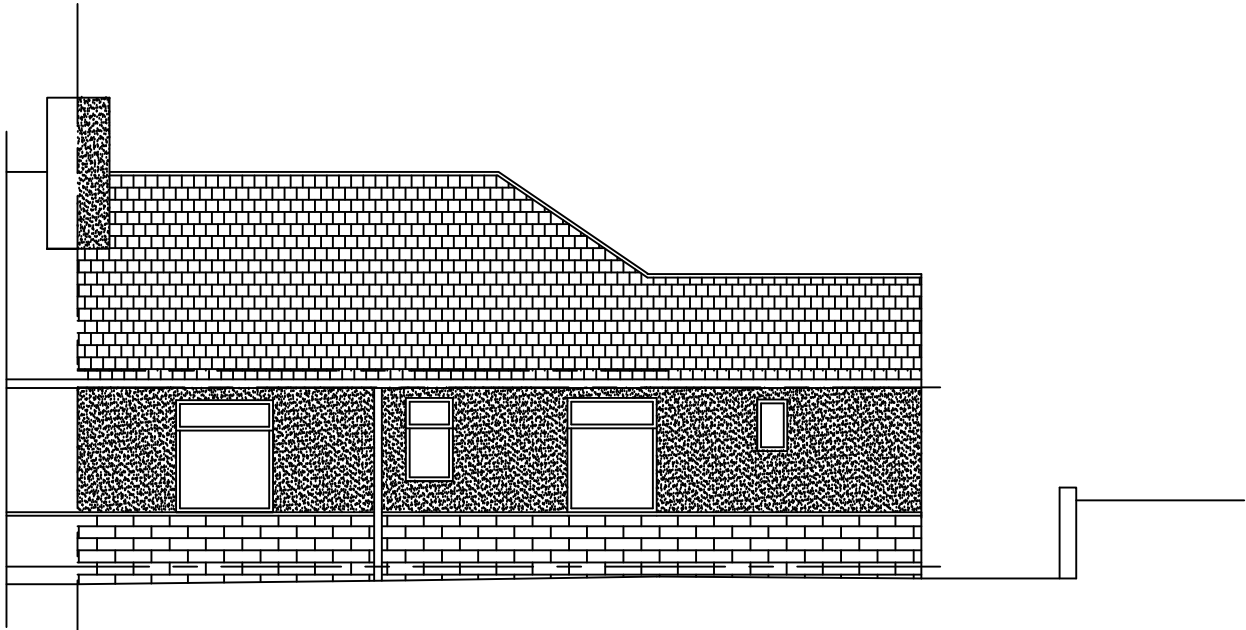


Existing Rear Elevation

1:100

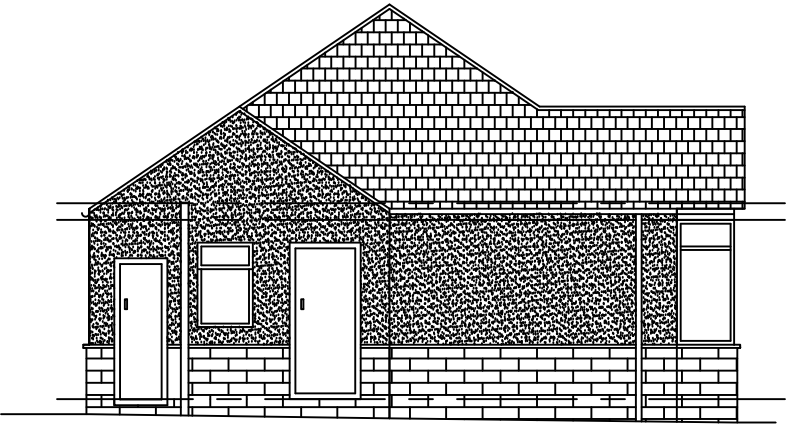


Existing Right Side Elevation

1:100

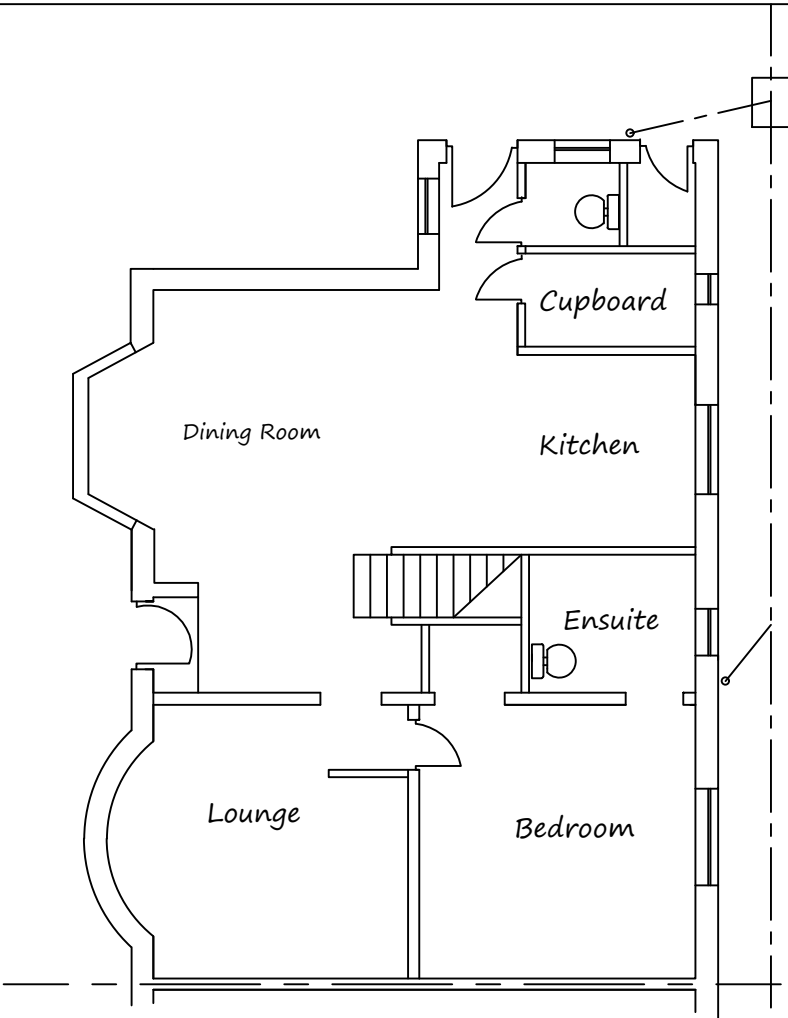

Existing Ground Floor Plan

1:100

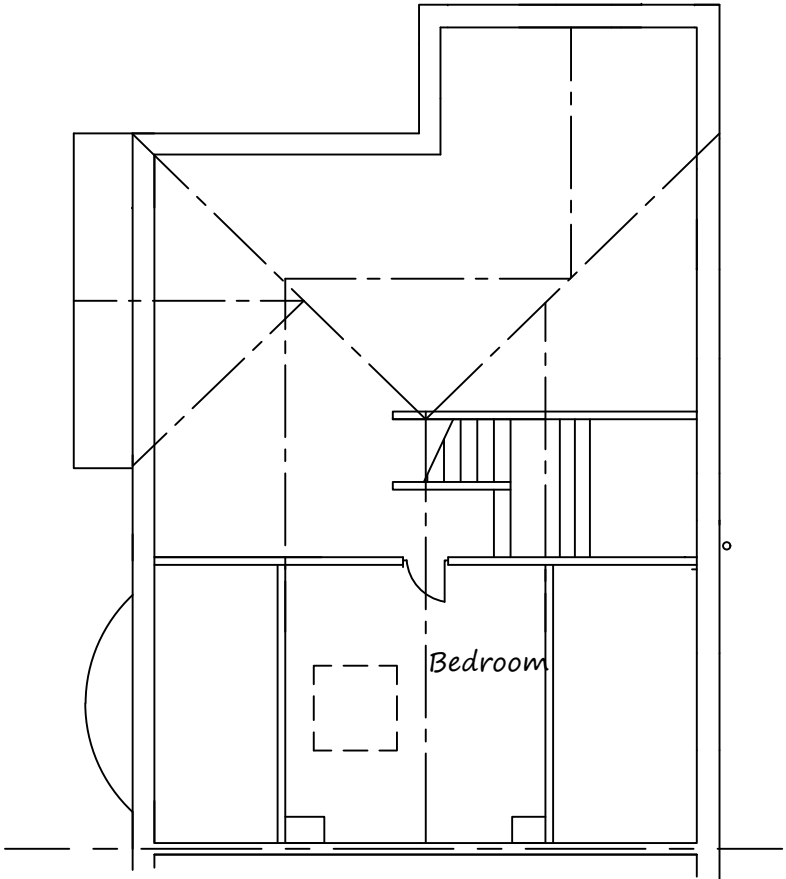

Existing First Floor Plan

1:100

MIRFIELD DESIGNS
Planning & Building Control Services
Tel: 07877959728
Email: mirfelddesigns@gmail.com

Client		Mr & Mrs Smith	
Job		68 Newsome Road Newsome	
Title		Existing elevations & floor plans	
Drawn By	RK	Date	Jan 2021
Eng. Check		Scale	1:100
Tech. Check			
Drawing No.		Rev.	
2021 / 272 / 01			