



First Floor Plan

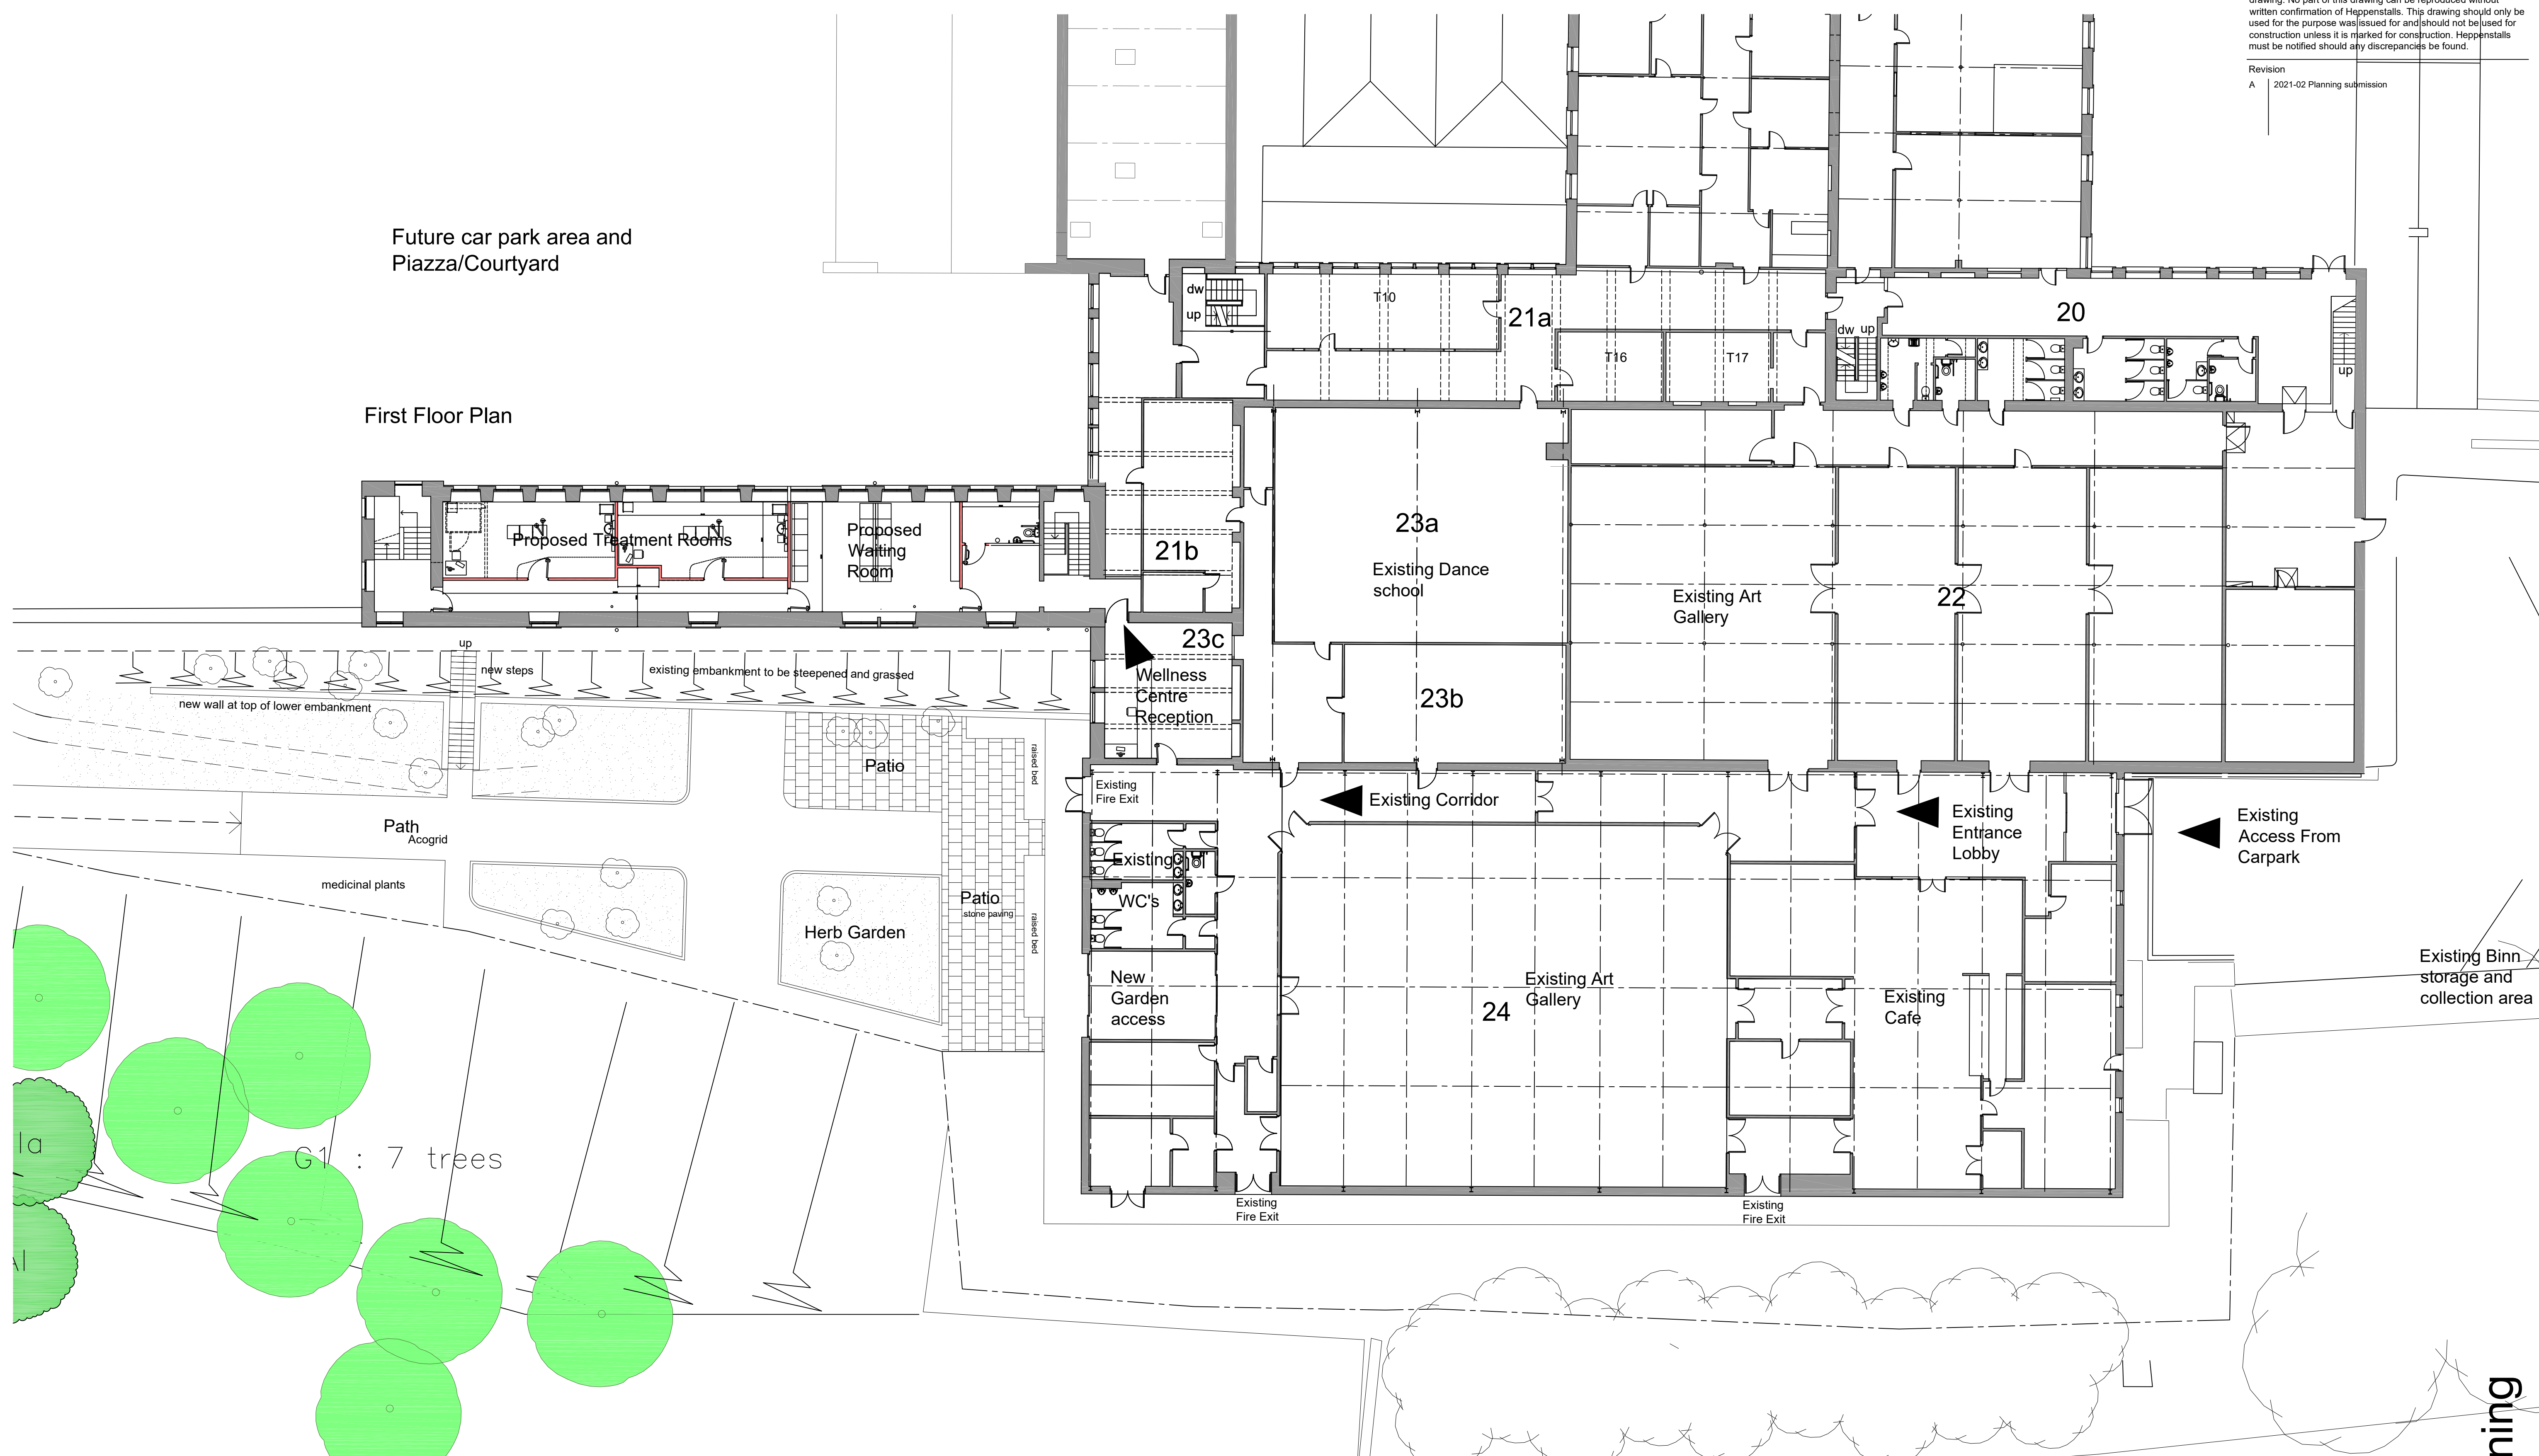


Existing Binn
storage and
collection area

Planning

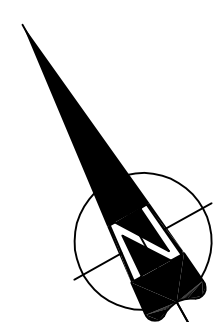

Proposed Wellness Centre : Access Plan

 1:150 

Number	Checked	
4366-04-02a	Scale @ A1	Date
	As Marked	01/2021

Chartered Architects & Surveyors



Architecture
Surveying
Planning
Project Management



Allisons buildings, 135 Armitage Road Milsnbridge,
Huddersfield, HD3 4JY tel 01484 658411
projects@heppenstalls.net www.heppenstalls.net