

First Floor Plan

Accessible Treatment Room 1 and Sub-Reception/Waiting Area may be switched when lift is installed.

- 1

Existing door opened up
- 2

Ramp between existing FFL difference
- 3

Seal existing door
- 4

Open up previously walled up opening
- 5

Replace Existing steel stair with new timber stair - see detail dwg 4366-03-09
- 6

Overlay existing steel stair with new timber treads - see detail dwg 4366-03-09
- 7

Future platform lift
- 8


Alternative to ground floor changing room
- 9

New internal Drainage connected to existing SVP
- 9

Paved terrace
- 10

4m wide glazed doors
- 11

New opening in Gallery wall

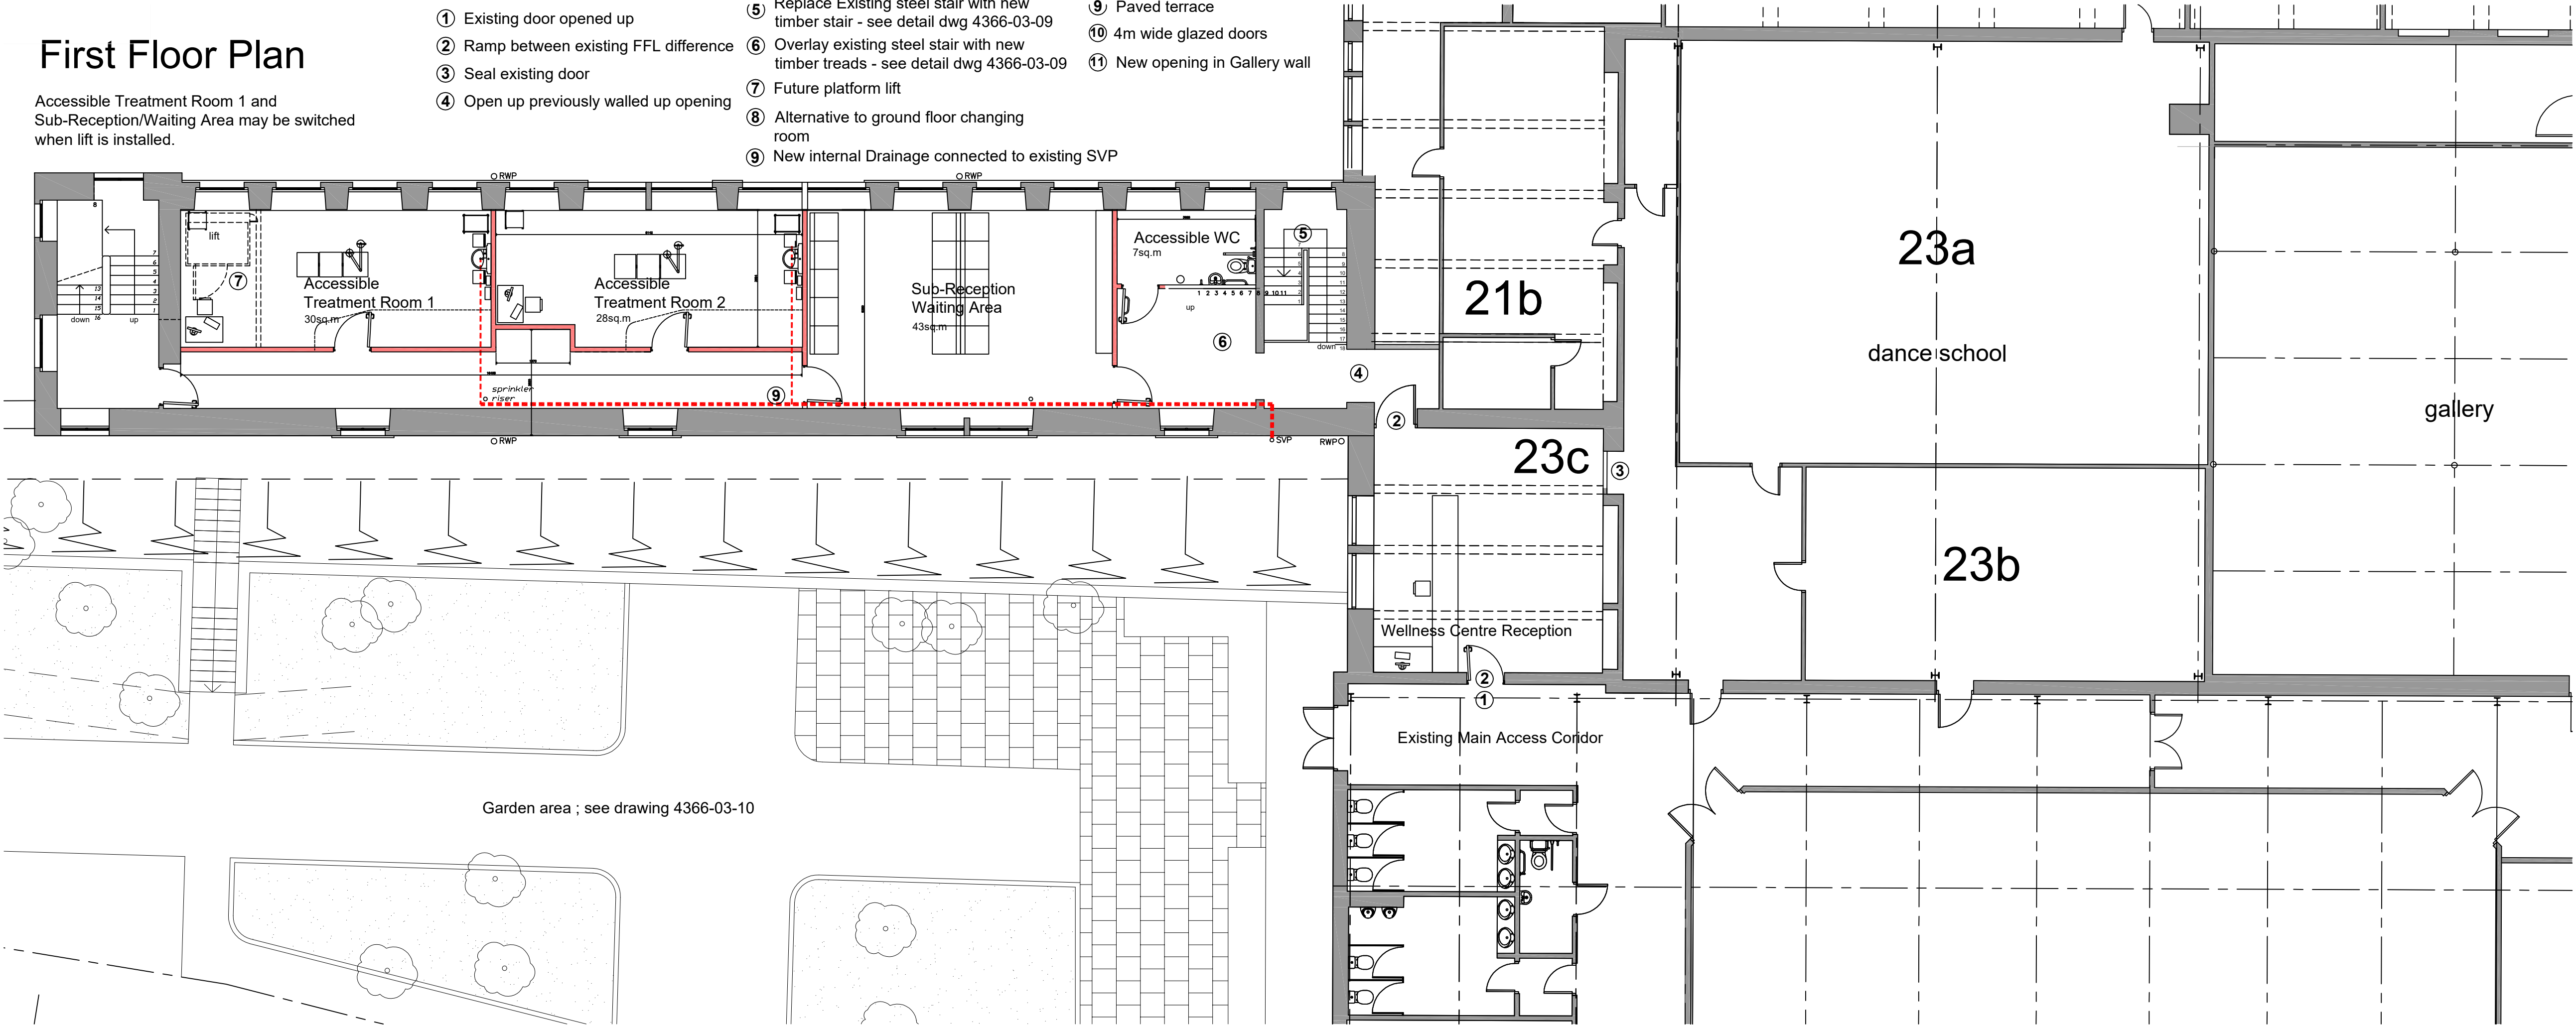

Copyright exist on the designs and information shown on this drawing. No part of this drawing can be reproduced without written confirmation of Heppenstalls. This drawing should only be used for the purpose was issued for and should not be used for construction unless it is marked for construction. Heppenstalls must be notified should any discrepancies be found.

Revision
A 2021-02 Planning submission

Ground Floor Plan

- 1

Future platform lift
- 2

Replace Existing steel stair with new timber stair - see detail dwg 4366-03-09
- 3

Reopen previously walled up opening
- 4

Lockers
- 5


Changing cubicles
- 6

Reopen previously walled up opening.
- 7

New opening
- 8

Wall up existing opening
- 9

New insulated concrete floor.

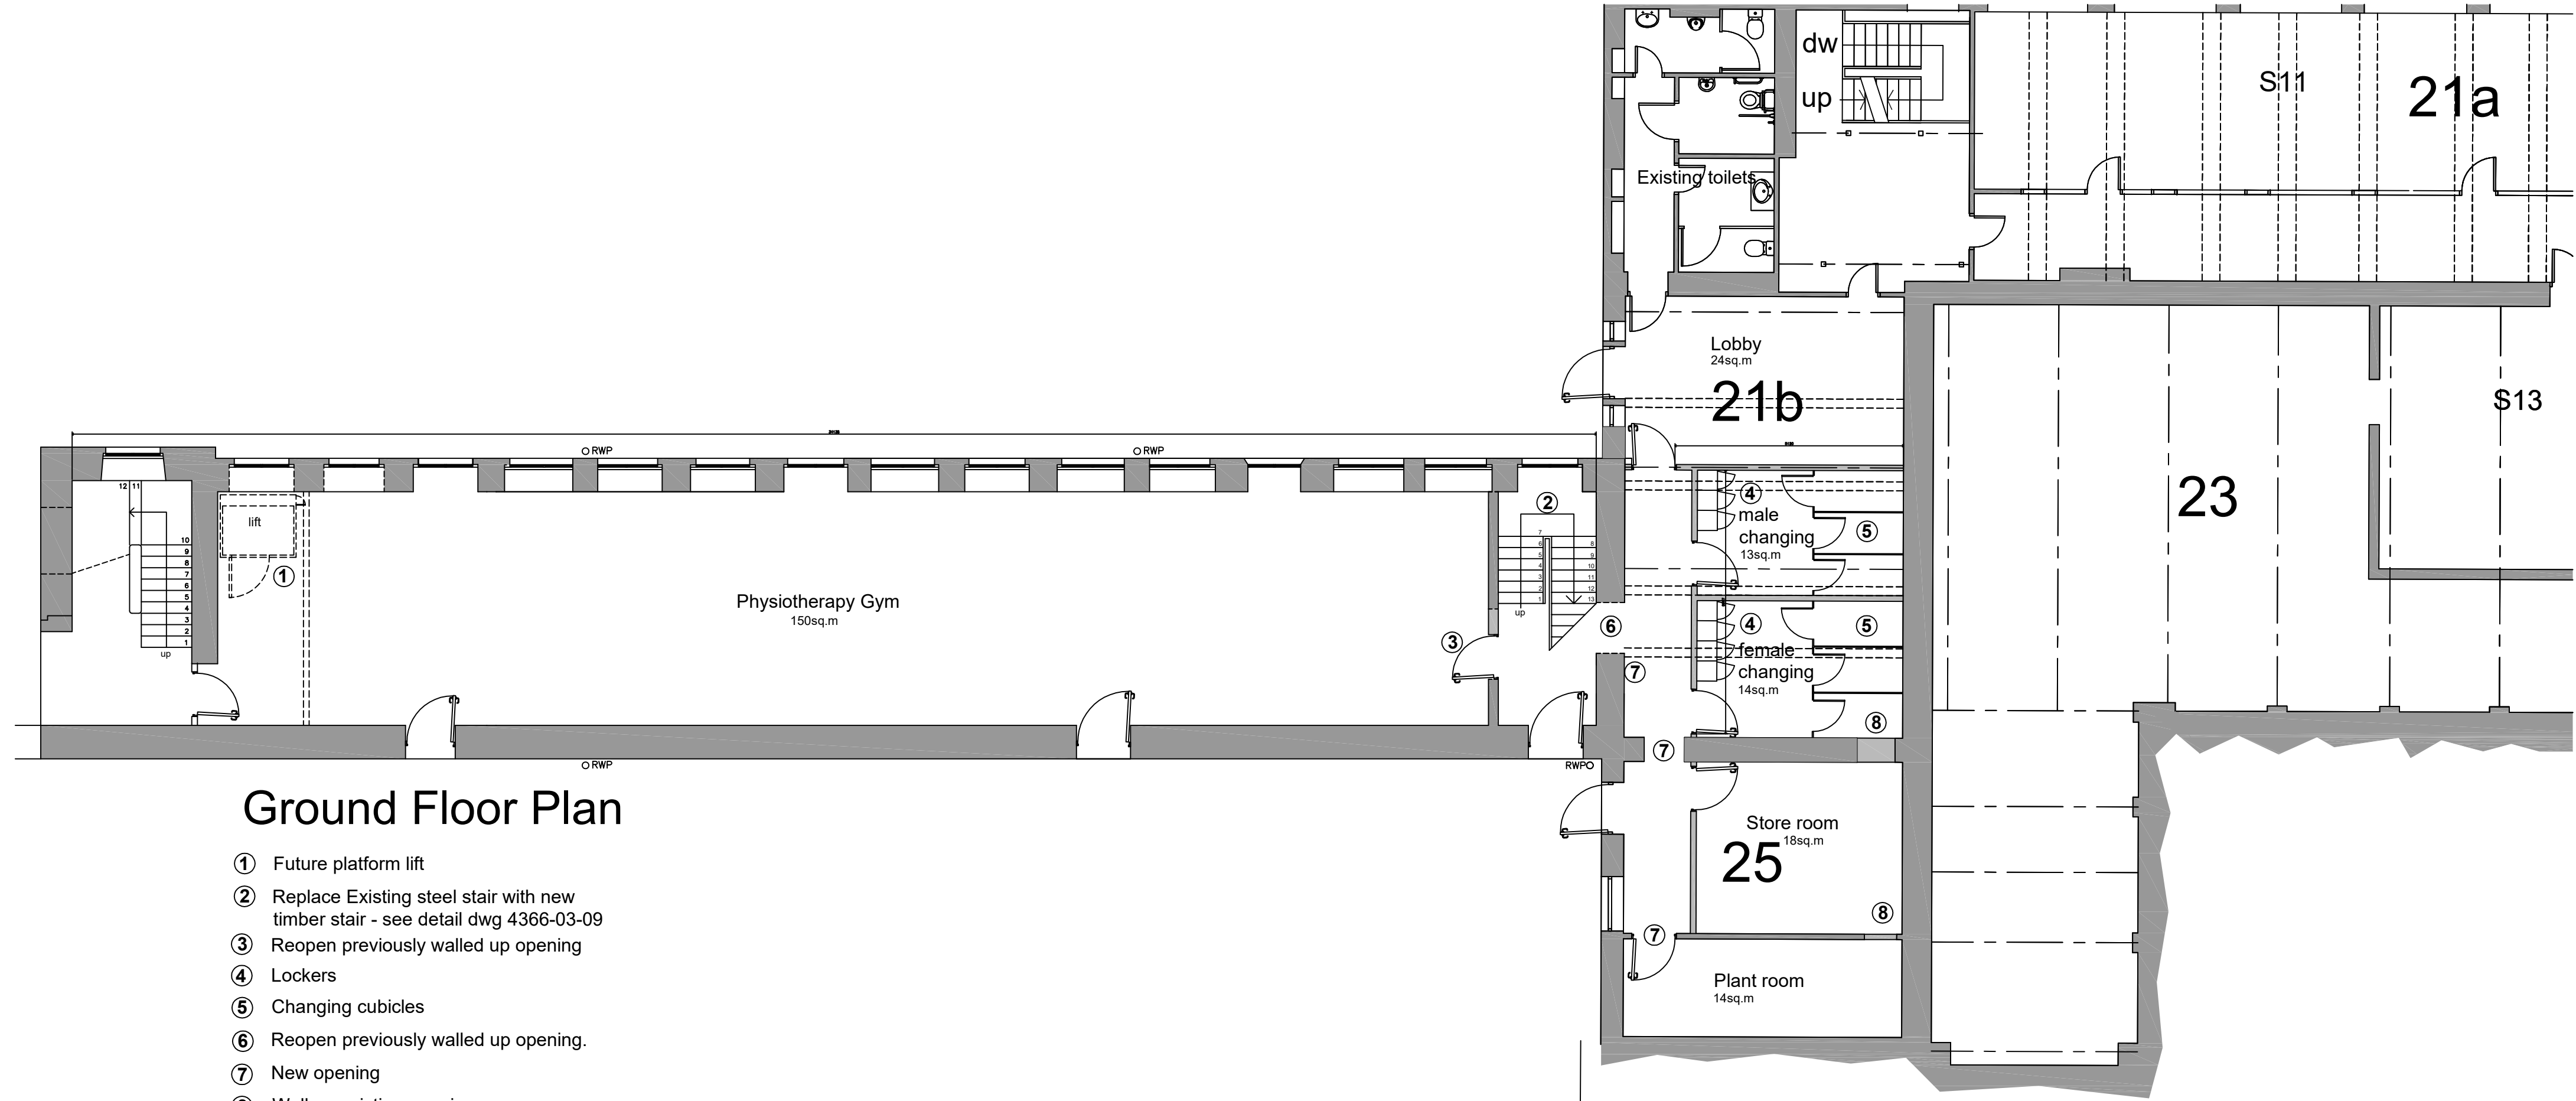

KEY

- existing construction
- proposed foul water drainage
- New plaster boarded partitions

Client WILLIAM BROOKE BENEVOLENT FUND

Project
Armitage Bridge Mill - Building 29 - Loom Shop
Conversion to Wellness Centre

Drawing
Proposed Floor Plans

Number	Checked Scale @ A1	Date
4366-04-01a	As Marked	01/2021

HEPPENSTALLS

Chartered Architects & Surveyors

Architecture
Surveying
Planning
Project Management

RIBA

RICS

Allisons buildings, 135 Armitage Road Mlinsbridge,
Huddersfield, HD3 4JY
projects@heppenstalls.net

tel 01484 658411

www.heppenstalls.net

Planning

Proposed Wellness Centre : Floor Plans

1:100 0 1m 2m 3m 4m 5m 6m 7m 8m 9m 10m