
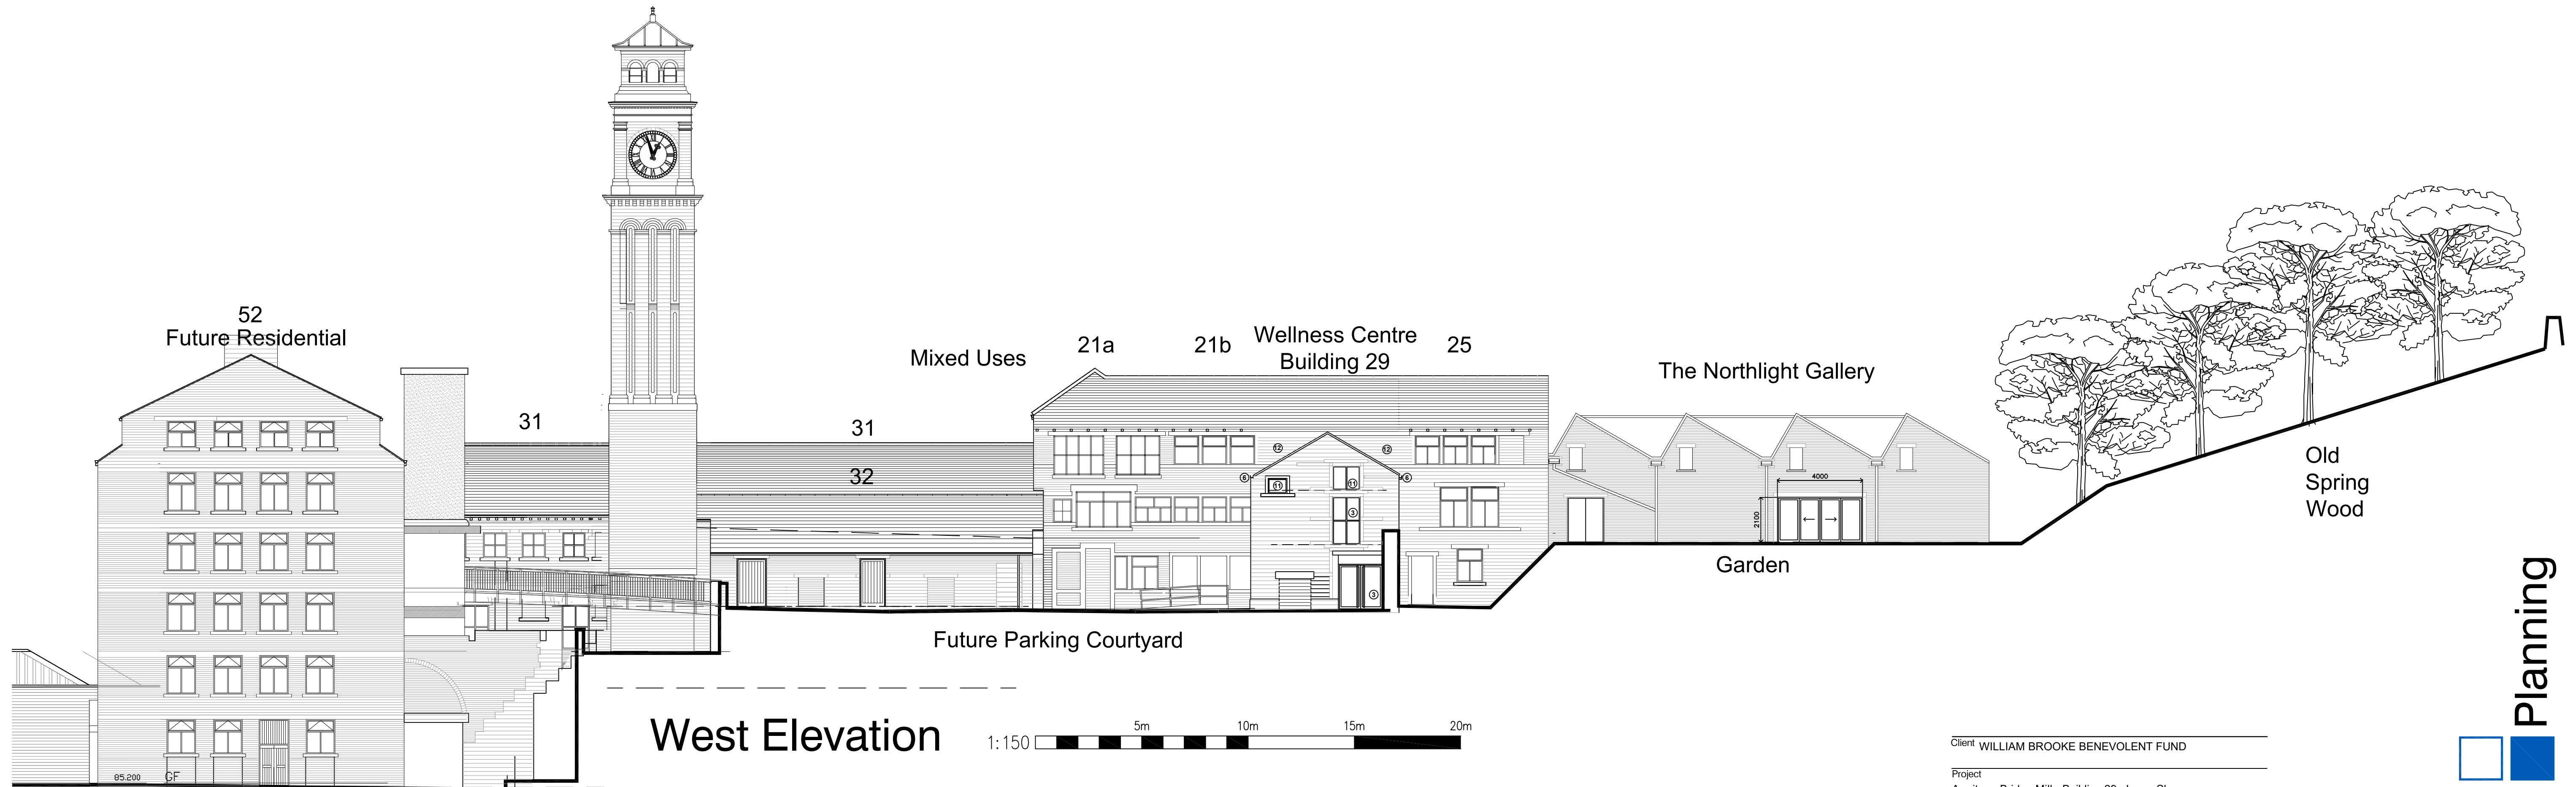


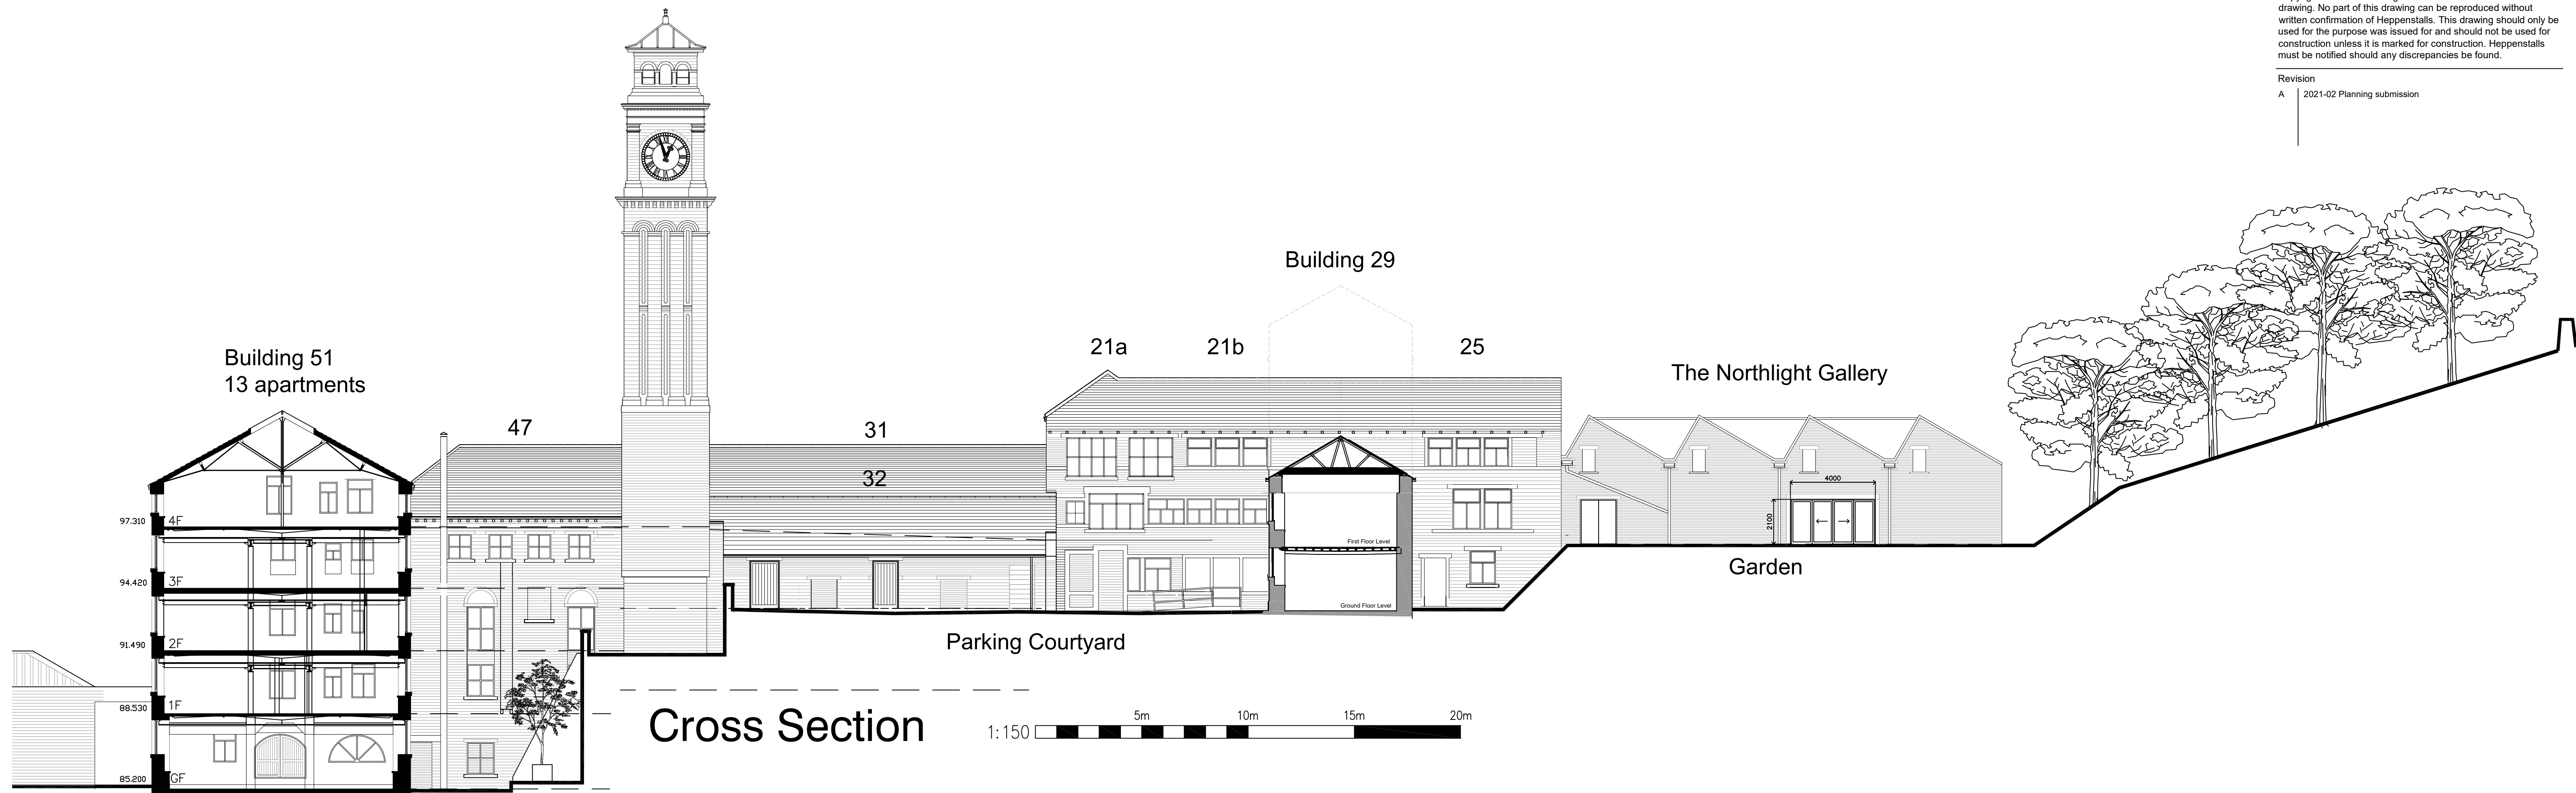

Proposed Wellness Centre: Context Section & Elevation

Client WILLIAM BROOKE BENEVOLENT FUND

Project
Armitage Bridge Mill - Building 29 - Loom Shop

Drawing
Context Elevations and Cross Section

Number
4366-04-04a

Checked
Scale @ A1
As Marked

Date
01/2021