




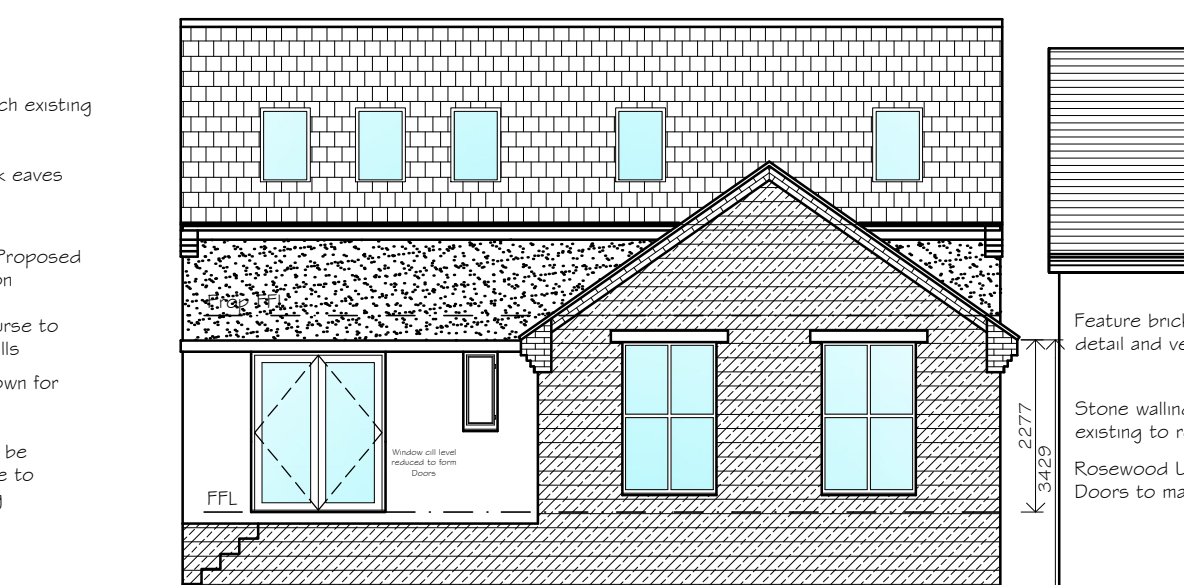


South/Rear Elevation
As Proposed

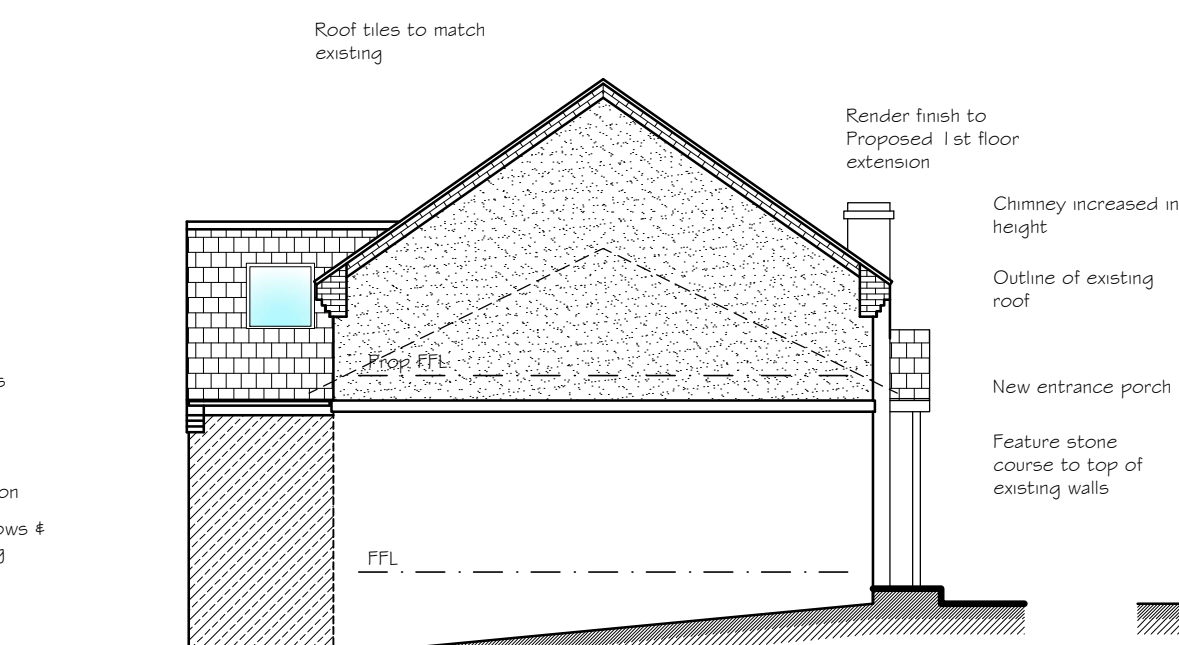

East/Side Elevation
As Proposed

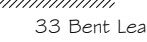

West/Side Elevation
As Proposed

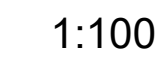

Proposed Walls - Reconstituted stone blockwork to match existing/
Reconstituted stone blockwork to match existing

Proposed Roof - Dark Grey interlocking concrete tiles to match existing

Proposed External Windows - Rosewood UPVC double glazed to match existing


Proposed External Doors - Rosewood UPVC double glazed to match existing

Proposed Rainwater Goods - Brown UPVC

Proposed Fascias - Brown UPVC



First Floor Plan
As Proposed

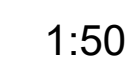

PROJECT TITLE	Roof Lift & Single Storey Rear Extension
----------------------	--

RAWING STAGE

Project no: D2-2050	Stage PLN	Rev C	Sht 002
-------------------------------	---------------------	-----------------	-------------------