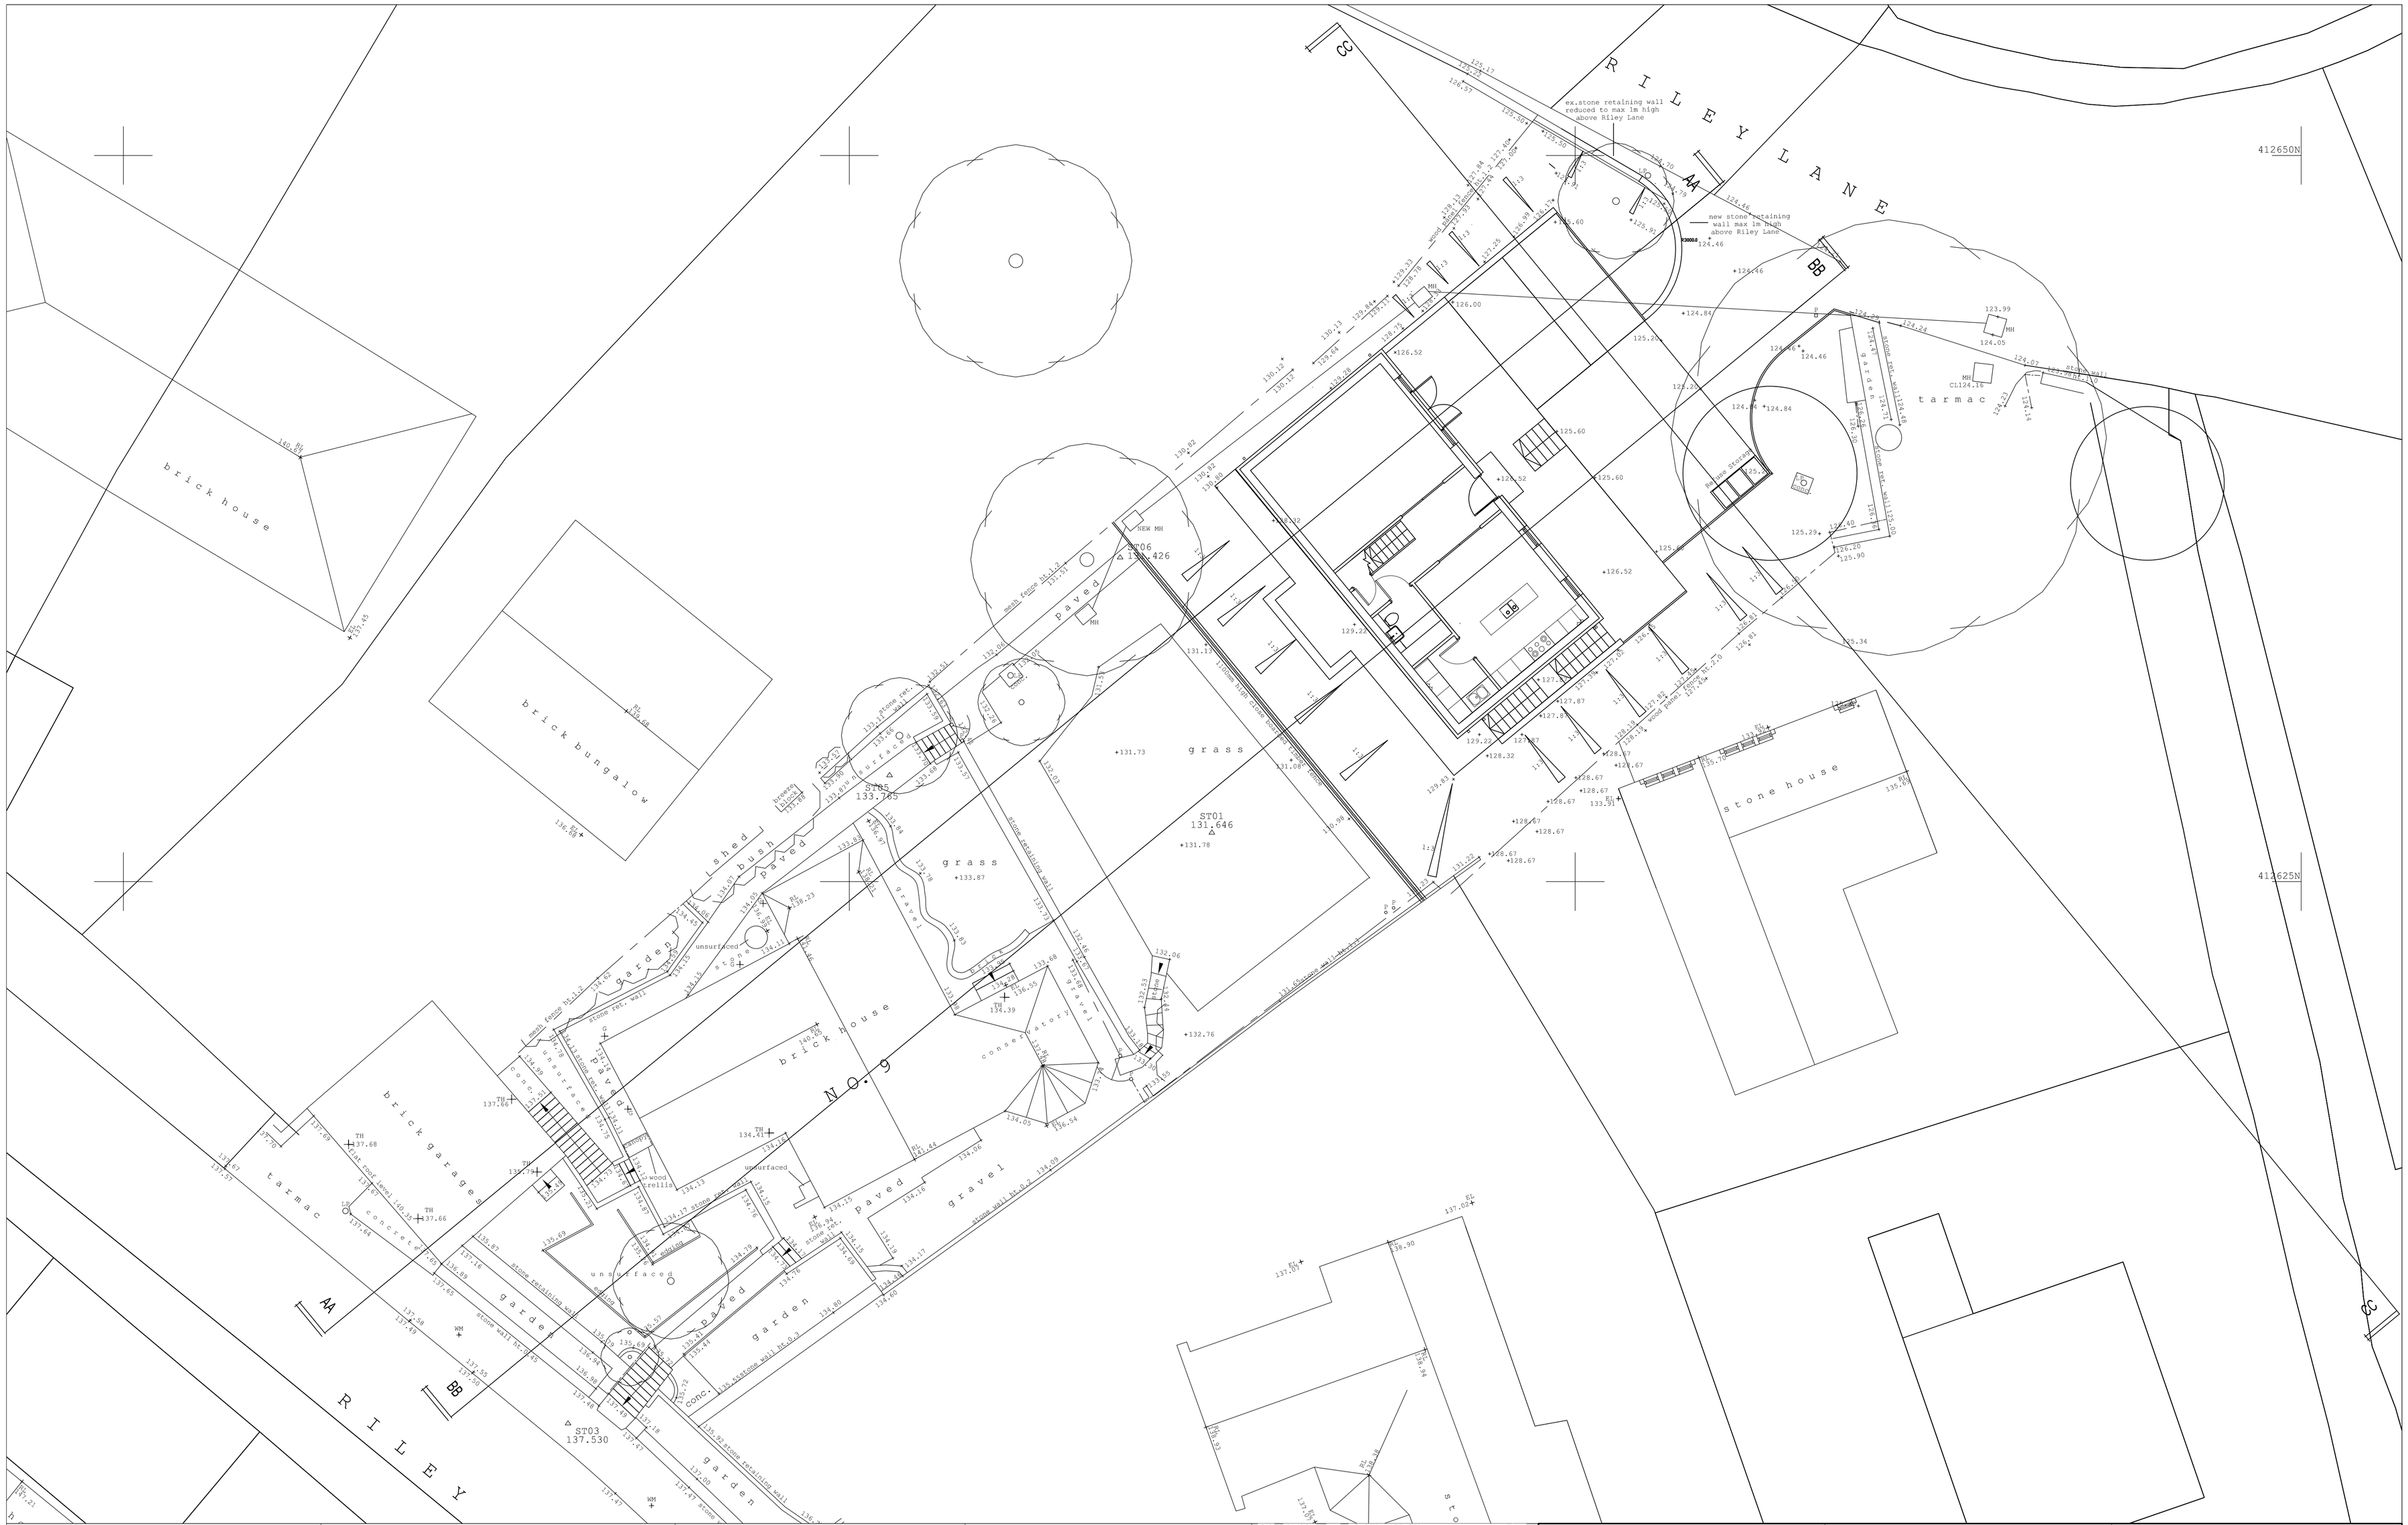

NOTES

THIS DRAWING MUST NOT BE SCALED.

ALL DIMENSIONS ARE TO BE VERIFIED AND CHECKED ON SITE. ANY DISCREPANCIES THAT ARE, OR BECOME APPARENT SHOULD BE REPORTED TO ALISON HAIGH.

AREAS INDICATED ARE APPROXIMATE GROSS INTERNAL AREA. THEY RELATE TO THE LIKELY AREAS OF THE BUILDING AT THE CURRENT STAGE OF DESIGN. ANY DECISIONS TO BE MADE ON THE BASIS OF THESE PREDICTIONS, WHETHER AS TO PROJECT VIABILITY, PRE-LETTING, LEASE AGREEMENTS, OR THE LIKE, SHOULD INCLUDE DUE ALLOWANCE FOR THE INCREASES AND DECREASES INHERENT IN THE DESIGN DEVELOPMENT AND BUILDING PROCESS.

© COPYRIGHT ALISON HAIGH 2018

P13 AH PATIO ADDED TO REAR LH

REV	DATE	BY	DESCRIPTION	CHK'D
P12	31.12.20	AH	HOUSE PLAN REVISED	LH
P11	21.04.20	AH	RETAINING WALLS REVISED	LH
P10	03.12.18	AH	NOTE RETAINING WALL REDUCED TO 1.0m	LH
P09	02.11.18	AH	BUILDING RELOCATED 1.6m FROM RILEY LANE	LH
P08	13.09.18	AH	KERB REVISED TO RILEY LANE	LH
P07	07.09.18	AH	EE RETAINING WALL TO RILEY LANE LOWERED	LH
P06	28.08.18	AH	MAN HOLES ADDED	LH
P05	13.08.18	AH	GARDEN LEVELS REVISED	LH
P04	01.08.18	AH	GARDEN LEVELS REVISED	LH
P03	29.05.18	AH	REVISED DRAWING SCALE, RETAINING WALLS & LEVELS ADDED	LH
P02	04.04.18	AH	REVISED AREA & LOCATION	LH
P01	29.01.18	AH	PRELIMINARY ISSUE FOR COMMENTS	LH

PROJECT STATUS
PLANNING

PROJECT
9, RILEY LANE, KIRKBURTON
HUDDERSFIELD

DRAWING TITLE
PROPOSED SITE PLAN

CLIENT
LINDA HAIGH

ARCHITECT
ALISON HAIGH

Scale 1 : 100 @ A1

INTERNAL JOB NO	ISSUE DATE	DRAWN BY	CHECKED BY
100	MAY 2018	AH	LH

PROJECT NUMBER	ORIGINATOR	ZONE	LEVEL	TYPE	ROLE	NUMBER	REVISION
AH03	AH	XX	00	DR	A	711	P13