



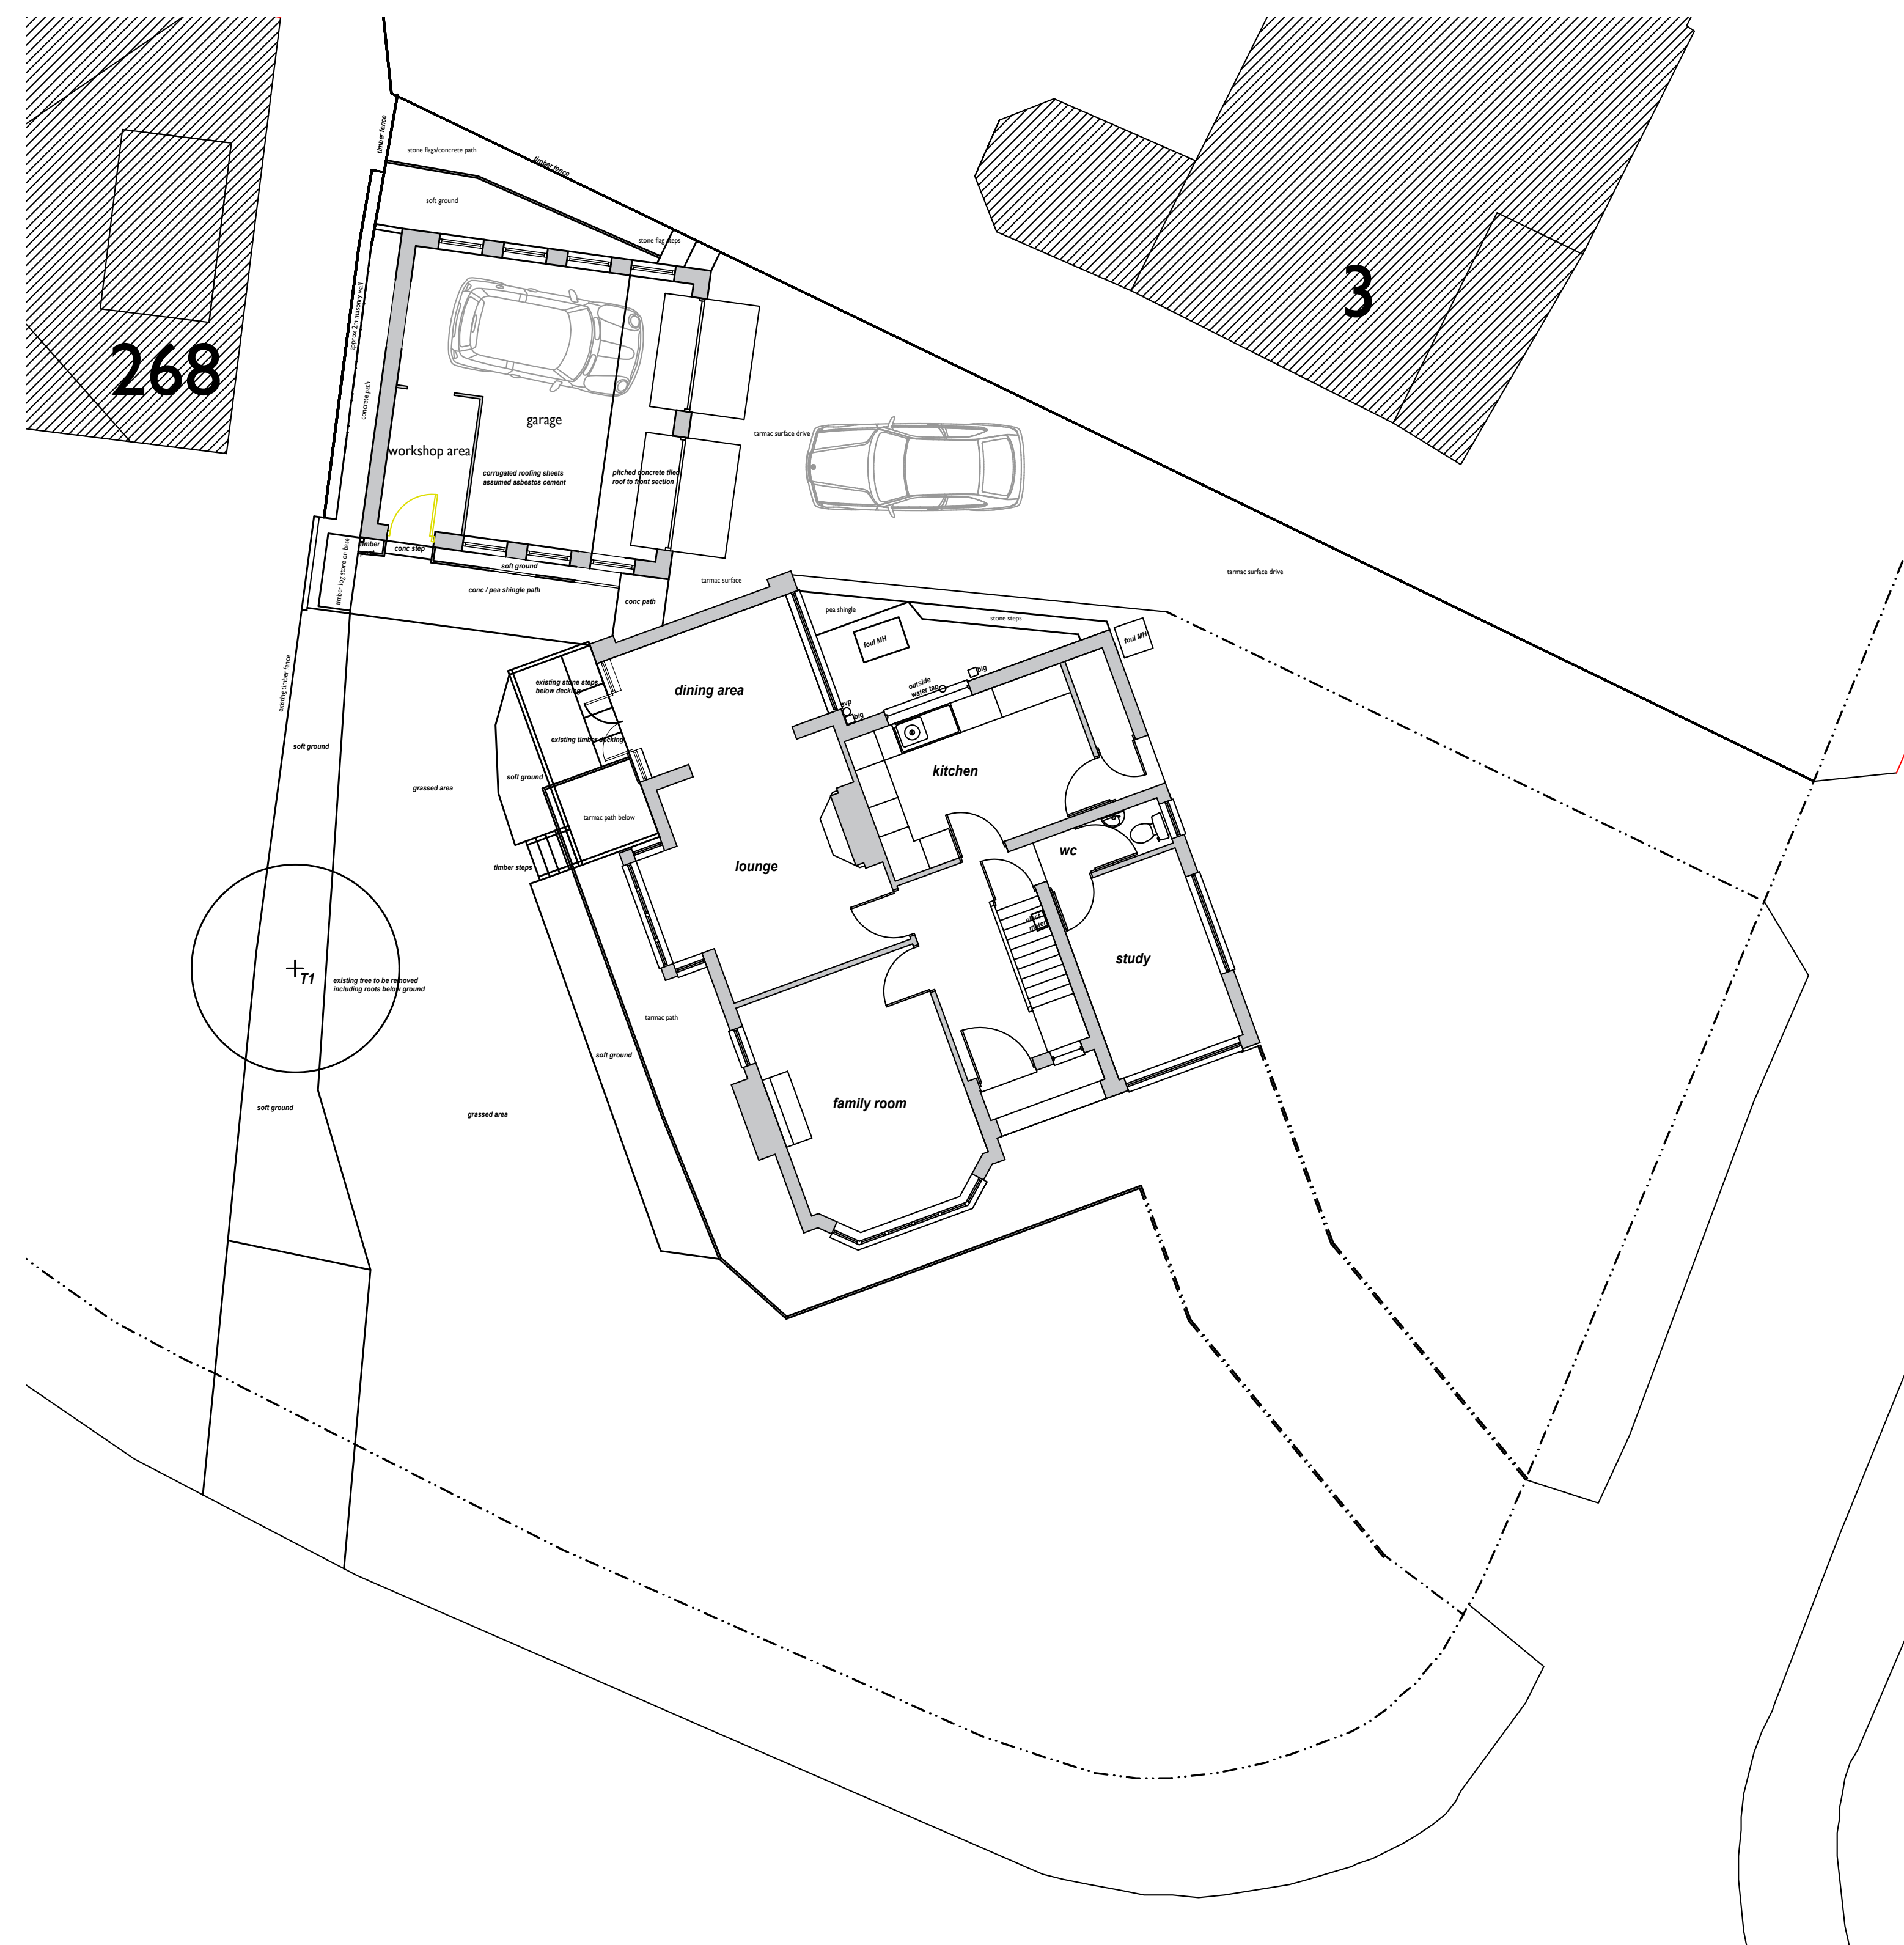

Existing Ground Floor & Site Plan

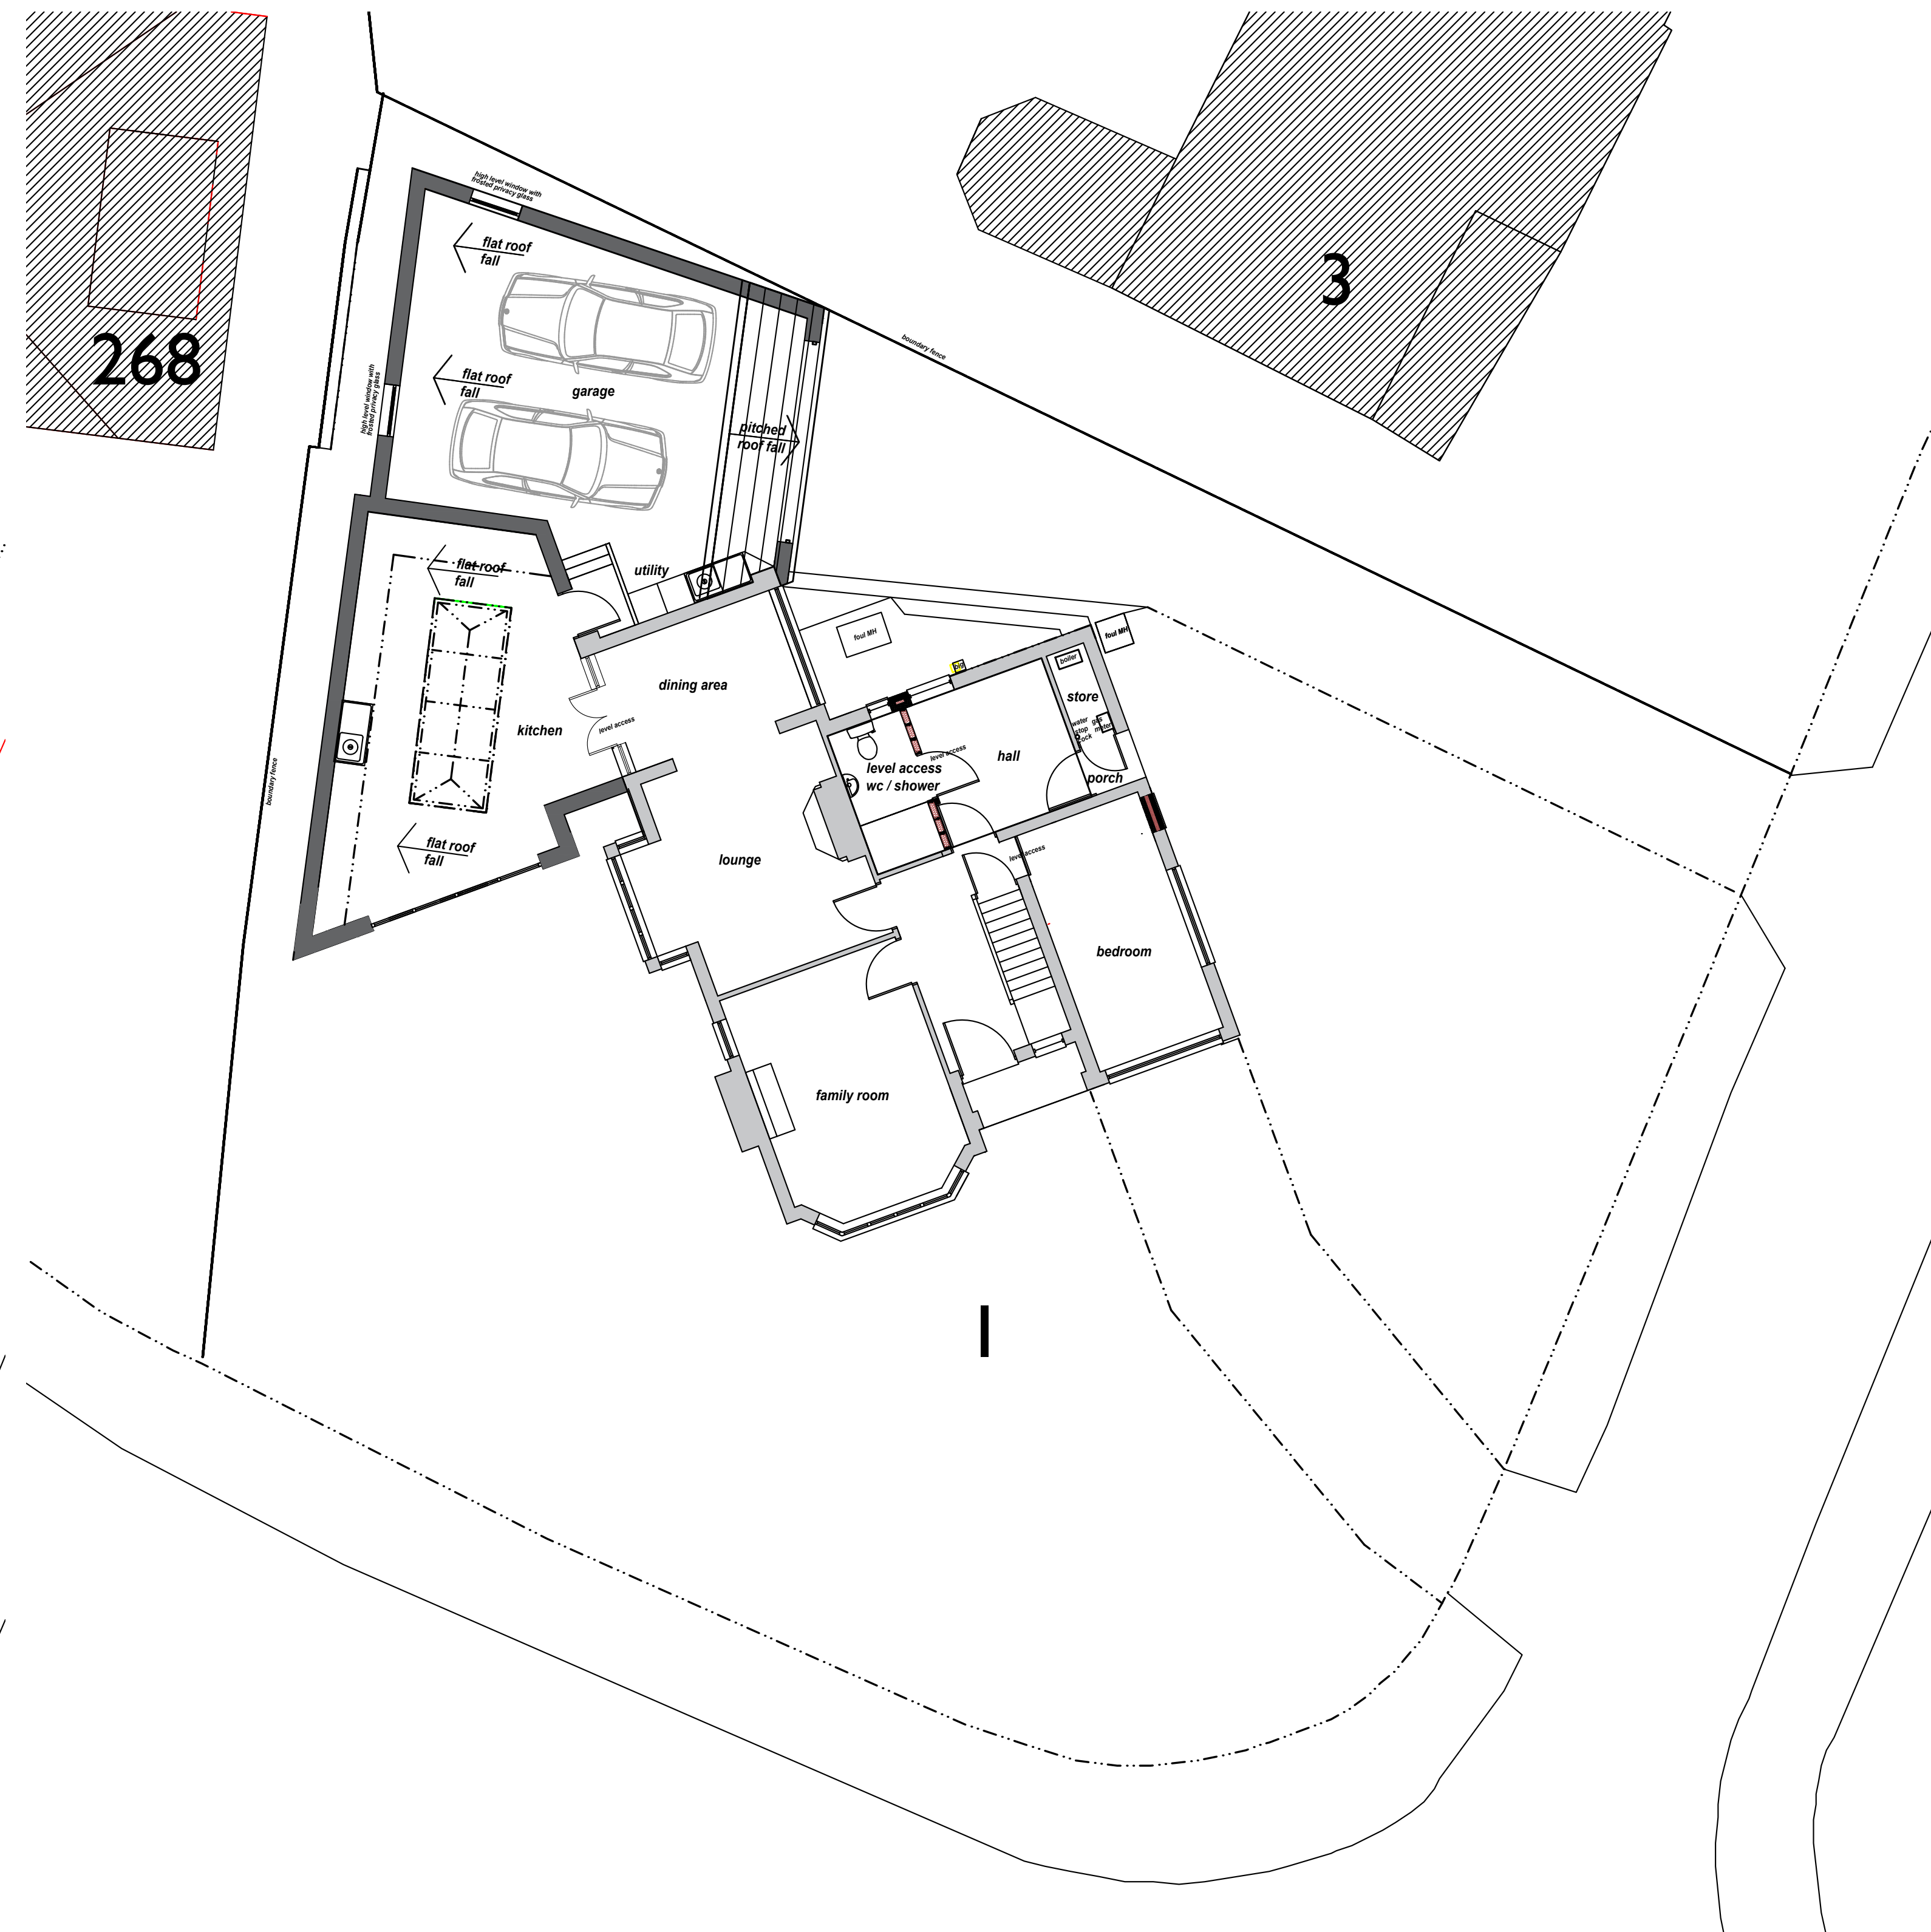

Proposed Ground Floor & Site Plan