




PROPOSED BOUNDARY TREATMENTS

- 1.8m High Close Boarded Fencing
- 1.8m High Brick Wall with Timber Fence Infill Panels
- 1.5m High Close Boarded Fencing with 1.8m High Privacy Panel to Party Wall
- 1.5m High Close Boarded Fencing with 0.3m Trellis.
- 1.2m High Post & Rail Fence.
- Square Section Timber Knee Rail.
- Access gate positioned no more than 600mm from frontage

Scale Bar (Meters)

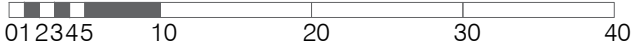

07	08.09.21	Plan amended to incorporate revisions agreed at meeting 07.09.21.	AR
06	27.08.21	Plan amended to incorporate LPA requirements.	AR
05	05.07.21	Updated to accommodate amendments to POS.	AR
04	02.07.21	Minor revisions to boundary treatments.	AR
03	01.07.21	Layout amended to incorporate comments received from LPA 30.6.21.	AR
02	29.06.21	Amended as agreed with VPY 23.6.21.	AR
01	28.04.21	Revised to client comments	TS

REV	DATE	NOTES	CHK
Client			

VISTRY PARTNERSHIPS (YORKSHIRE)

Project
HANGING HEATON, DEWSBURY

Drawing Title
BOUNDARY TREATMENT PLAN

Drawn	Checked	Paper Size	Scale	Date
SP	TS	A1	1:500	APRIL 2021
Project No.	Drawing No.	Revision		
20520	313	07		

CORSTORPHINE + WRIGHT
ARCHITECTS

Warwick
London
Birmingham
Manchester
Leeds
Canterbury
Glasgow
Dublin