




INFORMATION WITHIN THIS DRAWING IS NOT NECESSARILY PRODUCED TO SCALE.
ALWAYS USE FIGURED DIMENSIONS AND CO-ORDINATES - IF IN DOUBT, ASK.

NOTES

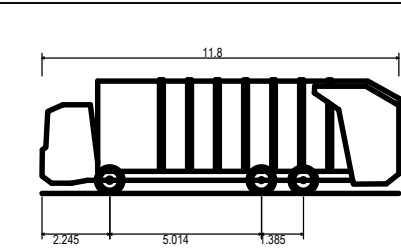

Phoenix 2 Duo Recycler (P2-15W with Elite 6x4 chassis) (11.8m)
Overall Length 11.800m
Overall Width 2.530m
Overall Body Height 3.756m
Min Body Ground Clearance 0.356m
Track Width 2.530m
Lock to lock time 4.00s
Kerb to Kerb Turning Radius 11.550m

On street parking

Designated off street parking

G	Revision added to suit latest planning layout.	BJM	-	19.01.22
F	Updated following further layout comments.	CH	PR	30.09.21
E	On street and off street parking shown. Updated layout	CH	PR	08.09.21
D	Vehicle updated to 11.8m refuse vehicle.	JL	PR	05.07.21
C	Updated to suit latest layout	CH	PR	30.06.21
B	Minor updates and issued for planning	CH	PR	20.04.21
A	First Issue.			
REV	DESCRIPTION	SIG	CHK	DATE

VISTRY PARTNERSHIPS YORKSHIRE

HANGING HEATON

VEHICLE SWEPT PATH LAYOUT

Eastwood & Partners
CONSULTING ENGINEERS

St. Andrew's House
23 Kingfield Road
Sheffield
S11 9AS

Tel 0114 255 4554
Fax 0114 255 4330

mail@eastwoodandpartners.com
www.eastwoodandpartners.com



SCALE WHEN PLOTTED AT A1
1:500

DRAWING STATUS
PRELIMINARY

DRAWN	CHECKED	DATE	DRAWING NUMBER	REV
CH	PR	12.04.21	45467/004	G