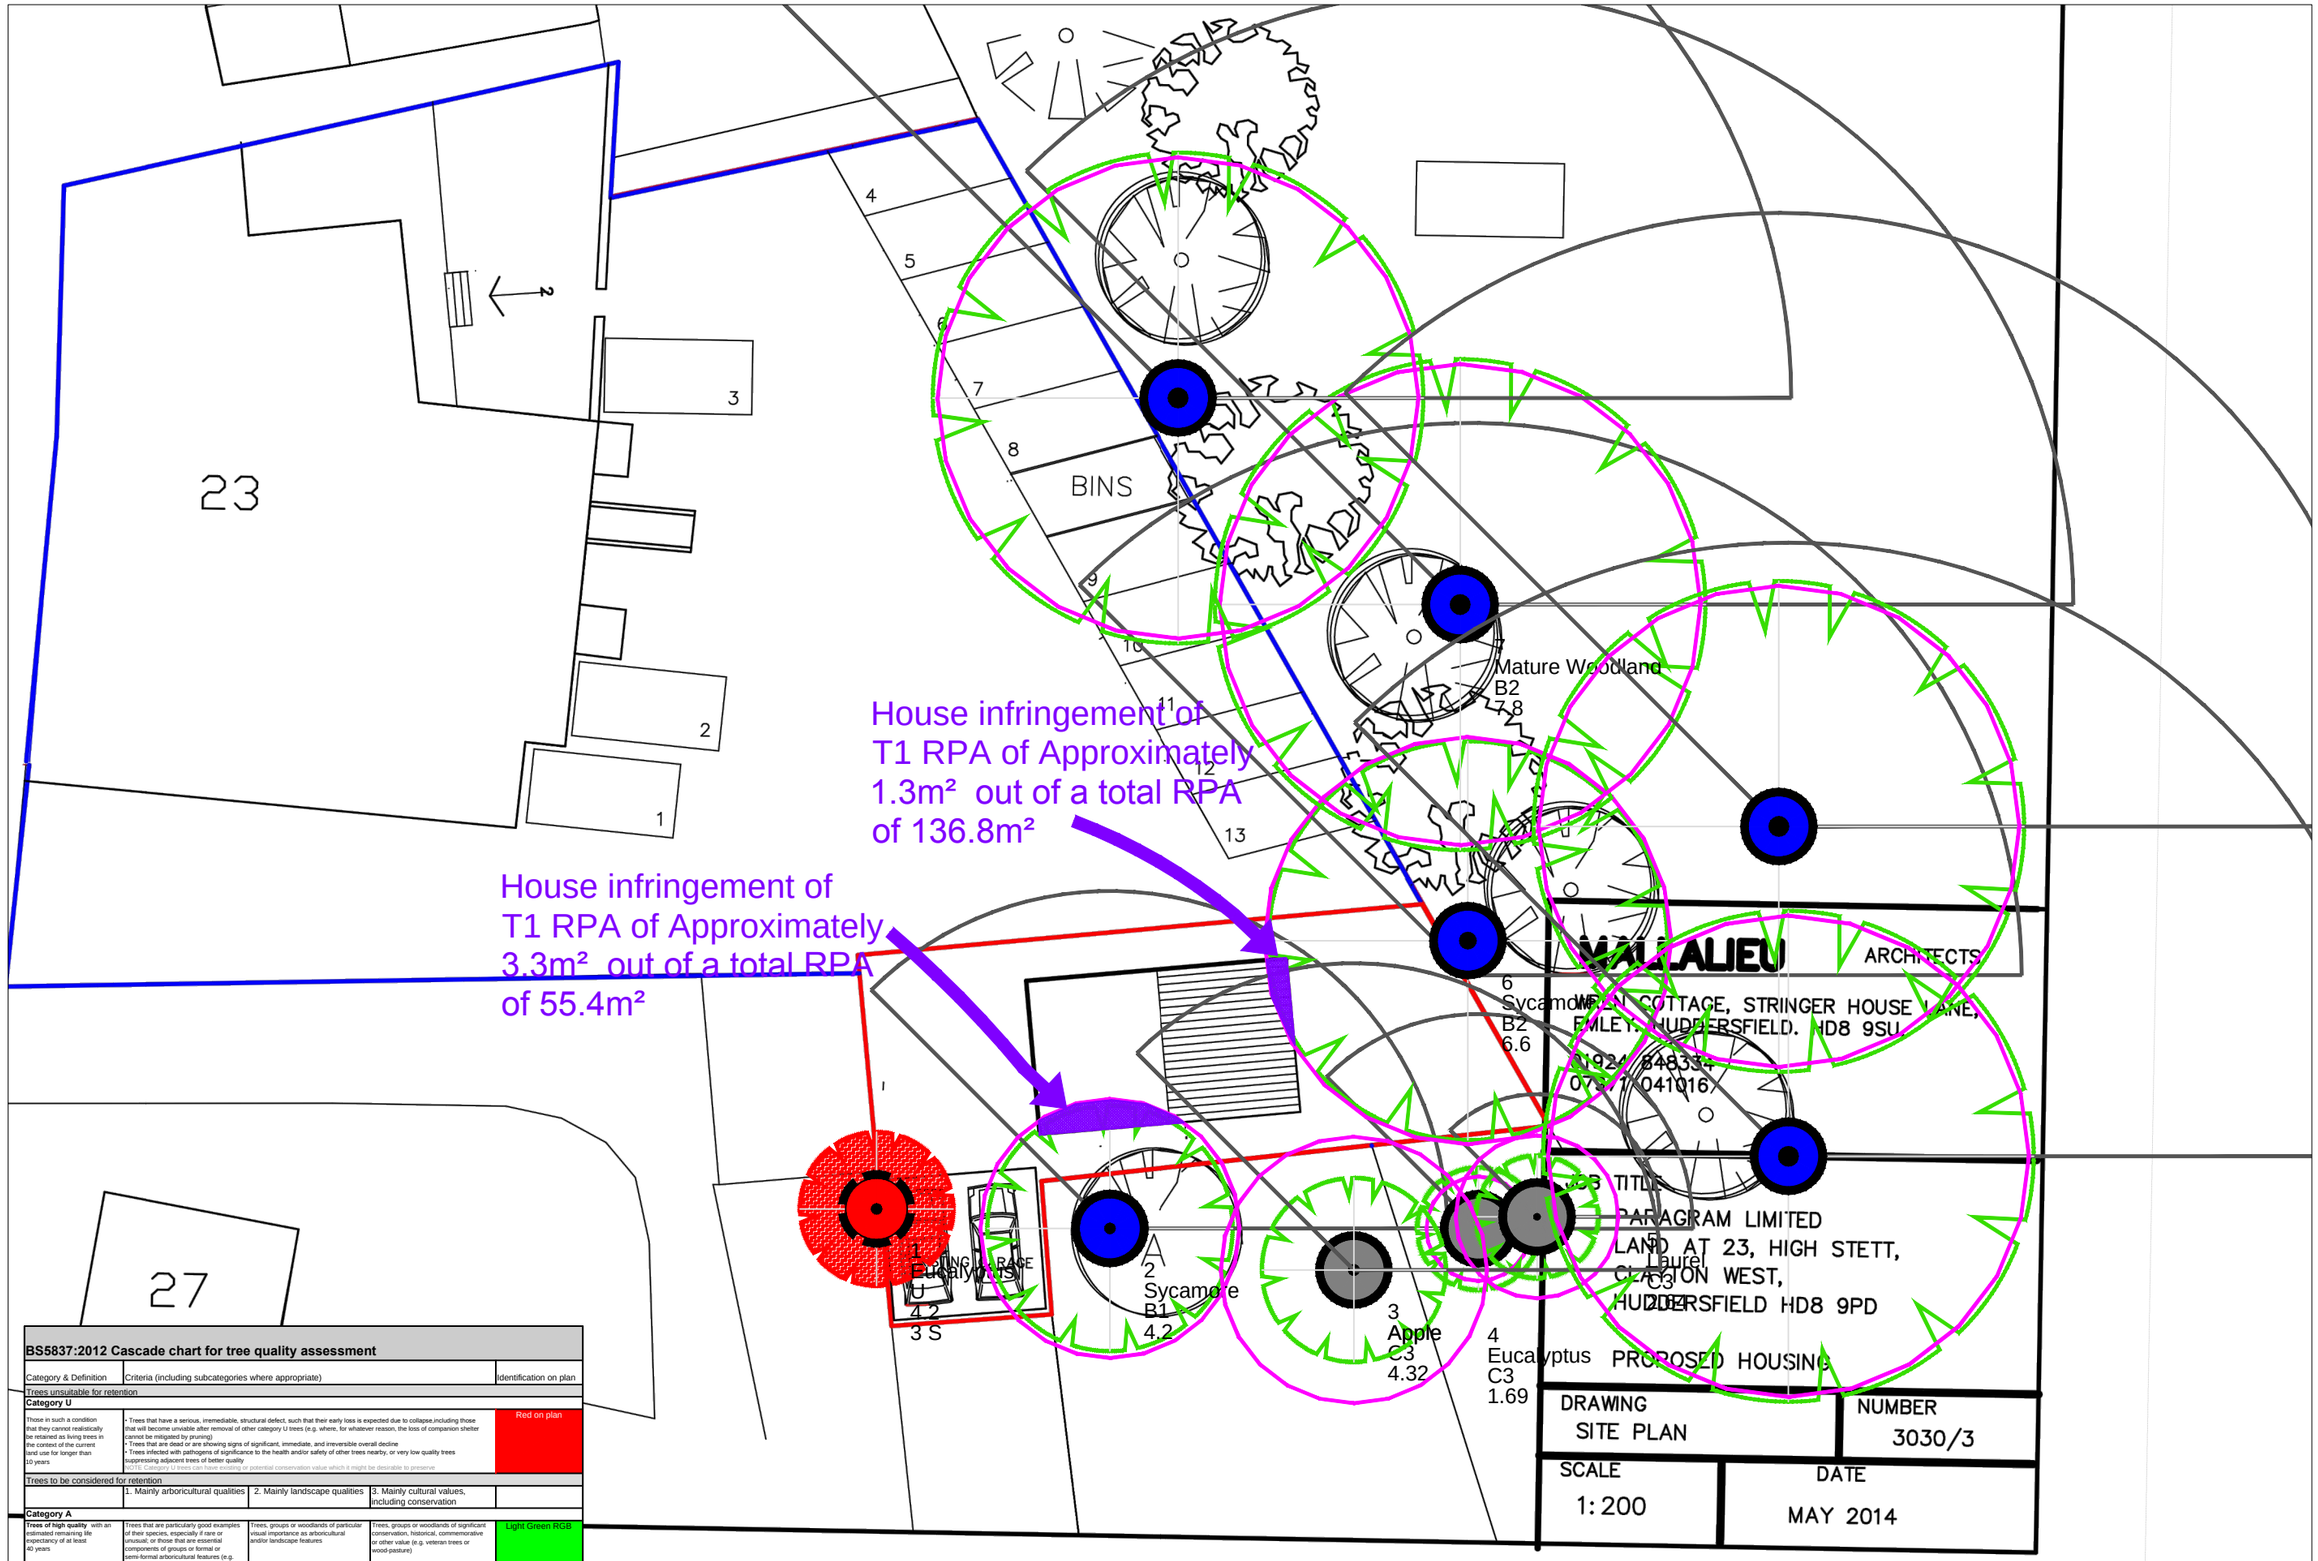

Existing Site Plan - Scale 1:200 @ A3

BS5837:2012 Cascade chart for tree quality assessment

Category & Definition	Criteria (including subcategories where appropriate)			Identification on plan
Trees unsuitable for retention				
Category U				
Those in such a condition that they cannot realistically be retained as living trees in the context of the current land use for longer than 10 years	• Trees that have a serious, irremediable, structural defect, such that their early loss is expected due to collapse,including those that will become unviable after removal of other category U trees (e.g. where, for whatever reason, the loss of companion shelter cannot be mitigated by pruning) • Trees that are dead or are showing signs of significant, immediate, and irreversible overall decline • Trees infected with pathogens of significance to the health and/or safety of other trees nearby, or very low quality trees suppressing adjacent trees of better quality NOTE Category U trees can have existing or potential conservation value which it might be desirable to preserve			Red on plan
Trees to be considered for retention				
	1. Mainly arboricultural qualities	2. Mainly landscape qualities	3. Mainly cultural values, including conservation	
Category A				
Trees of high quality with an estimated remaining life expectancy of at least 40 years	Trees that are particularly good examples of their species, especially if rare or unusual; or those that are essential components of groups or formal or semi-formal arboricultural features (e.g. the dominant and/or principal trees within an avenue)	Trees, groups or woodlands of particular visual importance as arboricultural and/or landscape features	Trees, groups or woodlands of significant conservation, historical, commemorative or other value (e.g. veteran trees or wood-pasture)	Light Green RGB
Category B				
Trees of moderate quality with an estimated remaining life expectancy of at least 20 years	Trees that might be included in category A, but are downgraded because of impaired condition (e.g. presence of significant though remediable defects, including unsympathetic past management and storm damage), such that they are unlikely to be suitable for retention for beyond 40 years; or trees lacking the special quality necessary to merit the category A designation	Trees present in numbers, usually growing as groups or woodlands, such that they attract a higher collective rating than they might as individuals; or trees occurring as collectives but situated so as to make little visual contribution to the wider locality	Trees with material conservation or other cultural value	Mid blue RGB
Category C				
Trees of low quality with an estimated remaining life expectancy of at least 10 years, or young trees with a stem diameter below 150 mm	Unremarkable trees of very limited merit or such impaired condition that they do not qualify in higher categories	Trees present in groups or woodlands, but without this conferring on them significantly greater collective landscape value; and/or trees offering low or only temporary/transient landscape benefits	Trees with no material conservation or other cultural value	Grey RGB

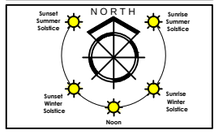

Symbol Guide

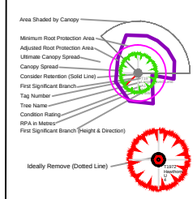

BS5837 - Condition Rating Colour Code

- A - High Quality Tree.
- B - Moderate Condition Tree
- C - Low Quality Tree
- U - Poor Quality (Unsuitable) Tree

'Those in such a condition that any existing value would be lost within 10 years and which should in the current context, be removed for reasons of sound arboricultural management.'

- Trees to be retained and protected in line with BS5837:2012
- Remove trees due to poor condition.
- Remove trees to simplify management or or to improve nearby trees.
- Prune trees to improve safety, simplify site management or improve nearby trees.
- Remove trees to enable Development
- Prune trees to enable Development

BS5837 - Population Categorization

Category	No.	%
A	0	0.0%
B	3	42.9%
C	3	42.9%
U	1	14.3%

Client:
D W Tree Service Ltd

Site:
23 High Street,
Clayton West.

Drawing Title:
Implication Plan

Scale: 1:200 @ A3
Drawing No: BA4896TS
Date: 04/02/2015

barnes & associates
independent arboricultural consultants
barnes & associates
riverwood - stellround - lingthorpe
boroughbridge - north yorks
t 01423 322321
f 01423 323876
m 07973 842363
e enquiries@barnesassociates.co.uk