


Notes:

This drawing is the sole copyright of KPP Architects Ltd and reproduction in any form is forbidden unless permission is obtained in writing.

Do not scale from this drawing. Any discrepancies on site should be brought to the attention of KPP Architects Ltd.

Work and materials must comply with the current building regulations and codes of practice and be read in conjunction with building specifications and other sub-contractors information. All materials are to be installed in strict accordance with the recommendations of the manufacturers.

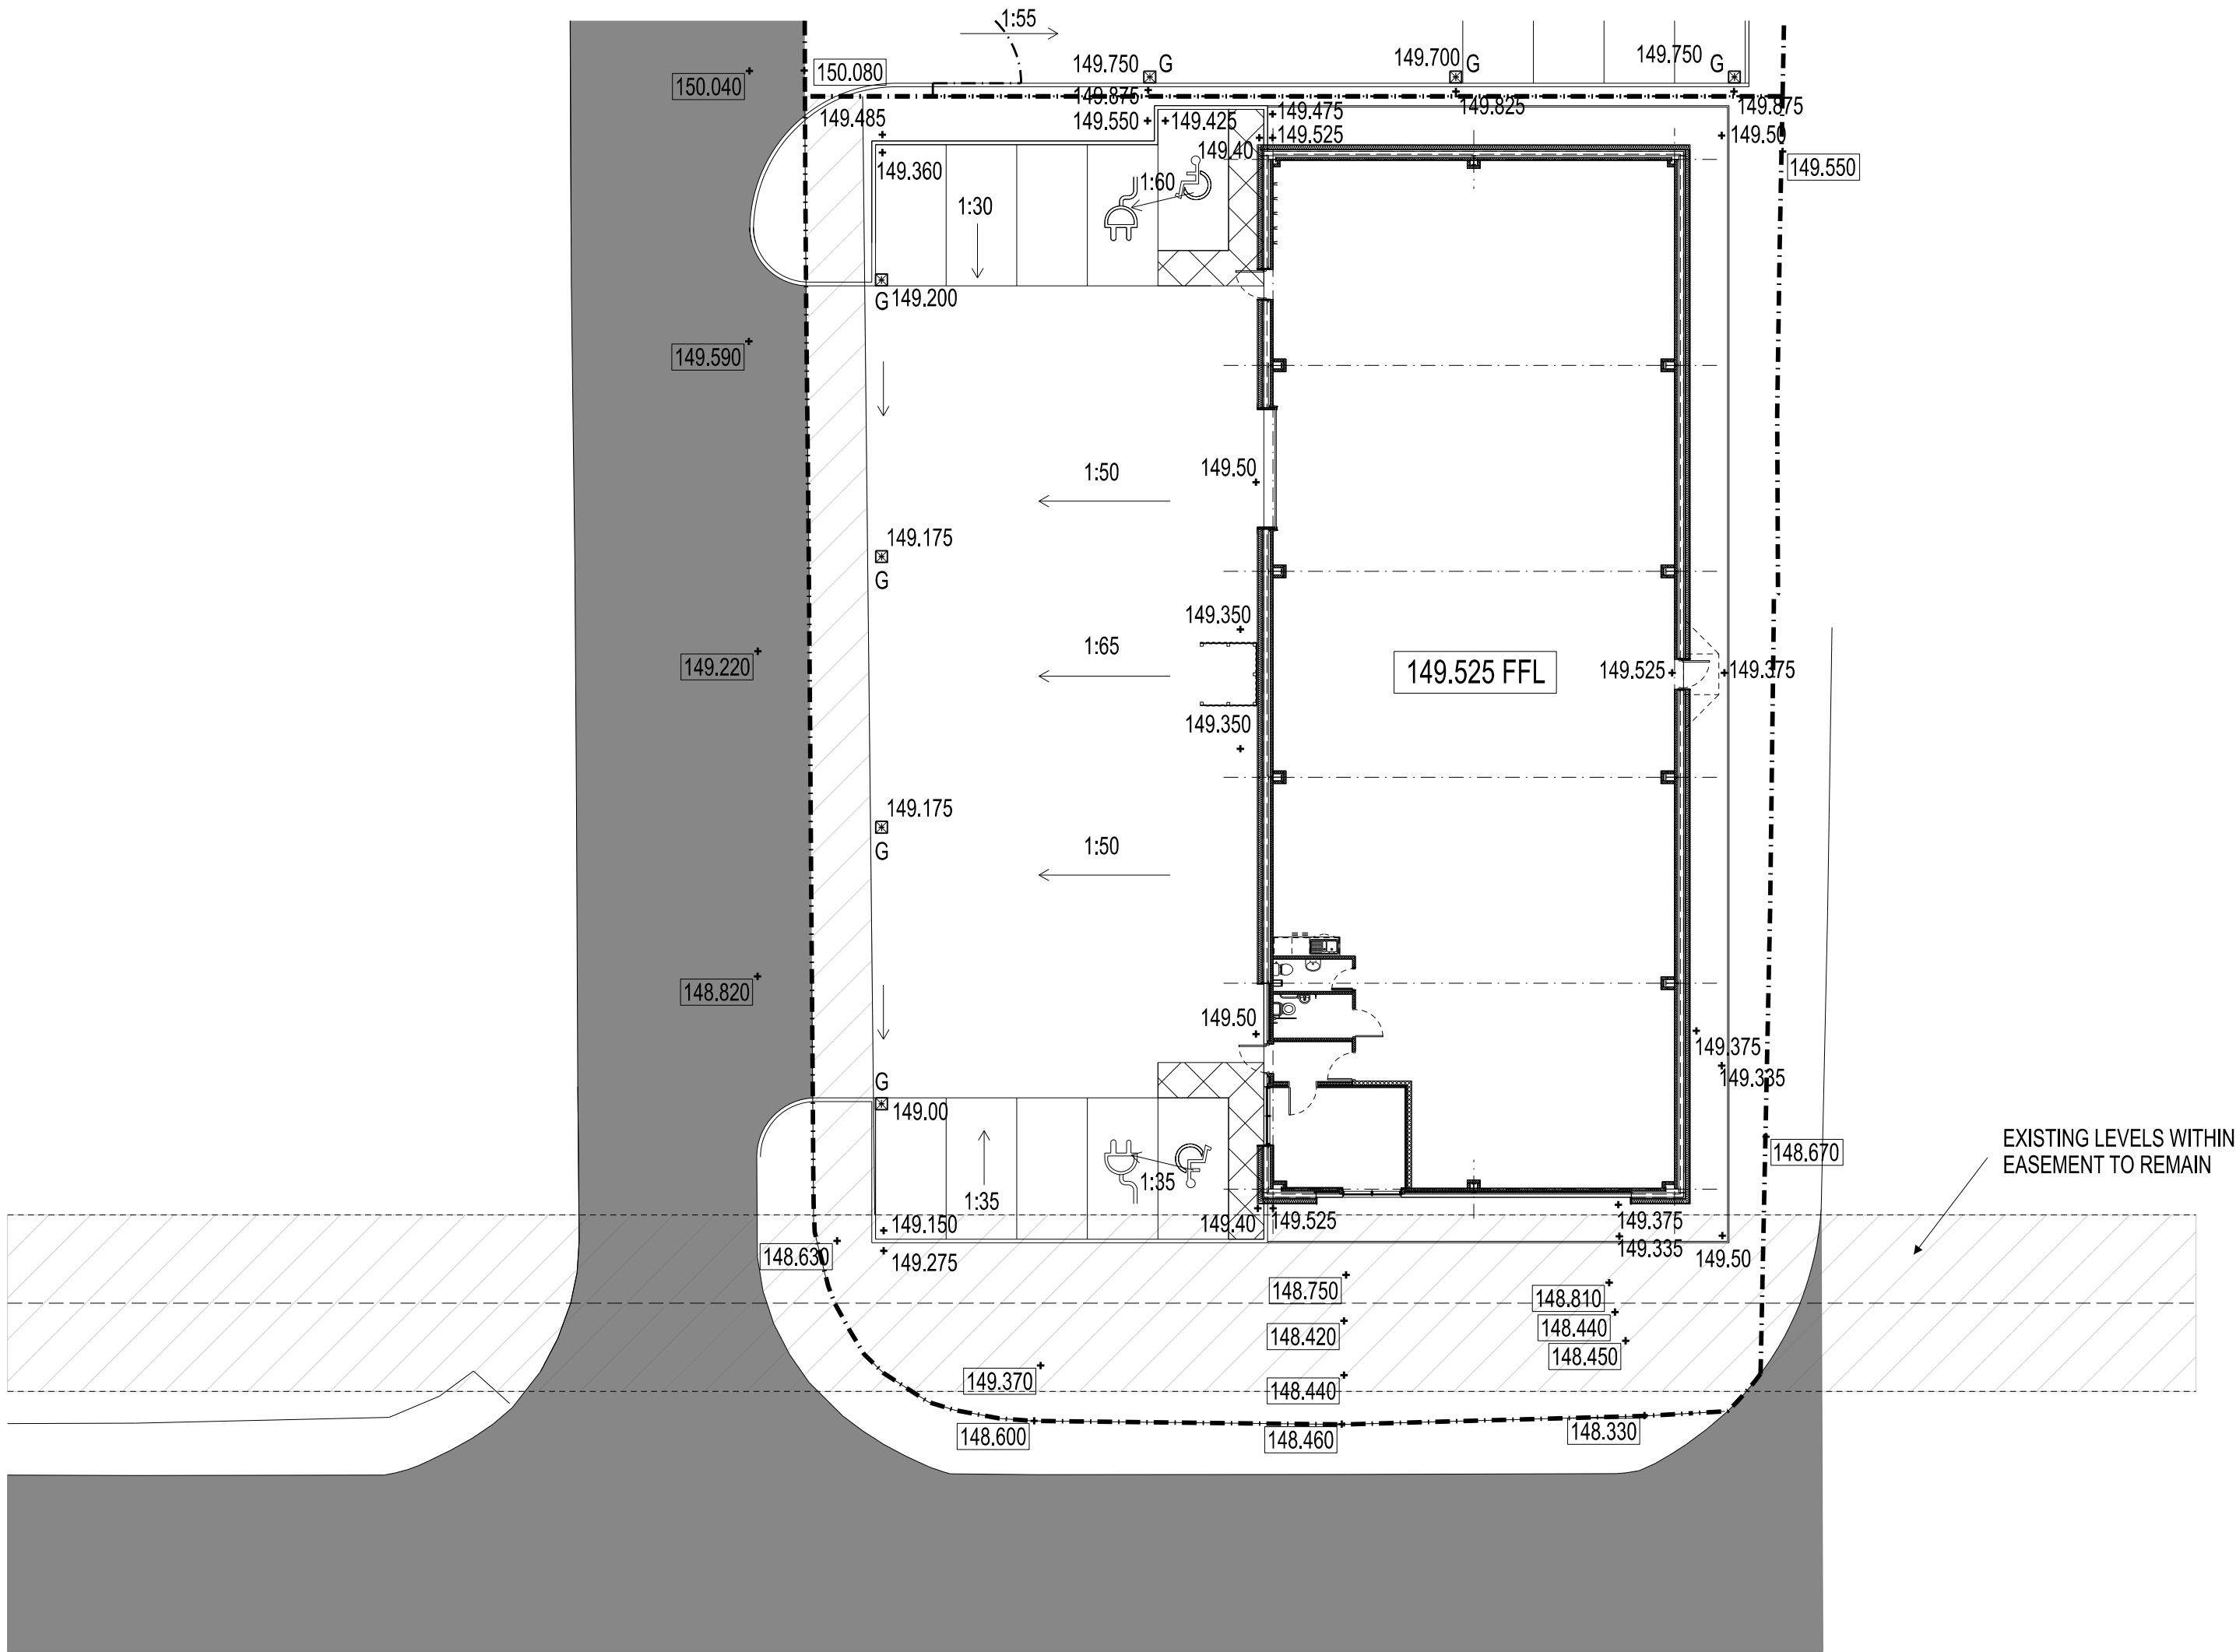

148.670 EXISTING LEVEL
149.335 PROPOSED LEVEL

SOUTH PARADE PROPERTIES LTD

Project Title
**DYSON WOOD WAY
BRADLEY
HUDDERSFIELD**

Drawing Title
UNIT 7 PROPOSED LEVELS

KPP
ARCHITECTS

Lodge House
12 Town Street
Horsforth, Leeds LS184RJ
T : +44 (0) 113 2390460
E : architects@kpp-leeds.co.uk
W : www.kpp-leeds.co.uk

Scale	Size	Date	Drawn	Checked
1:200	A2	AUG'21	DR	.
Status				
PLANNING				
KPP Job No 2201				Rev .
Number 2013				