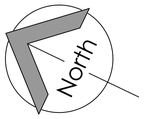

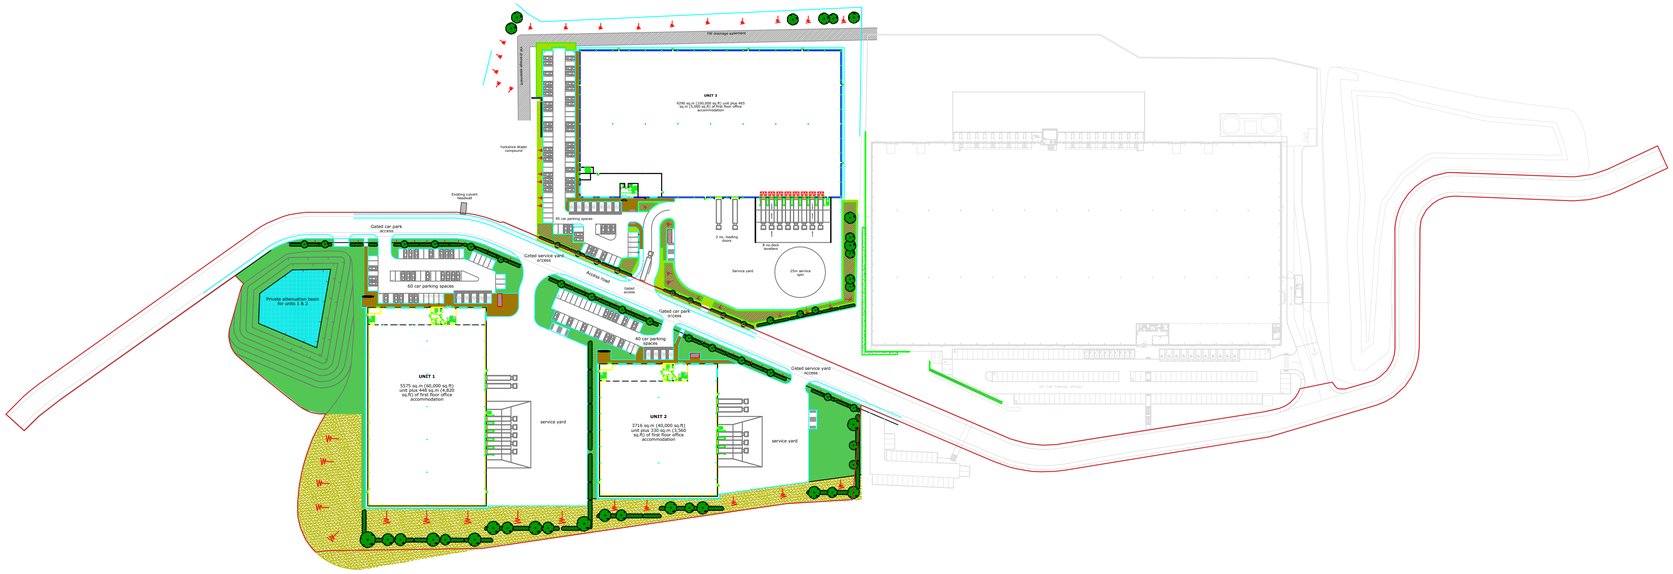

GMI Construction Group PLC

BRADFORD INTERCHANGE 26

SITE RED LINE BOUNDARY

20/5/22

NOT TO SCALE