
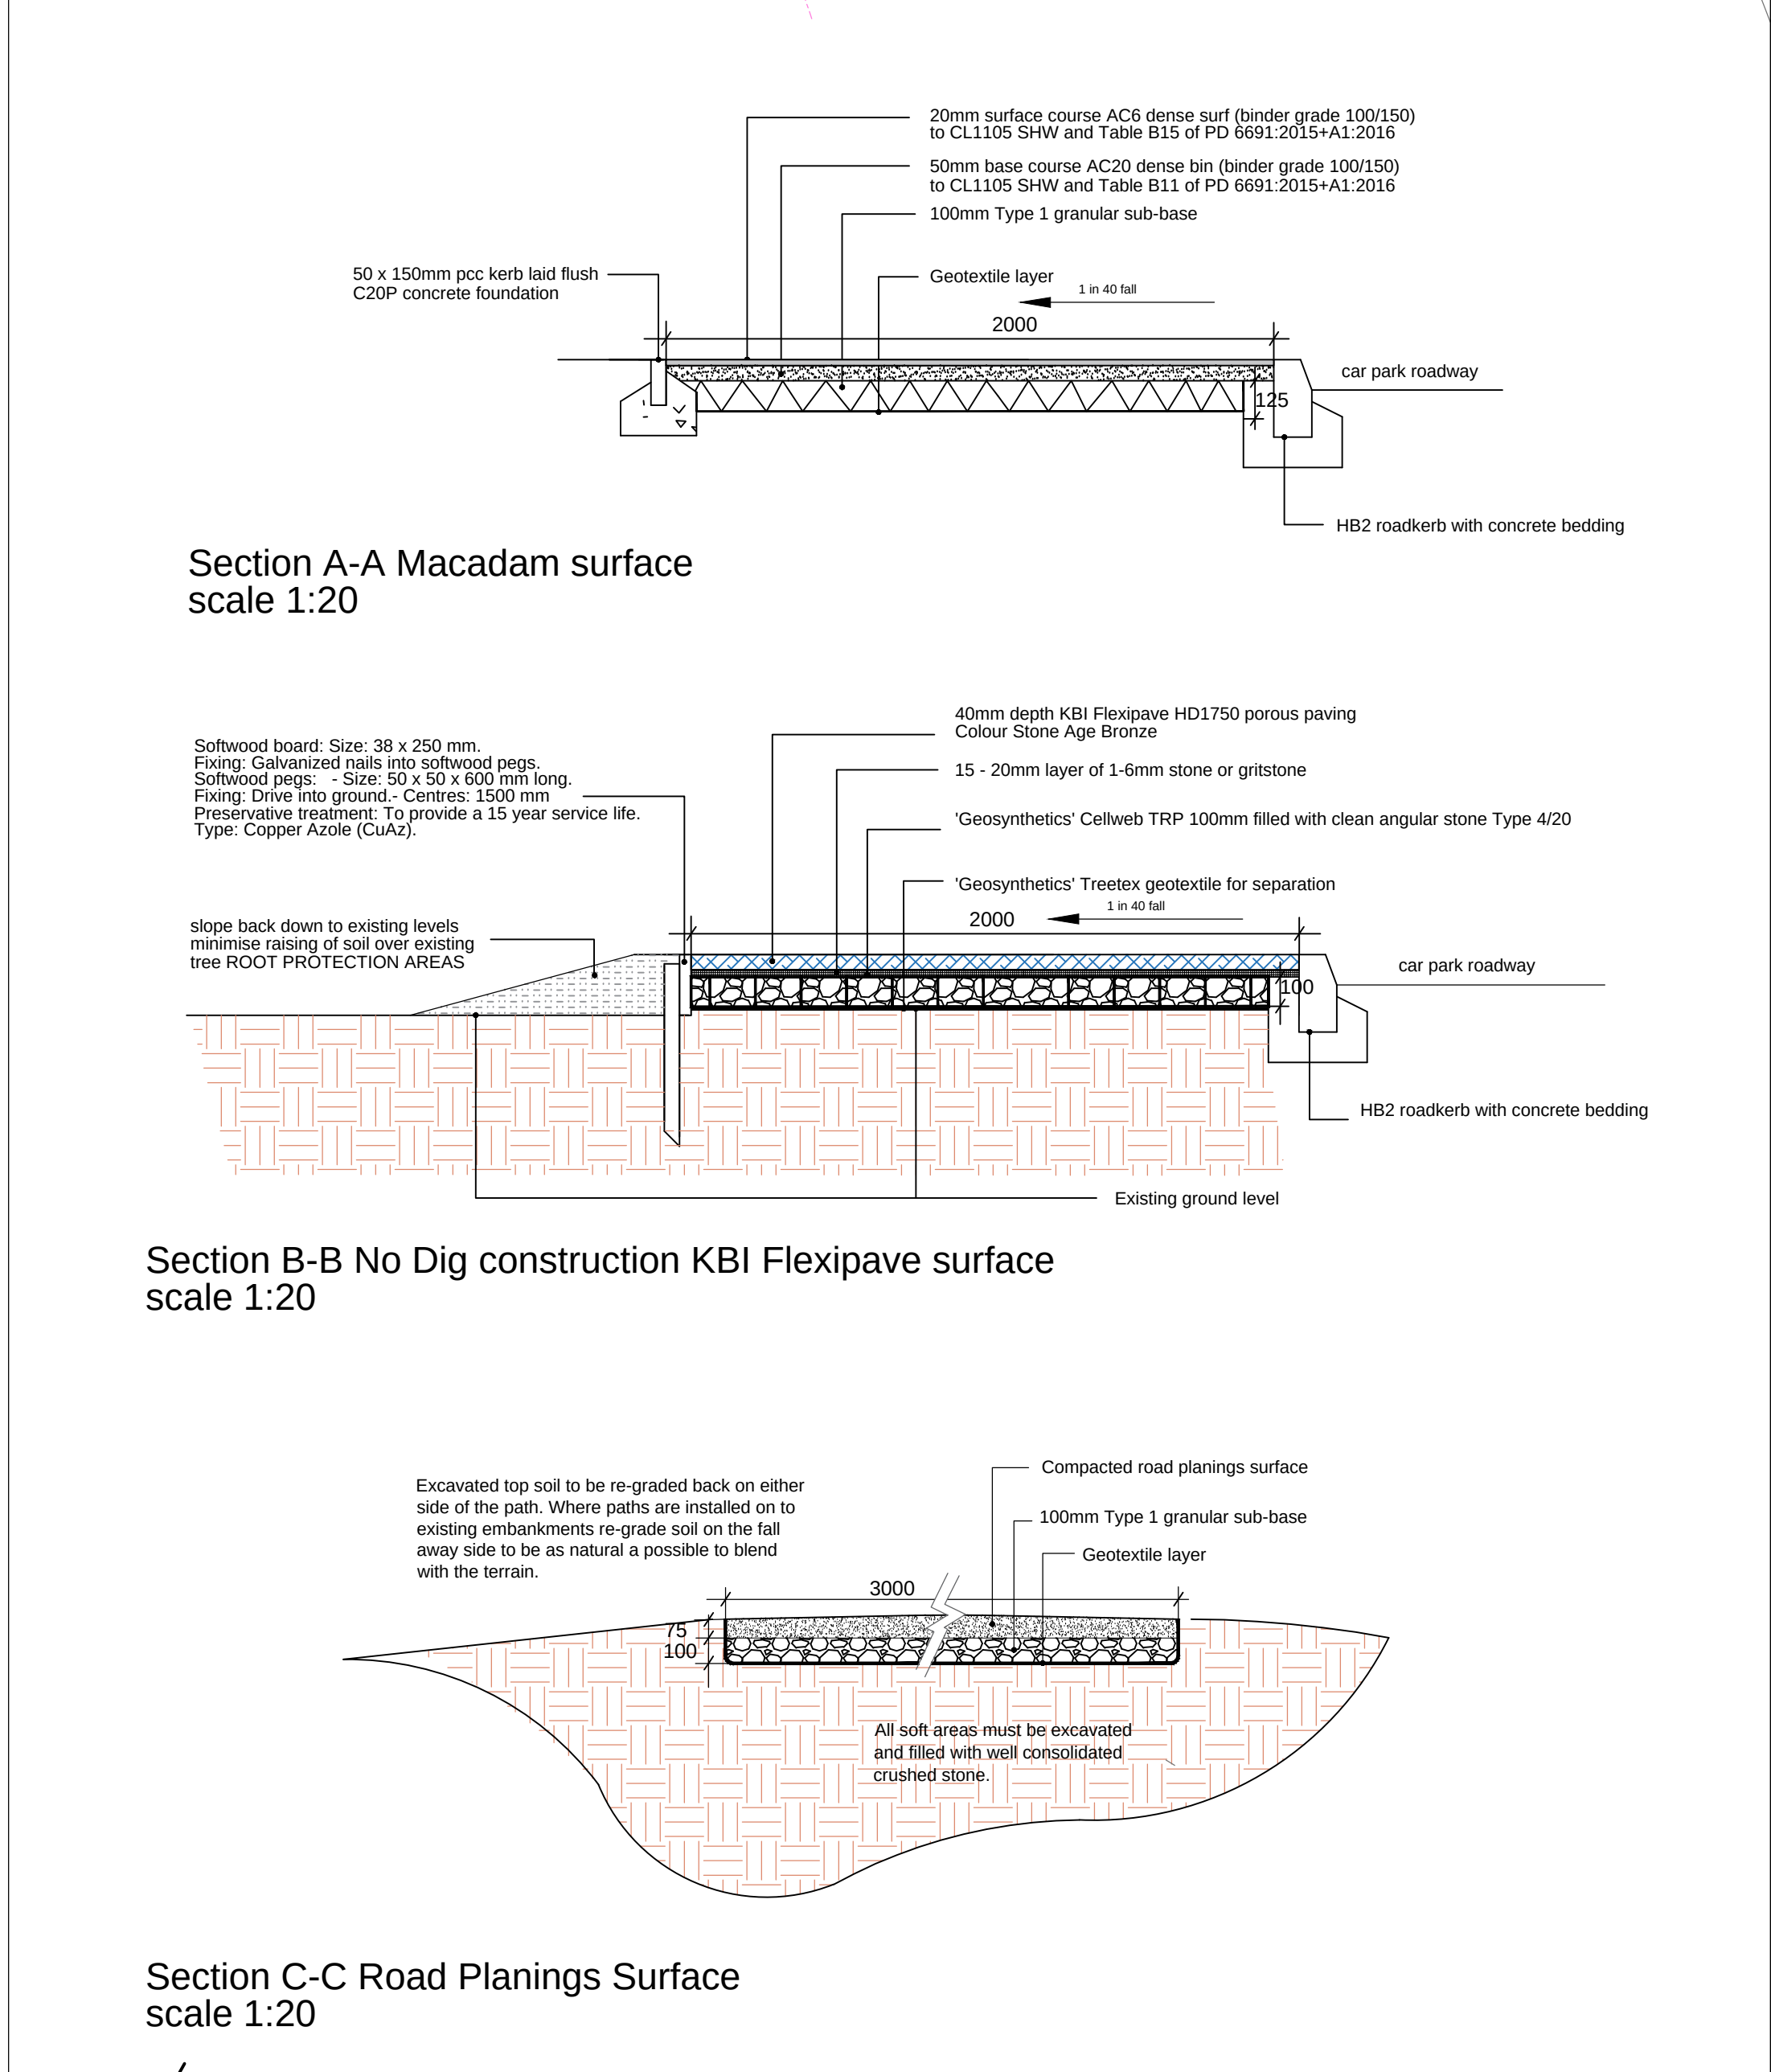
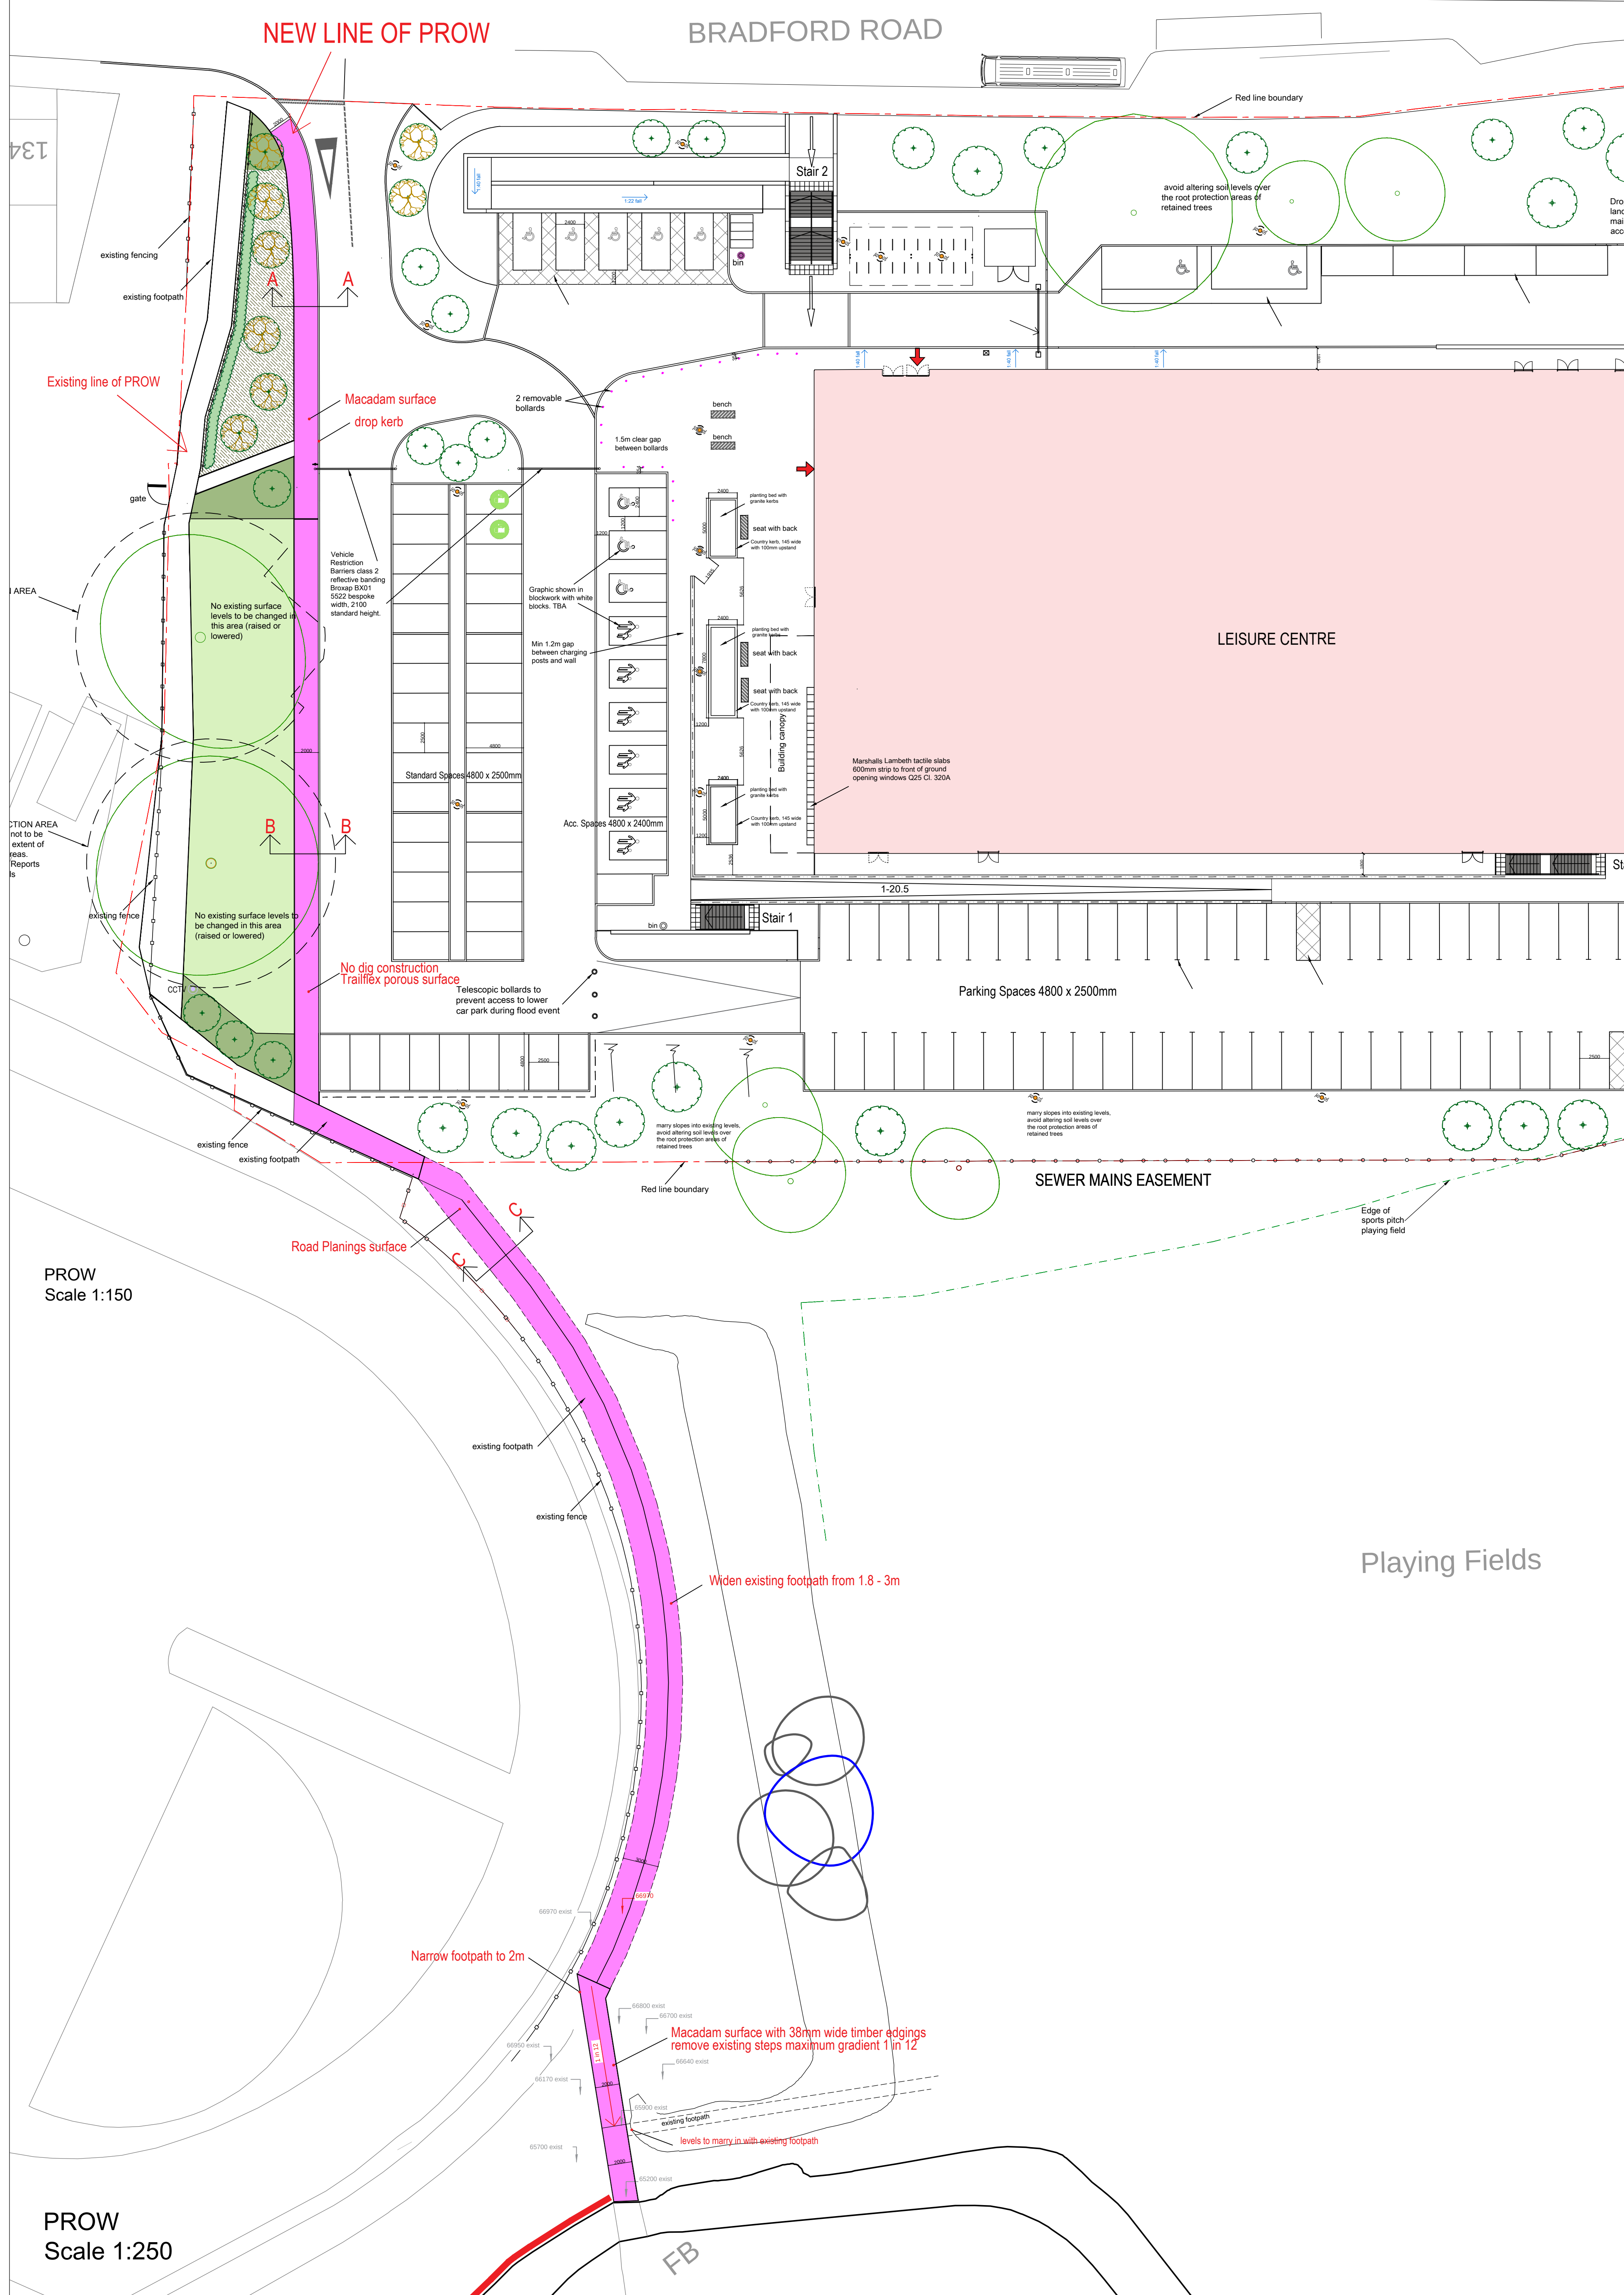


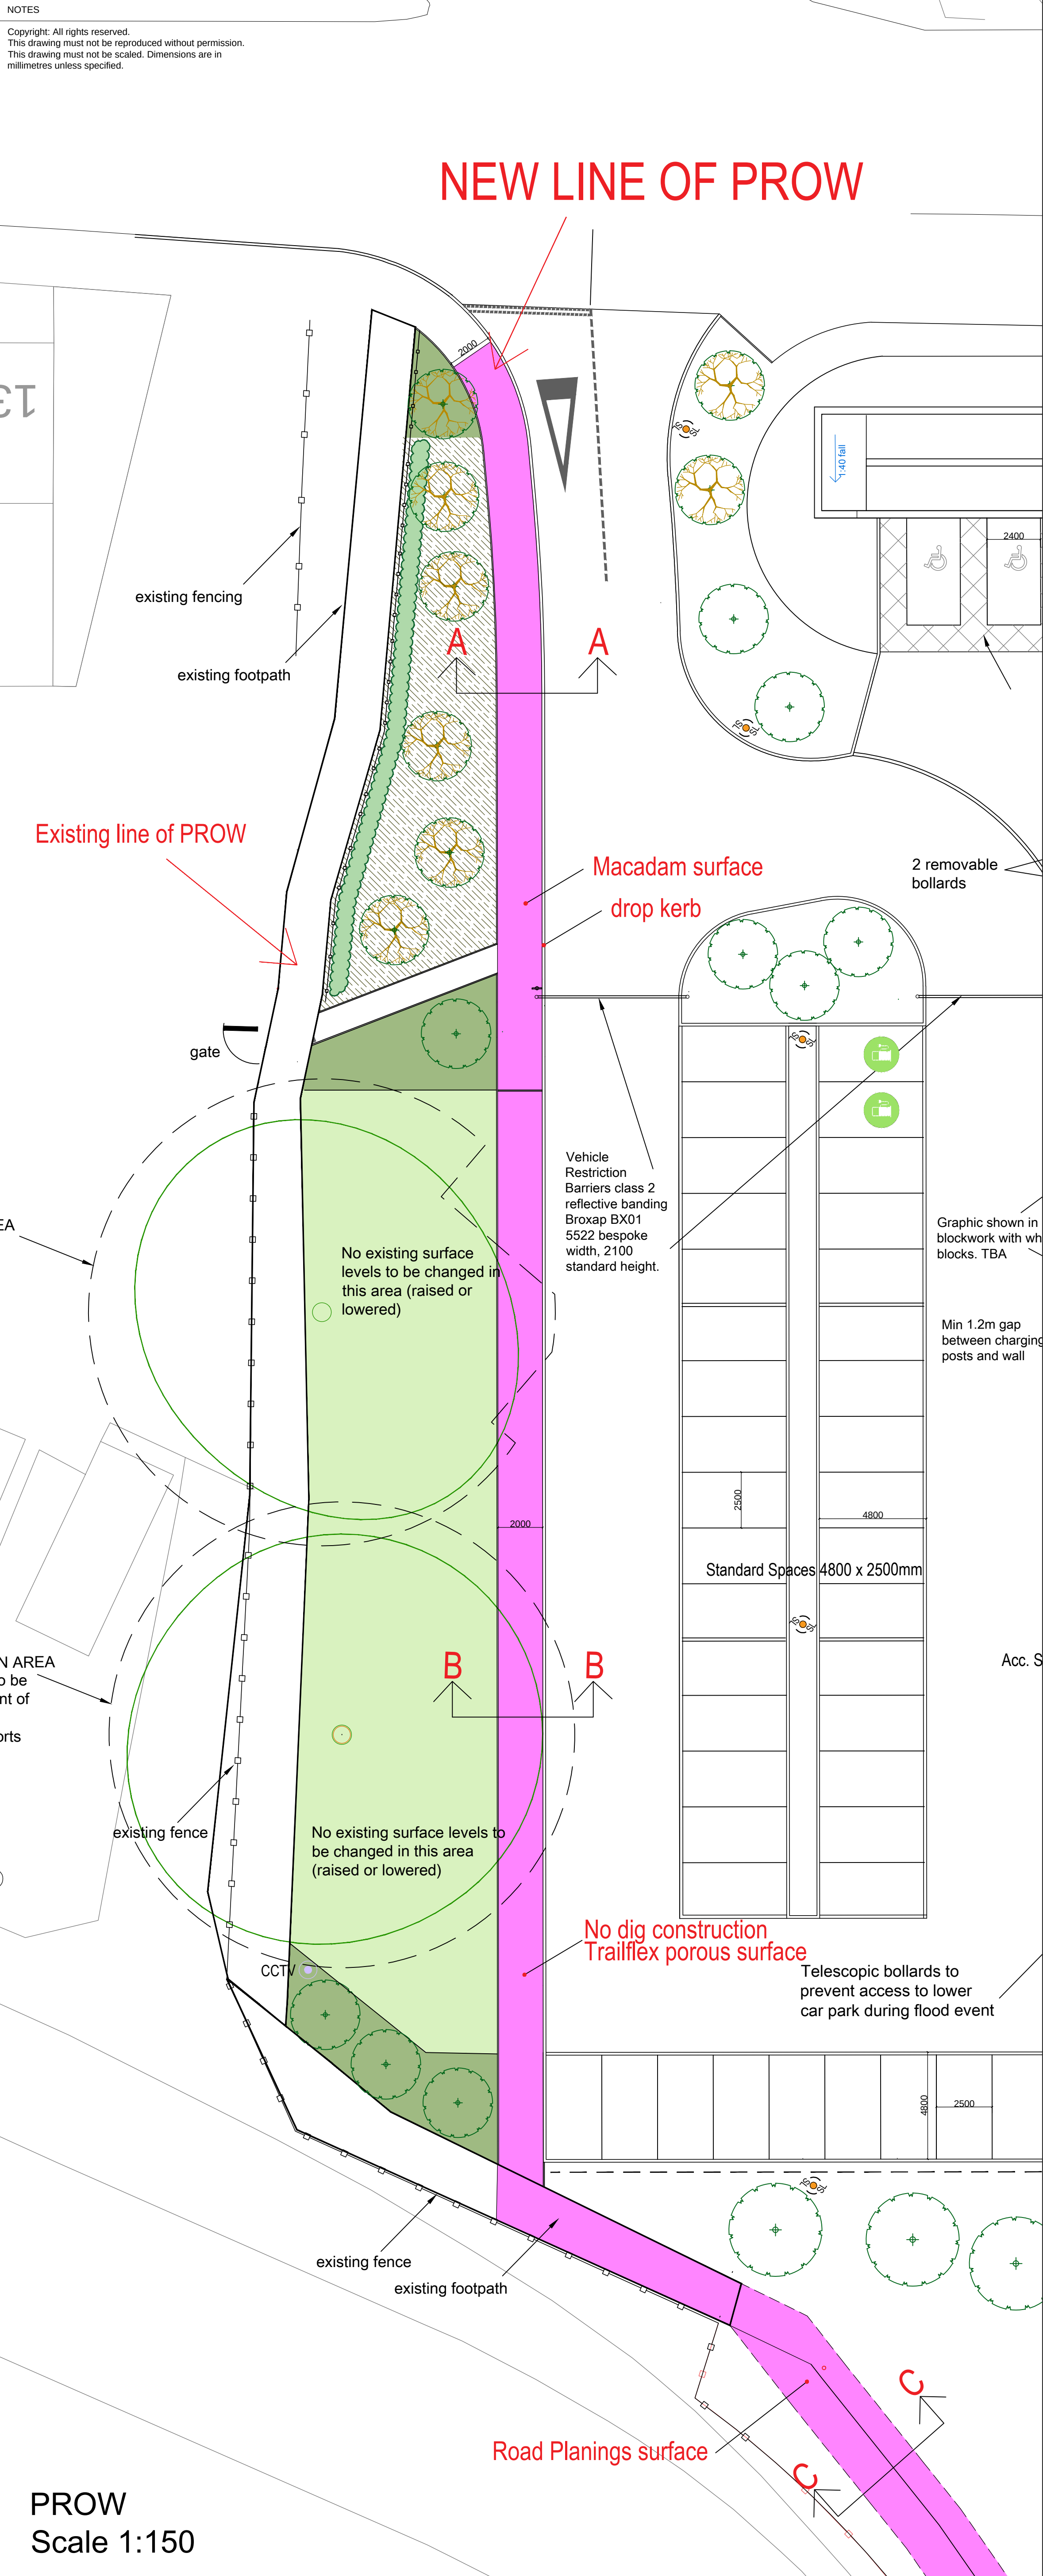

PA	03/07/21	Planning	NH	1
PD	20/07/21	Updated drawing	NH	1
PD	03/08/21	Updated drawing	NH	1
PD	03/08/21	Updated drawing	NH	1
PD	03/08/21	Updated drawing	NH	1
REV	DATE	REVISION NOTE	BY	CHECK