


This drawing is copyright of Topping Engineers LTD and must not be copied or reproduced in anyway without written consent.
DO NOT SCALE OFF THIS DRAWING

Notes:

1. This drawing is to be read in conjunction with all relevant architect's and engineer's drawings.
2. It is assumed that all works will be carried out by a competent contractor working, where appropriate, to an approved method statement.

Key:

Site Boundary

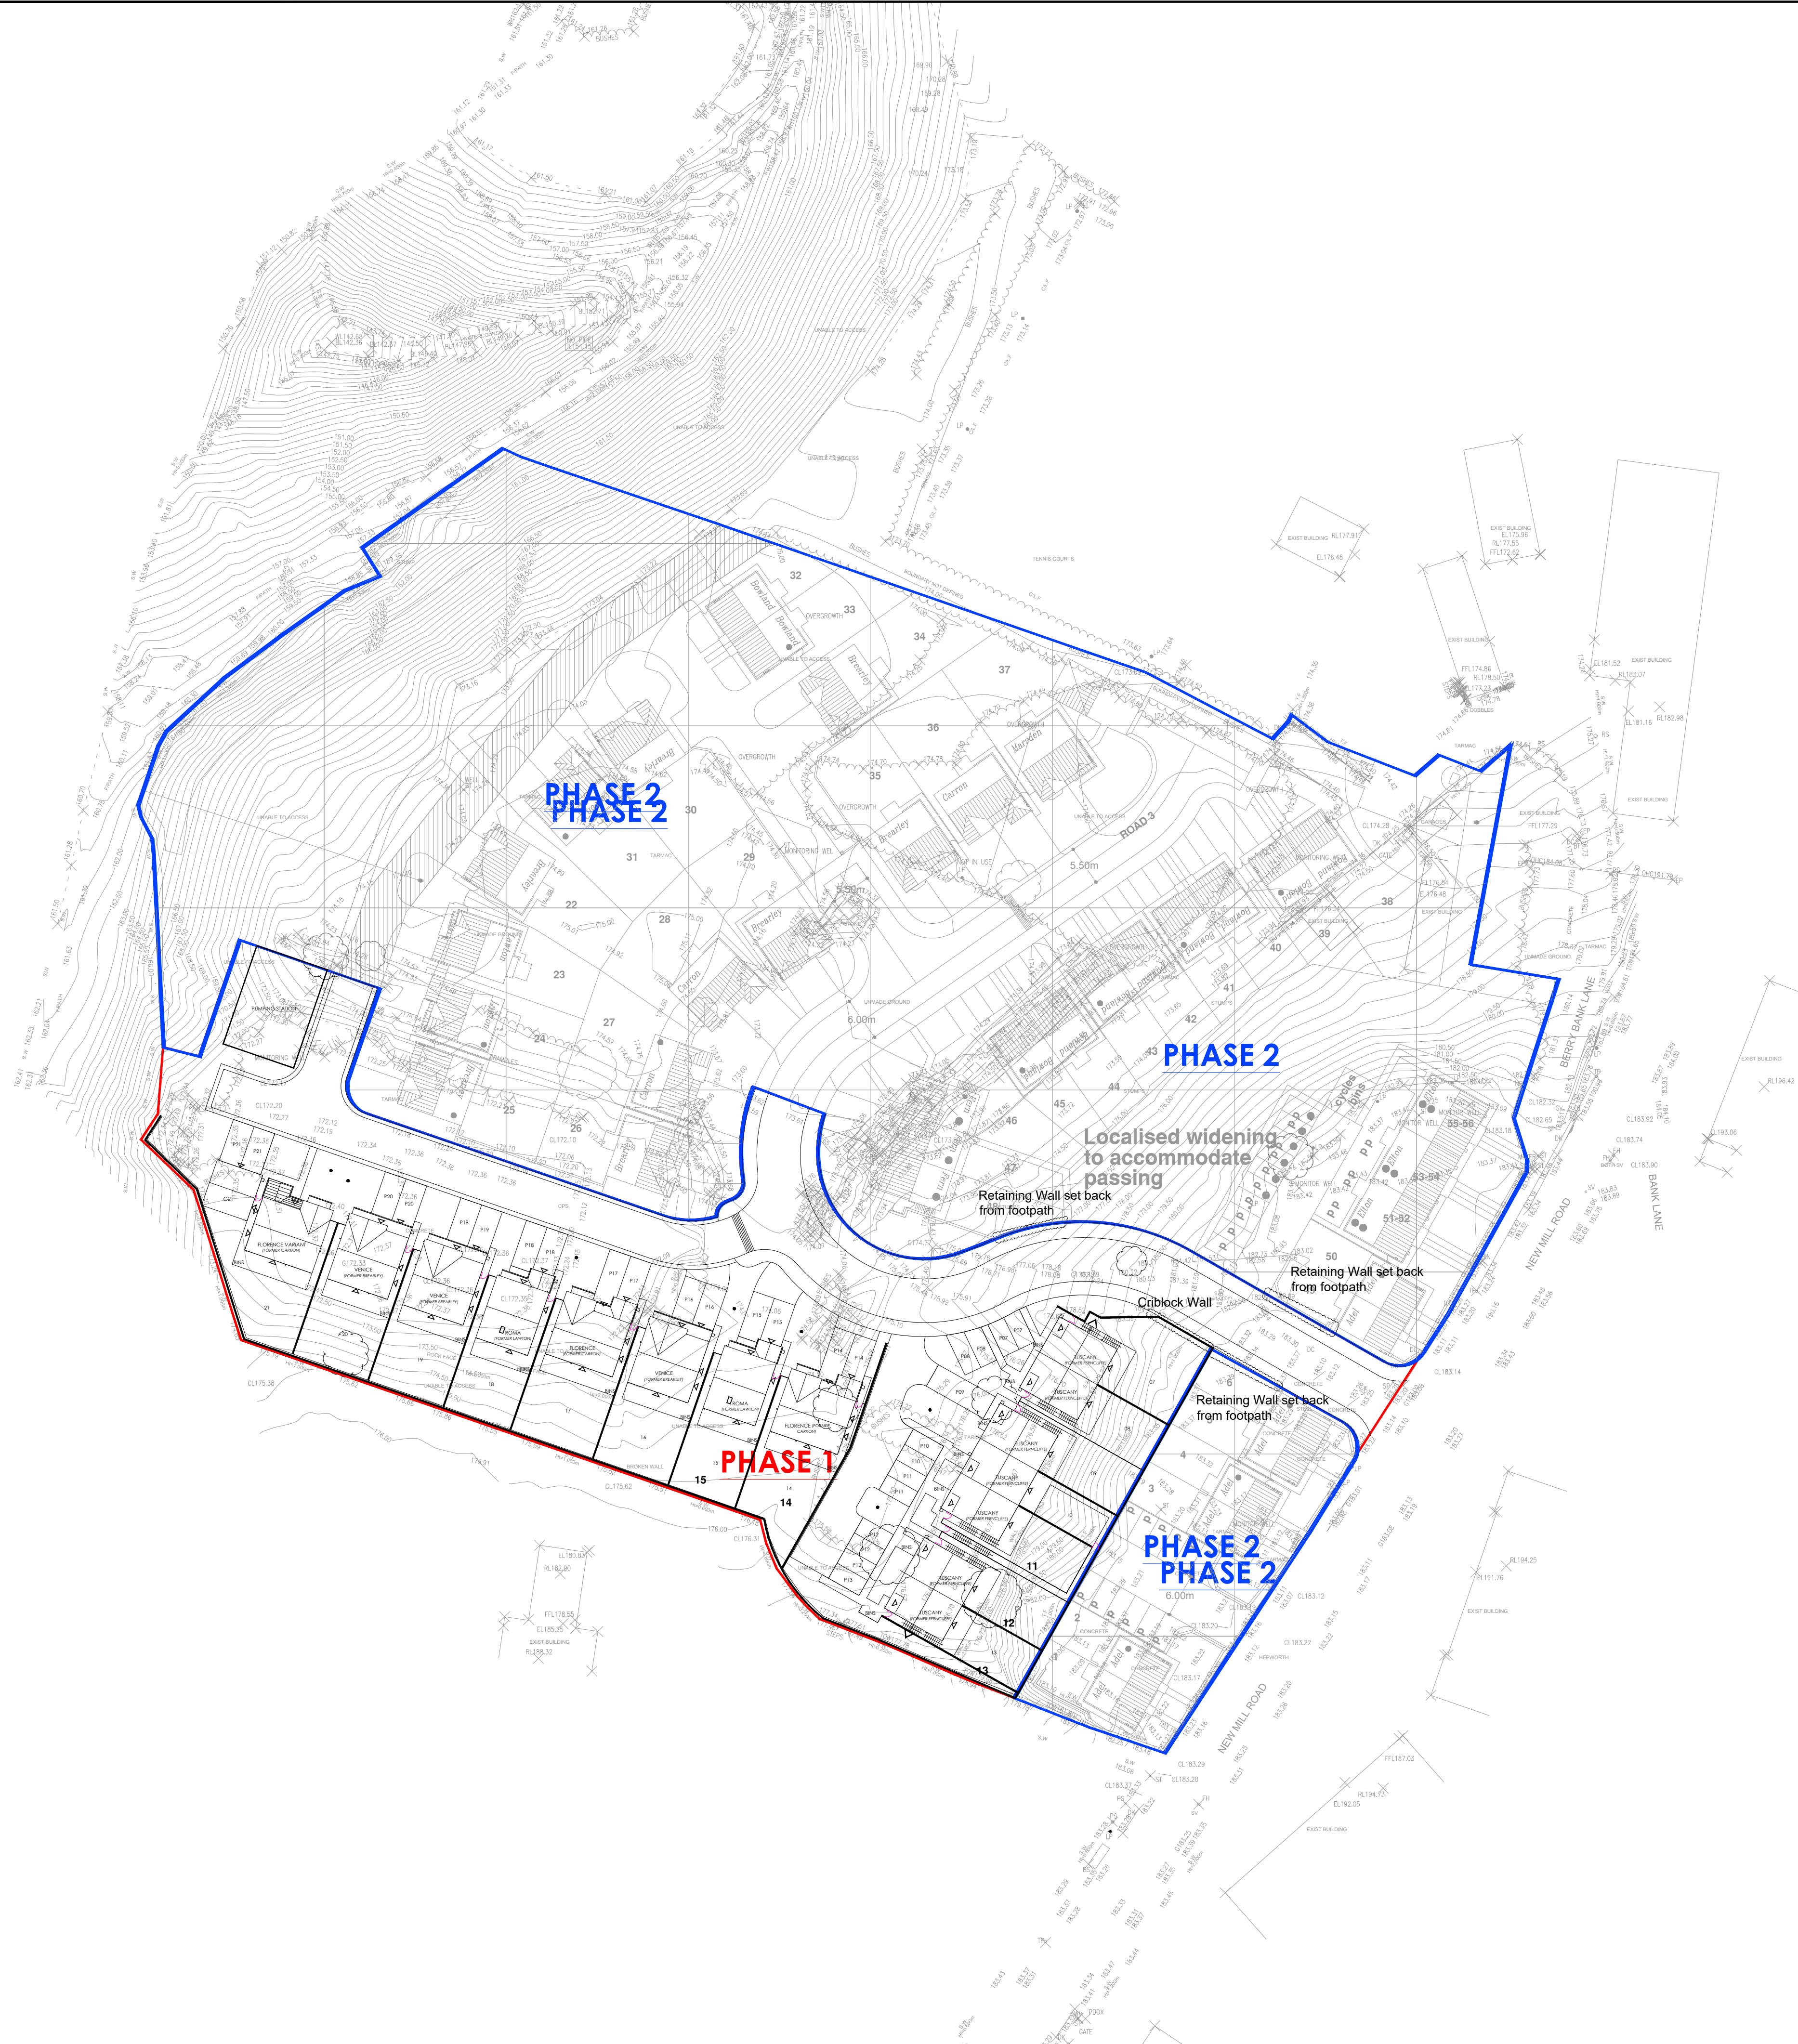

No.	Revision	Date	Drwn
-----	----------	------	------

Status



**TOPPING
ENGINEERS**
CONSULTING CIVIL &
STRUCTURAL ENGINEERS

Aire House 12 Victoria Avenue
Harrogate HG1 1ED
t: 01423 522 293
w: www.topping-engineers.com
e: info@topping-engineers.com

Client

SIGNATURE HOMES

Project

NEW MILL ROAD
HOLMFIRTH

Drawing title

S38 STRUCTURAL GENERAL
ARRANGEMENT

Drawn	TA	Chkd	RT	Date	Mar 2020	Scale	1/500
Contract No.	19539	Drw No.	DR-C-0142	Revision	P1		