


This drawing has been prepared for the purposes of obtaining Planning Permission and Building Regulations approval ONLY. This drawing cannot be used for constructional purposes without additional information/specifications. Use figured dimensions only, and do not scale from this drawing. Any discrepancies should be reported to Etched Architecture immediately. This drawing remains copyright of Etched Architecture and cannot be reproduced without prior permission.


REV	DESCRIPTION	DATE
•	DRAWING CREATED	05.07.21
A	AMENDMENTS MADE TO CLIENTS INSTRUCTION	19.07.21
B	NORTH ELEVATION ADDED	20.07.21
C	BALCONY REMOVED	23.08.21




South Elevation 1:100

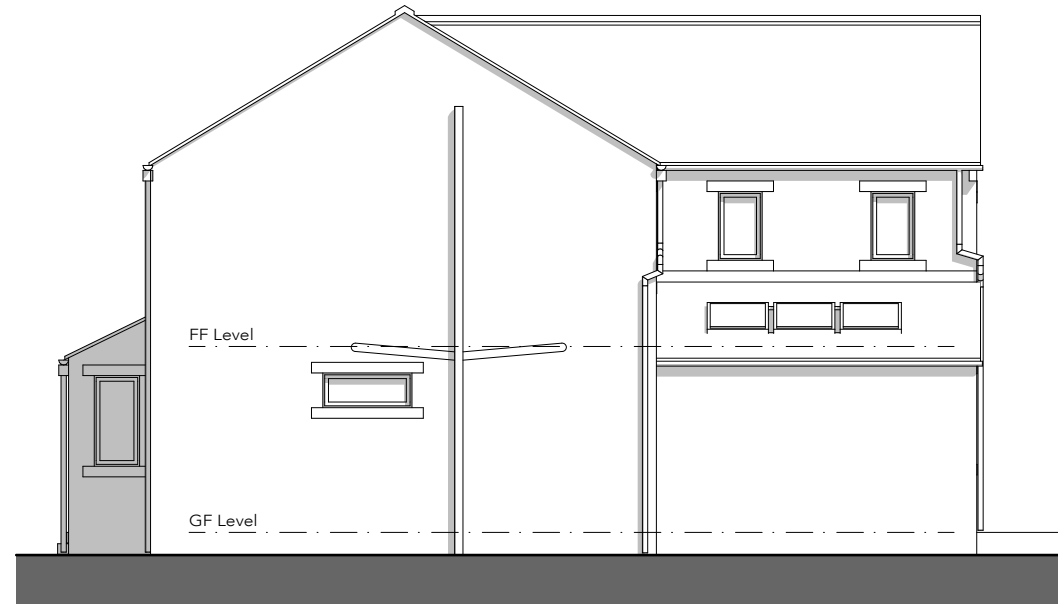

West Elevation 1:100

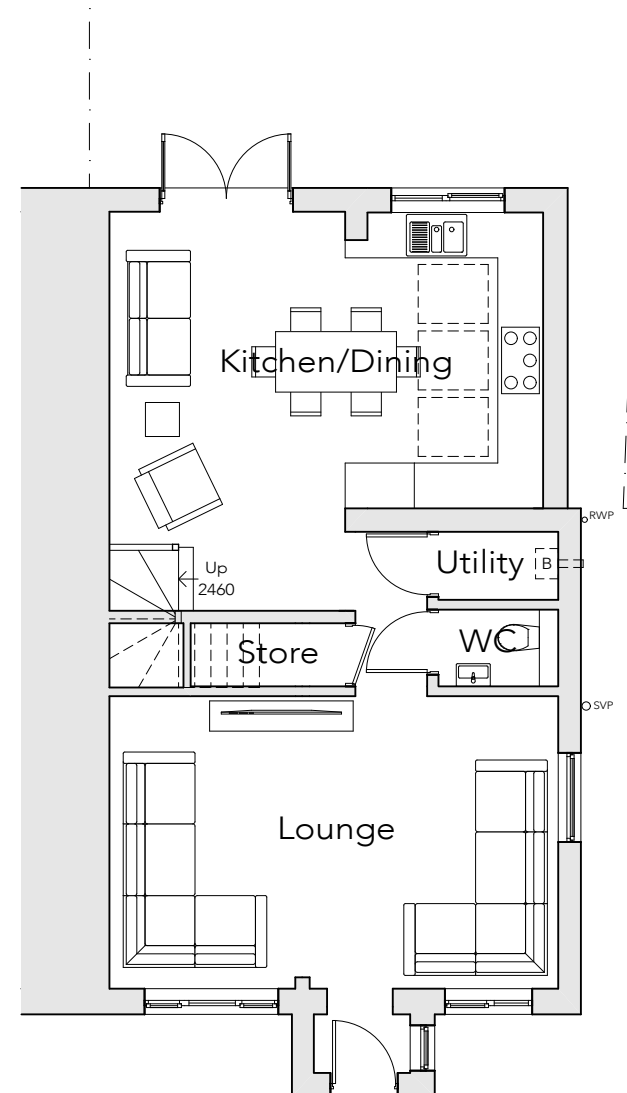

Ground Floor Plan 1:100

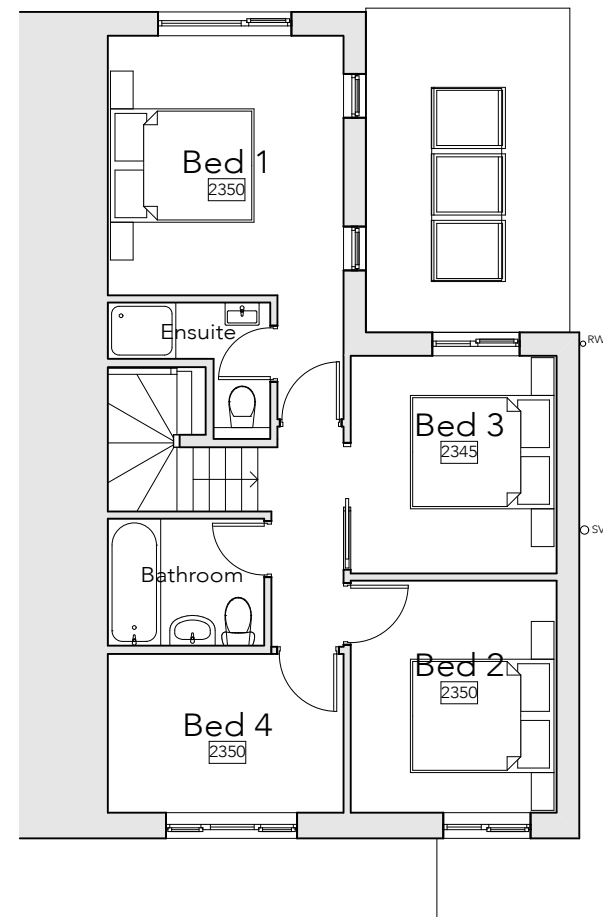

First Floor Plan 1:100



North Elevation 1:100

CLIENT: A Beaumont

PROJECT TITLE: Proposed Extension/Alterations

SITE ADDRESS: 54 Greave Road, Hade Edge,
Holmfirth, HD9 2AQ

DRAWING TITLE: GA as Proposed Option 1

DATE: July 2021 SCALE @ A3: 1:100

DRAWING NUMBER: 1023 - 02 REVISION: C

