


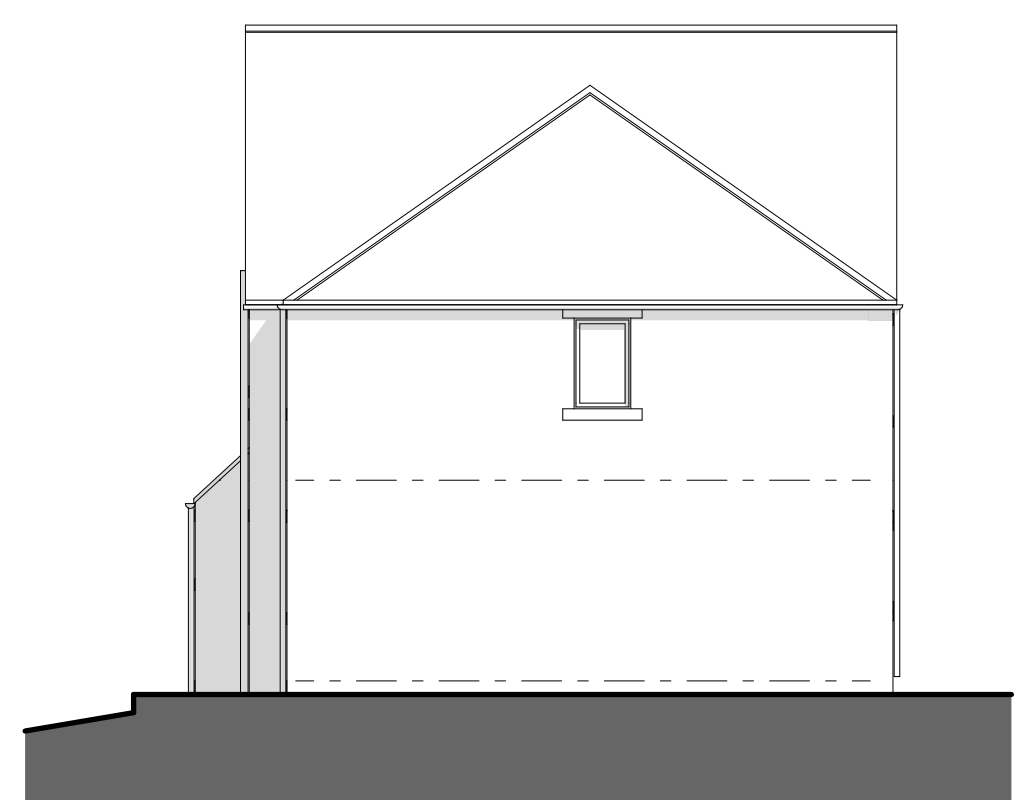


North Elevation 1:100




South Elevation 1:100



West Elevation 1:100

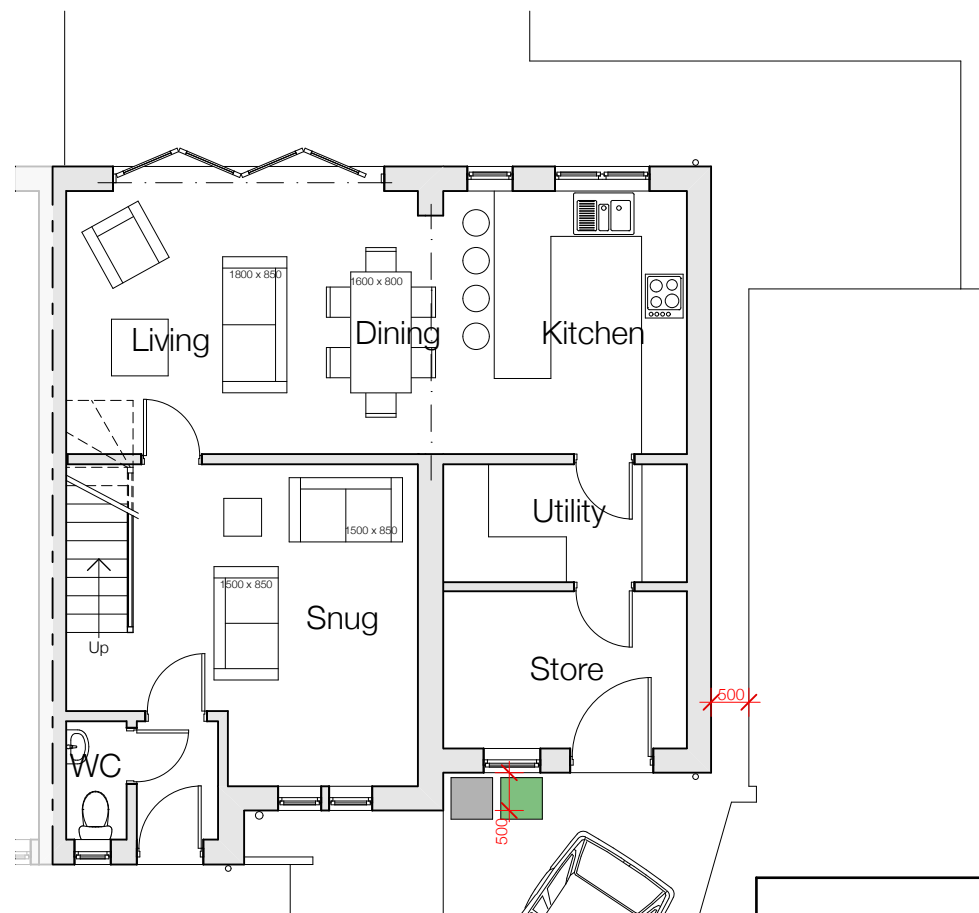

Ground Floor Plan 1:100

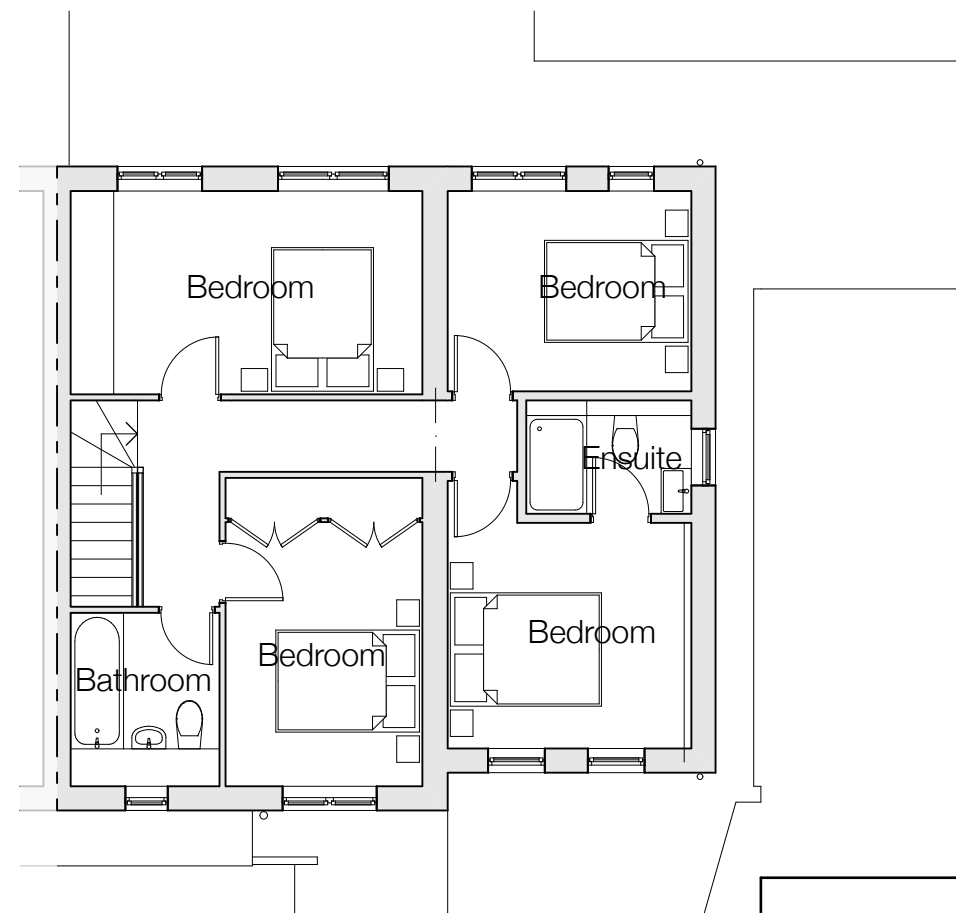

First Floor Plan 1:100



C - Distance of extension set back from front of dwelling updated 28.09.21
B - Extension width reduced, roof profile changed following comments from Kirklees Planning. 23.09.21
A - Bin locations added. 09.09.21

this drawing has been prepared specifically for the purpose of obtaining Planning Permission and Building Regulations. Only figured dimensions are to be used.

project details

Proposed extension and alterations at 34 Bayfield Close, Hade Edge, Holmfirth

drawing title

GA as Proposed

scale

1:100

drawing size

A3

date

July 2021

drawing nr.

1008 - 02C