




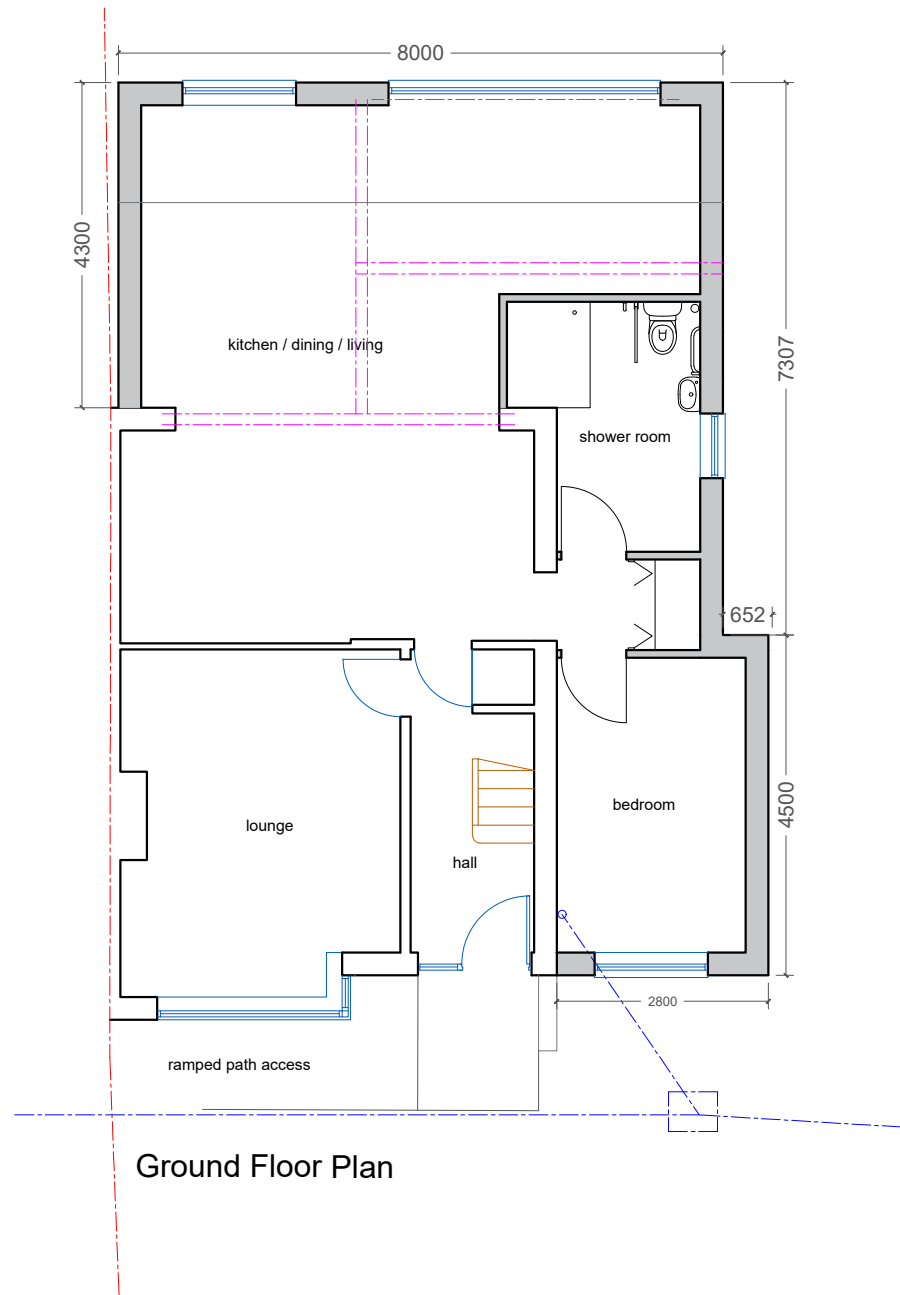

Ground Floor Plan

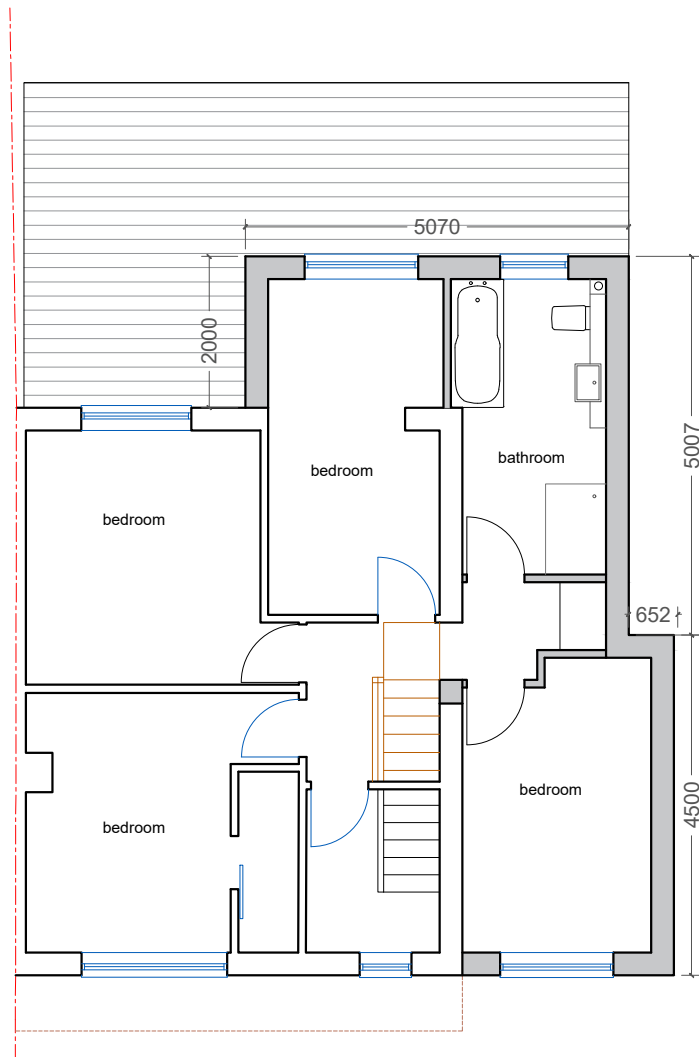

First Floor Plan

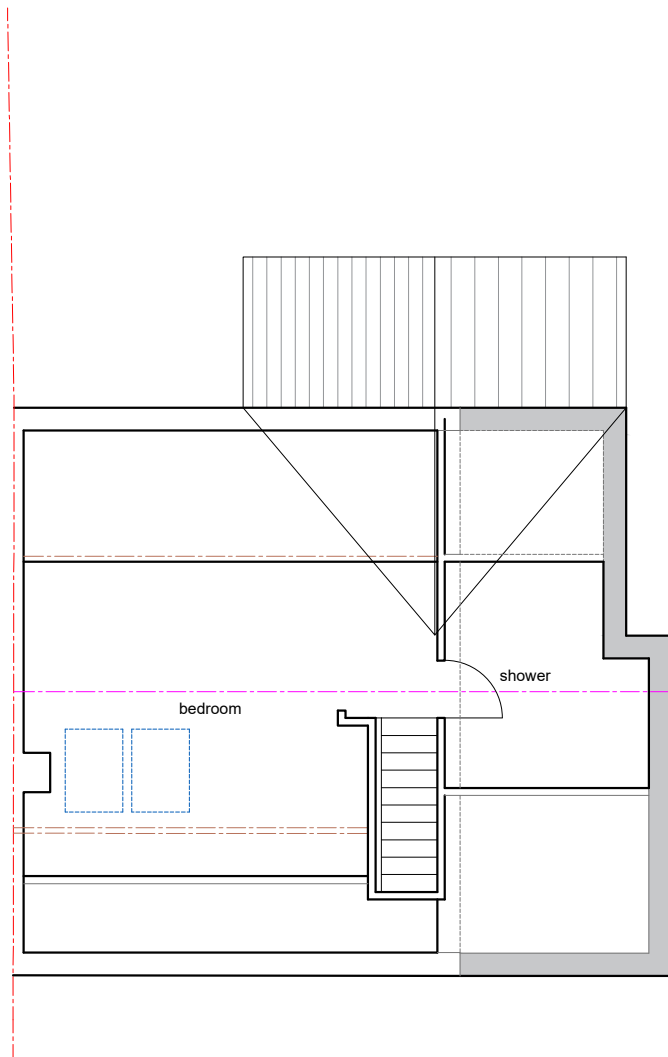

Loft Floor Plan

		Status:
		Planning
		Date:
		July 2021
		Scale:
		1:100
		Drg No:
		DCC06.#
Project: Extensions and Alterations 29 Deer Croft Crescent, Oakes HD3 3SG	Title: Proposed Plans	
	#	