
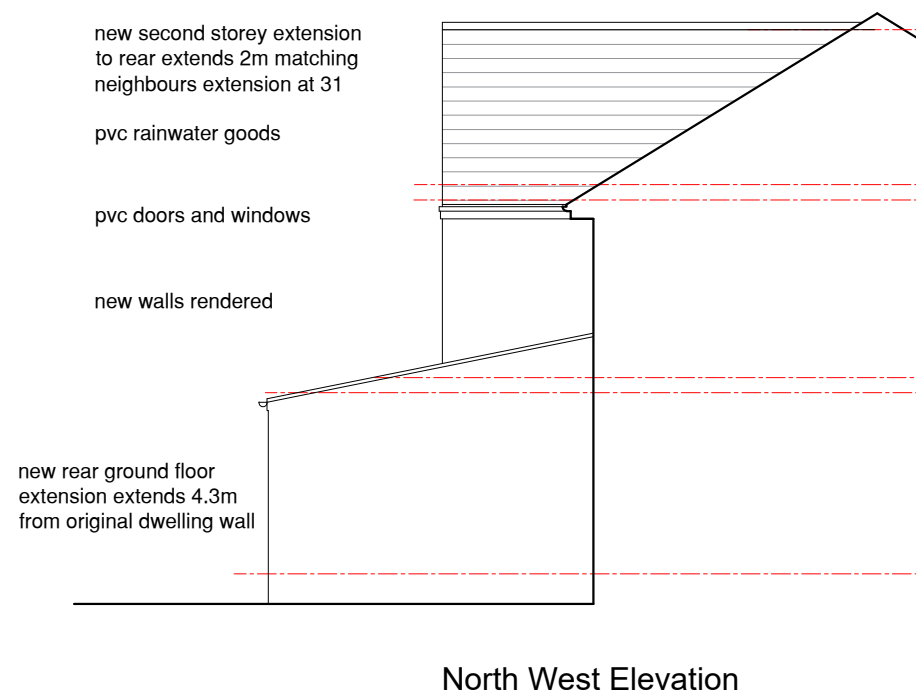


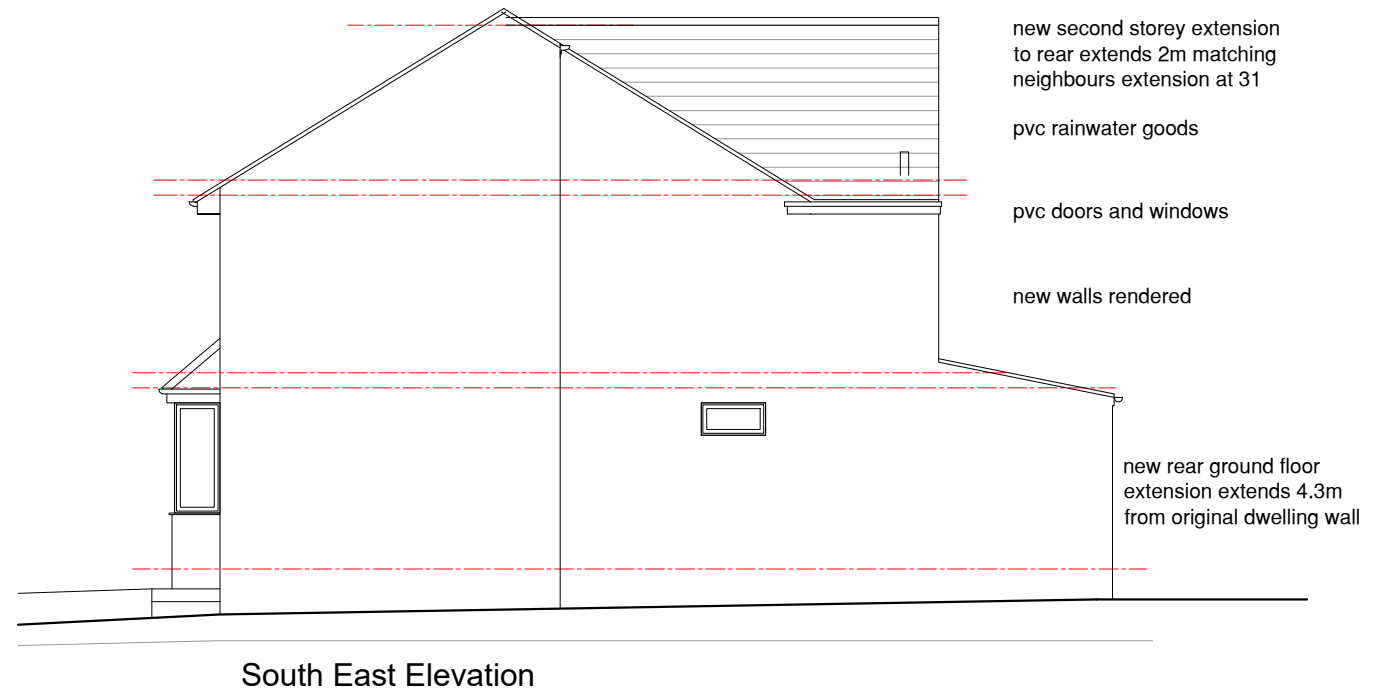

Status:
Planning

Date:
July 2021

Scale:
1:100

Drg No:
DCC07.#

Title: Proposed Elevations
#

Project: Extensions and Alterations
29 Deer Croft Crescent, Oakes HD3 3SG