
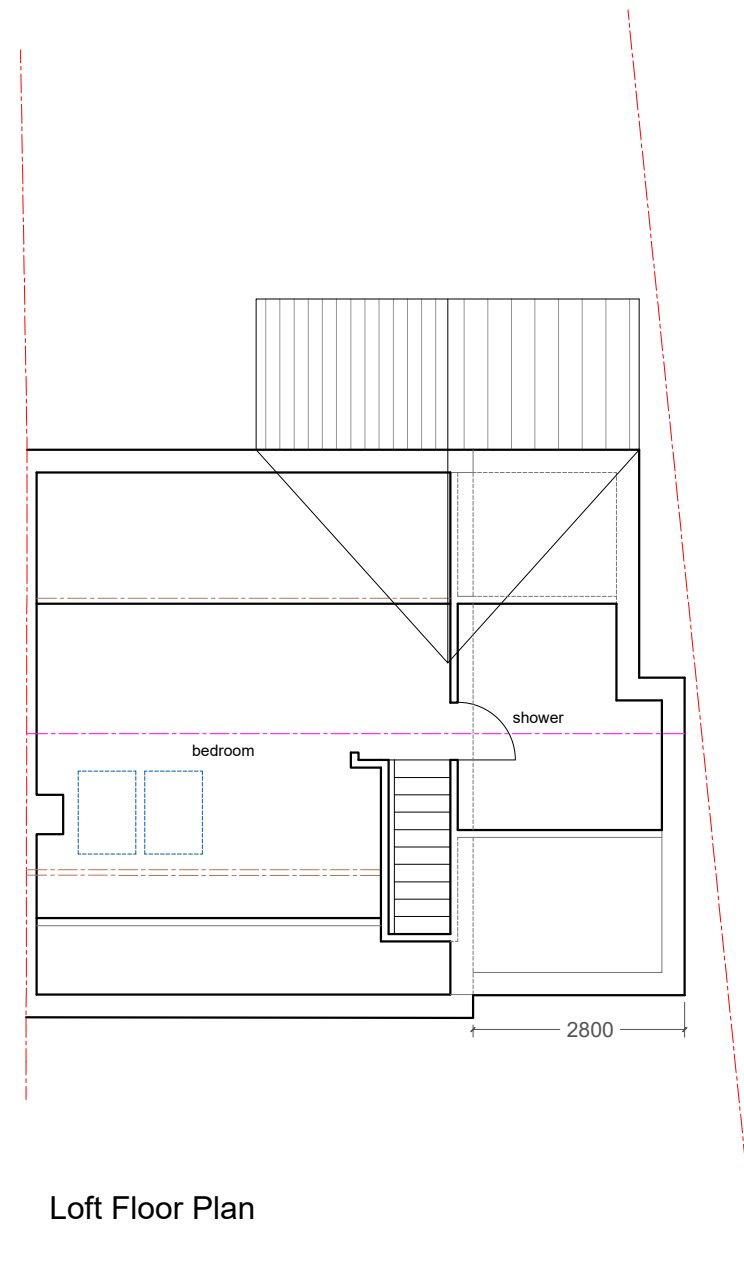
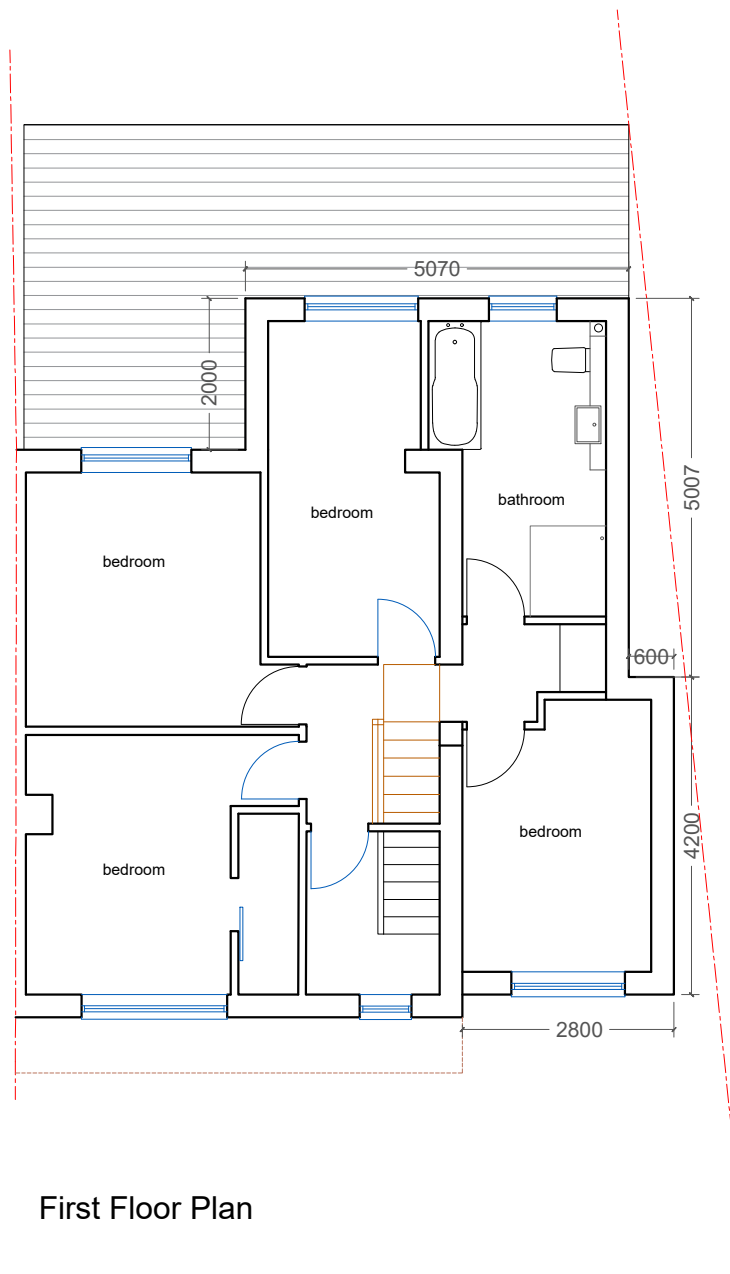


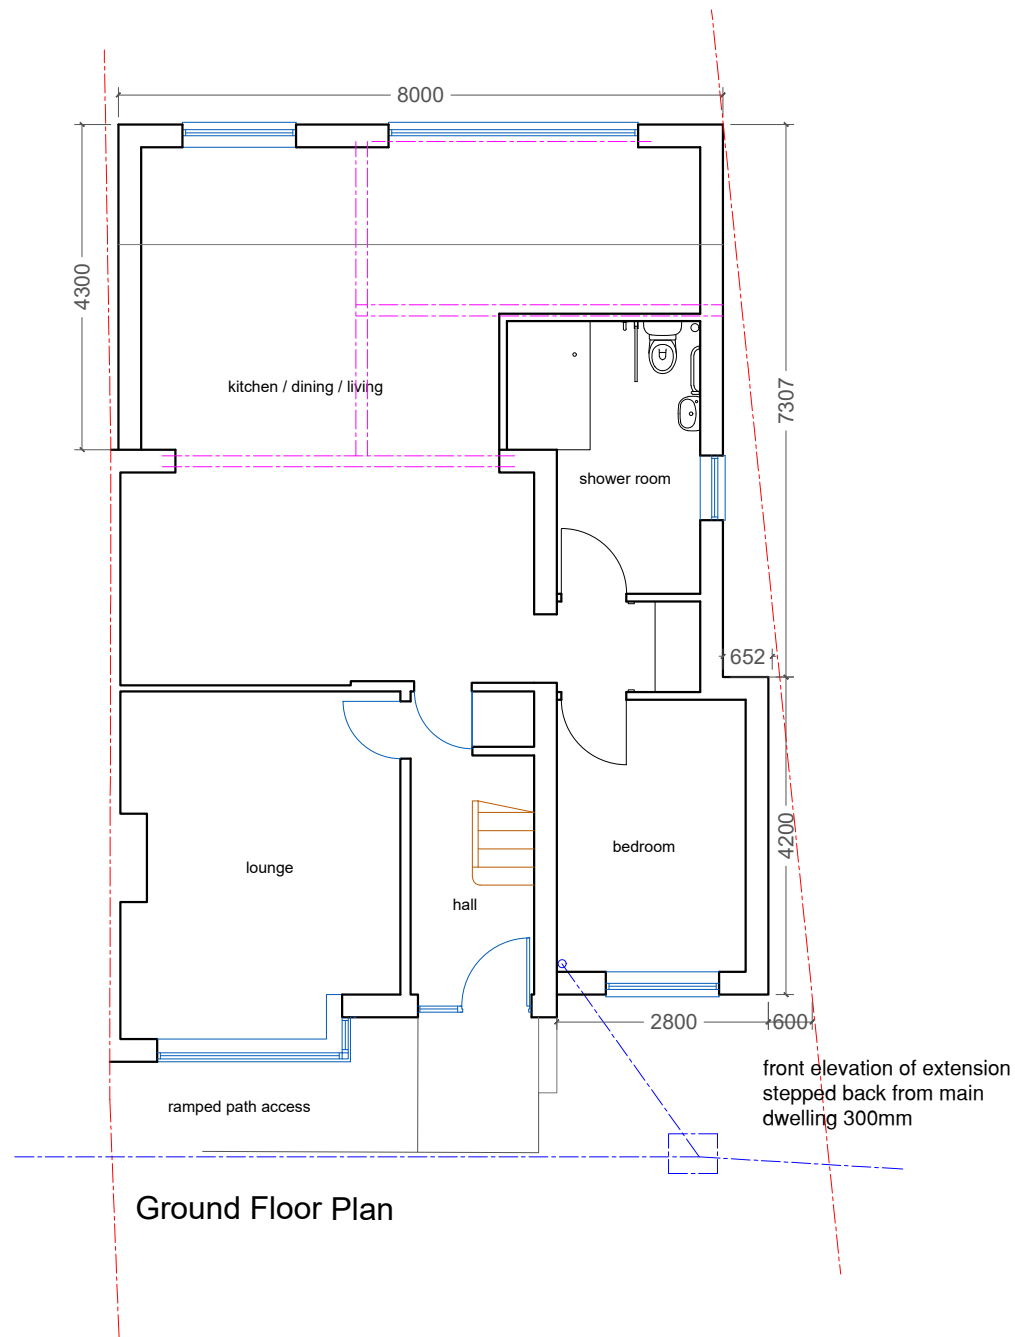

Project: Extensions and Alterations 29 Deer Croft Crescent, Oakes HD3 3SG	Status:	Planning
	Date:	July 2021
	Scale:	1:100
	Drg No:	DCC06.A
Title: Proposed Plans		
#		