






South West Elevation

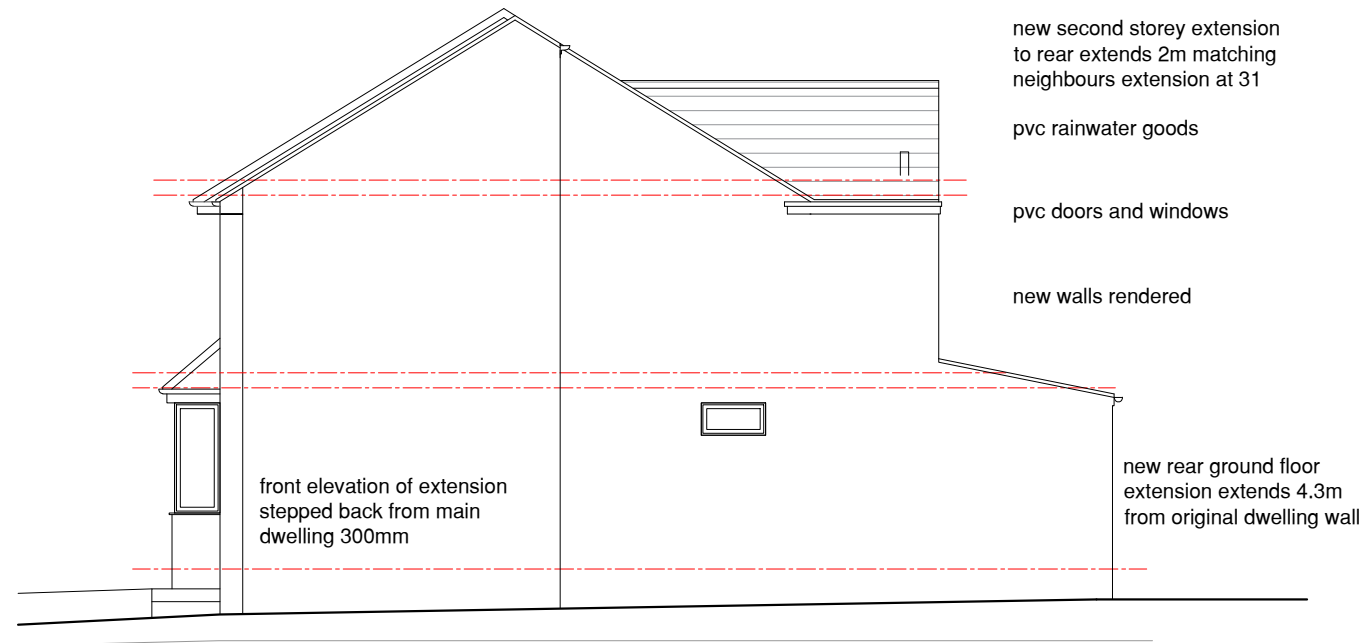

South East Elevation

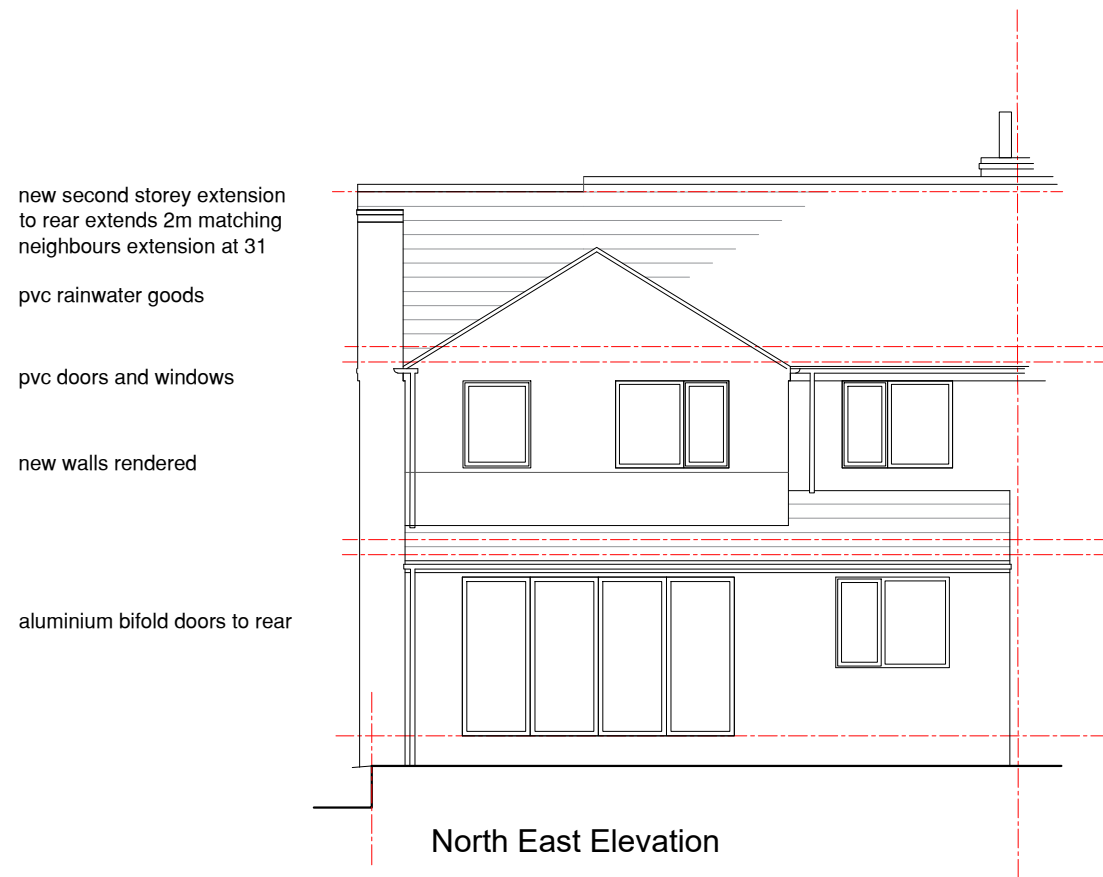

North East Elevation

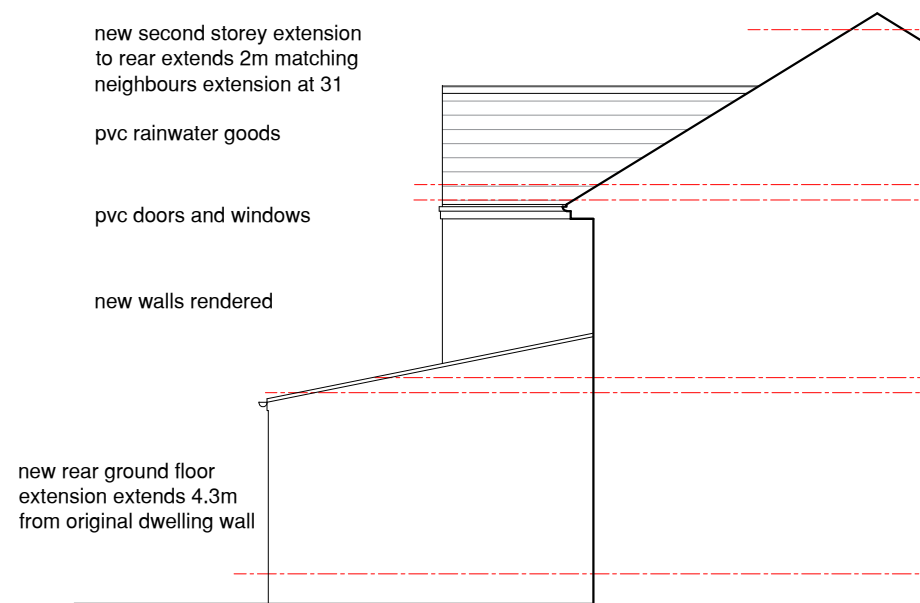

North West Elevation

		Status:	Planning
		Date:	July 2021
		Scale:	1:100
		Drg No:	DCC07.A
		Title: Proposed Elevations #	
Project: Extensions and Alterations			
29 Deer Croft Crescent, Oakes HD3 3SG			