Only figured dimensions should be used.

Scaled dimensions should be checked with the Architect.

This drawing together with the design, is the property and copyright of the Architect and must not be reproduced without written permission

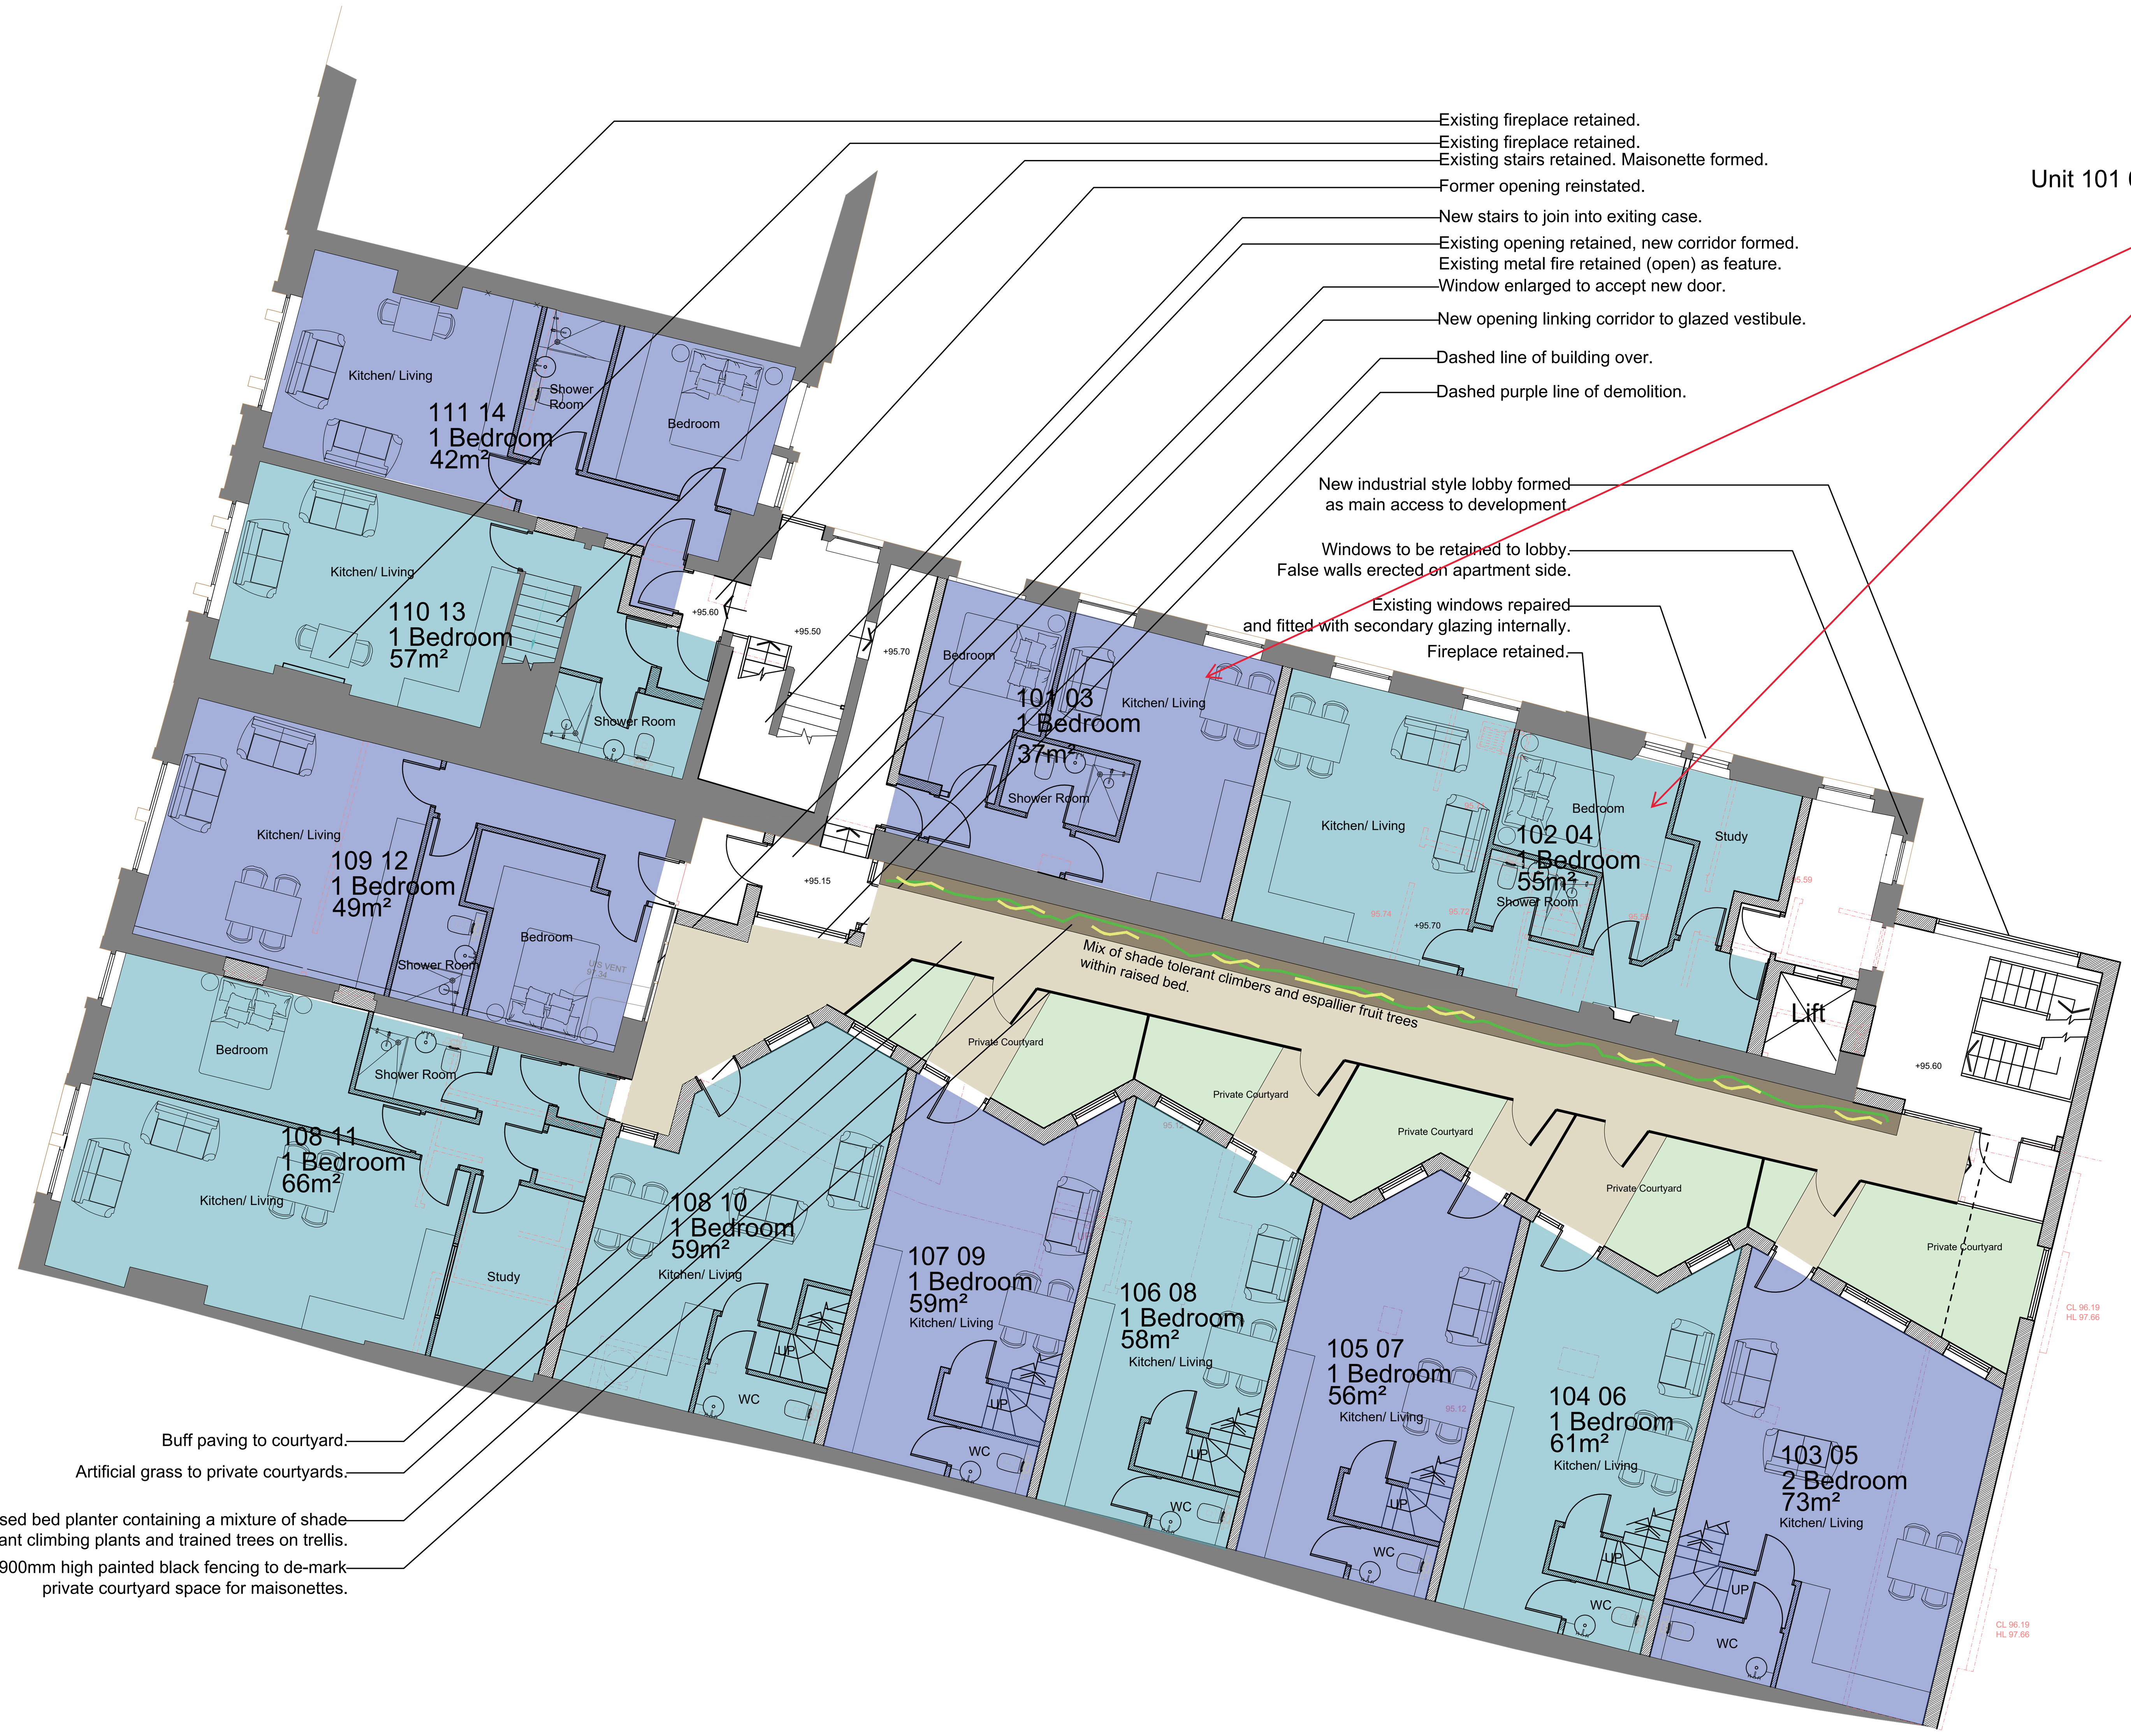

FIRST FLOOR PLAN

rev	description	drwn	auth	date
B	Apartments within new build element converted to maisonettes. Landscape scheme shown to courtyard. Apartments re-numbered.	JF	JC	19.04.2023
A	Stair core set back from Albert Yard. Lift shaft moved into former mill range. 202 reduced to 1 bedroom apartment to facilitate amended access. Apartments re-numbered.	JF	JC	14.04.2022

DO NOT SCALE OFF THIS DRAWING

ACUMEN
DESIGNERS & ARCHITECTS

acumenarchitects.co.uk 01484 546 000
Headrow House, Old Leeds Road, Huddersfield, HD1 1SG

Client
SA ASSOCIATES

Project
61-65 NEW STREET, HUDDERSFIELD

Project No	Drawing No	Rev
2655	(100)12	B

Description
PROPOSED FIRST FLOOR GENERAL ARRANGEMENT PLAN

Scale	Date Drawn	Drawn By	Authorised By
1:100@ A1	JUN'21	JF	JC

File loc: \\aa-nas01\company\Acumen Admin\Office Documents\2655 SA Associates 61-65 New St\DWGS\B - PLOTFILES\2655_ACU_(100)12_PROPOSED FIRST FLOOR PLAN_PLOTFILE

Purpose of Issue
Planning ● Building Regs ○ Tender ○ Construction ○ Comment ○ Info ○