
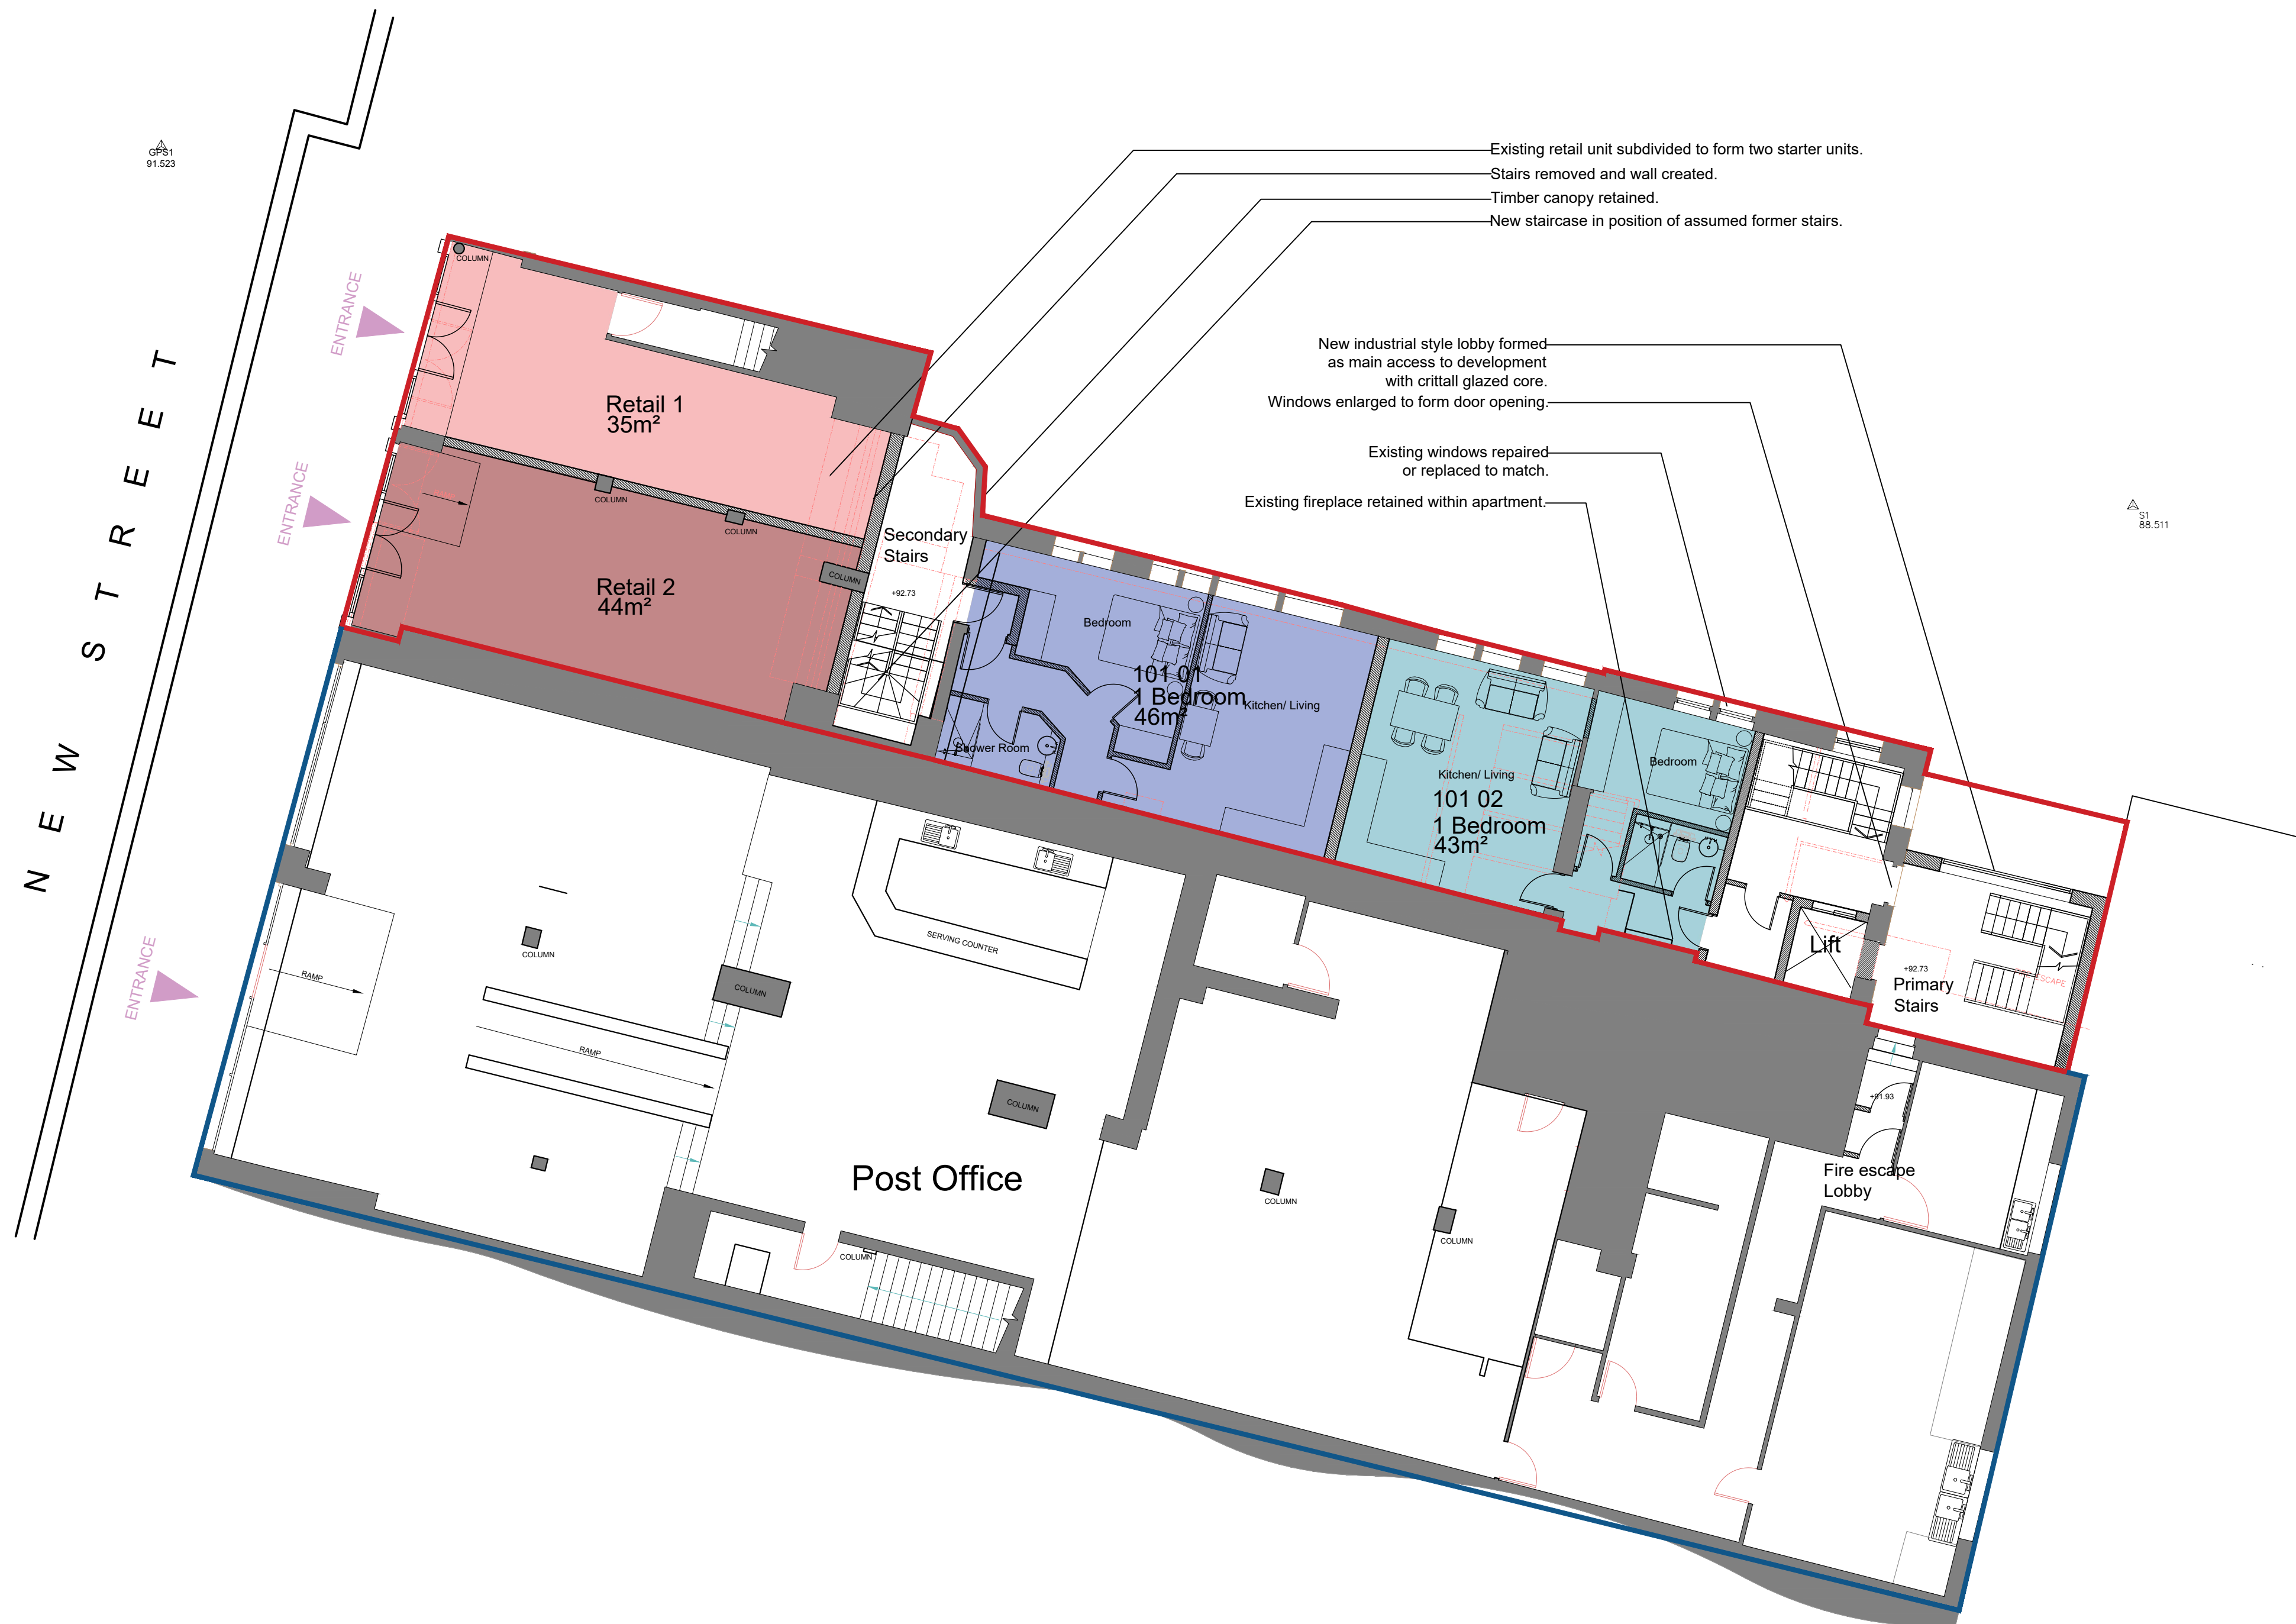


Scaled dimensions should be checked with the Architect.

NORTH

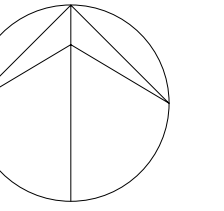

C	Shop fronts to New Street updated to reflect elevations.	JF	JC	01.02.2023
B	Stair core set back from Albert Yard. Lift shaft moved into former mill range. 101 reduced to 1 bedroom apartment to facilitate amended access. Apartments re-numbered.	JF	JC	14.04.2022
A	Red line of application site & blue line of adjacent ownership shown.	JF	JC	26.10.2021

DO NOT SCALE OFF THIS DRAWING

rev	description	dwgn	auth	date
-----	-------------	------	------	------

ACUMEN
DESIGNERS & ARCHITECTS

acumenarchitects.co.uk 01484 546 000
Headrow House, Old Leeds Road, Huddersfield, HD1 1SG

Client
SA ASSOCIATES

Project
61-65 NEW STREET, HUDDERSFIELD

Project No	Drawing No	Rev
2655	(100)11	C

PROPOSED GROUND FLOOR GENERAL ARRANGEMENT PLAN

Scale	Date Drawn	Drawn By	Authorised By
1:100@ A1	JUN'21	JF	JC

Purpose of Issue

Planning ☒ Building Regs ☐ Tender ☐ Construction ☐ Comment ☐ Info ☐