



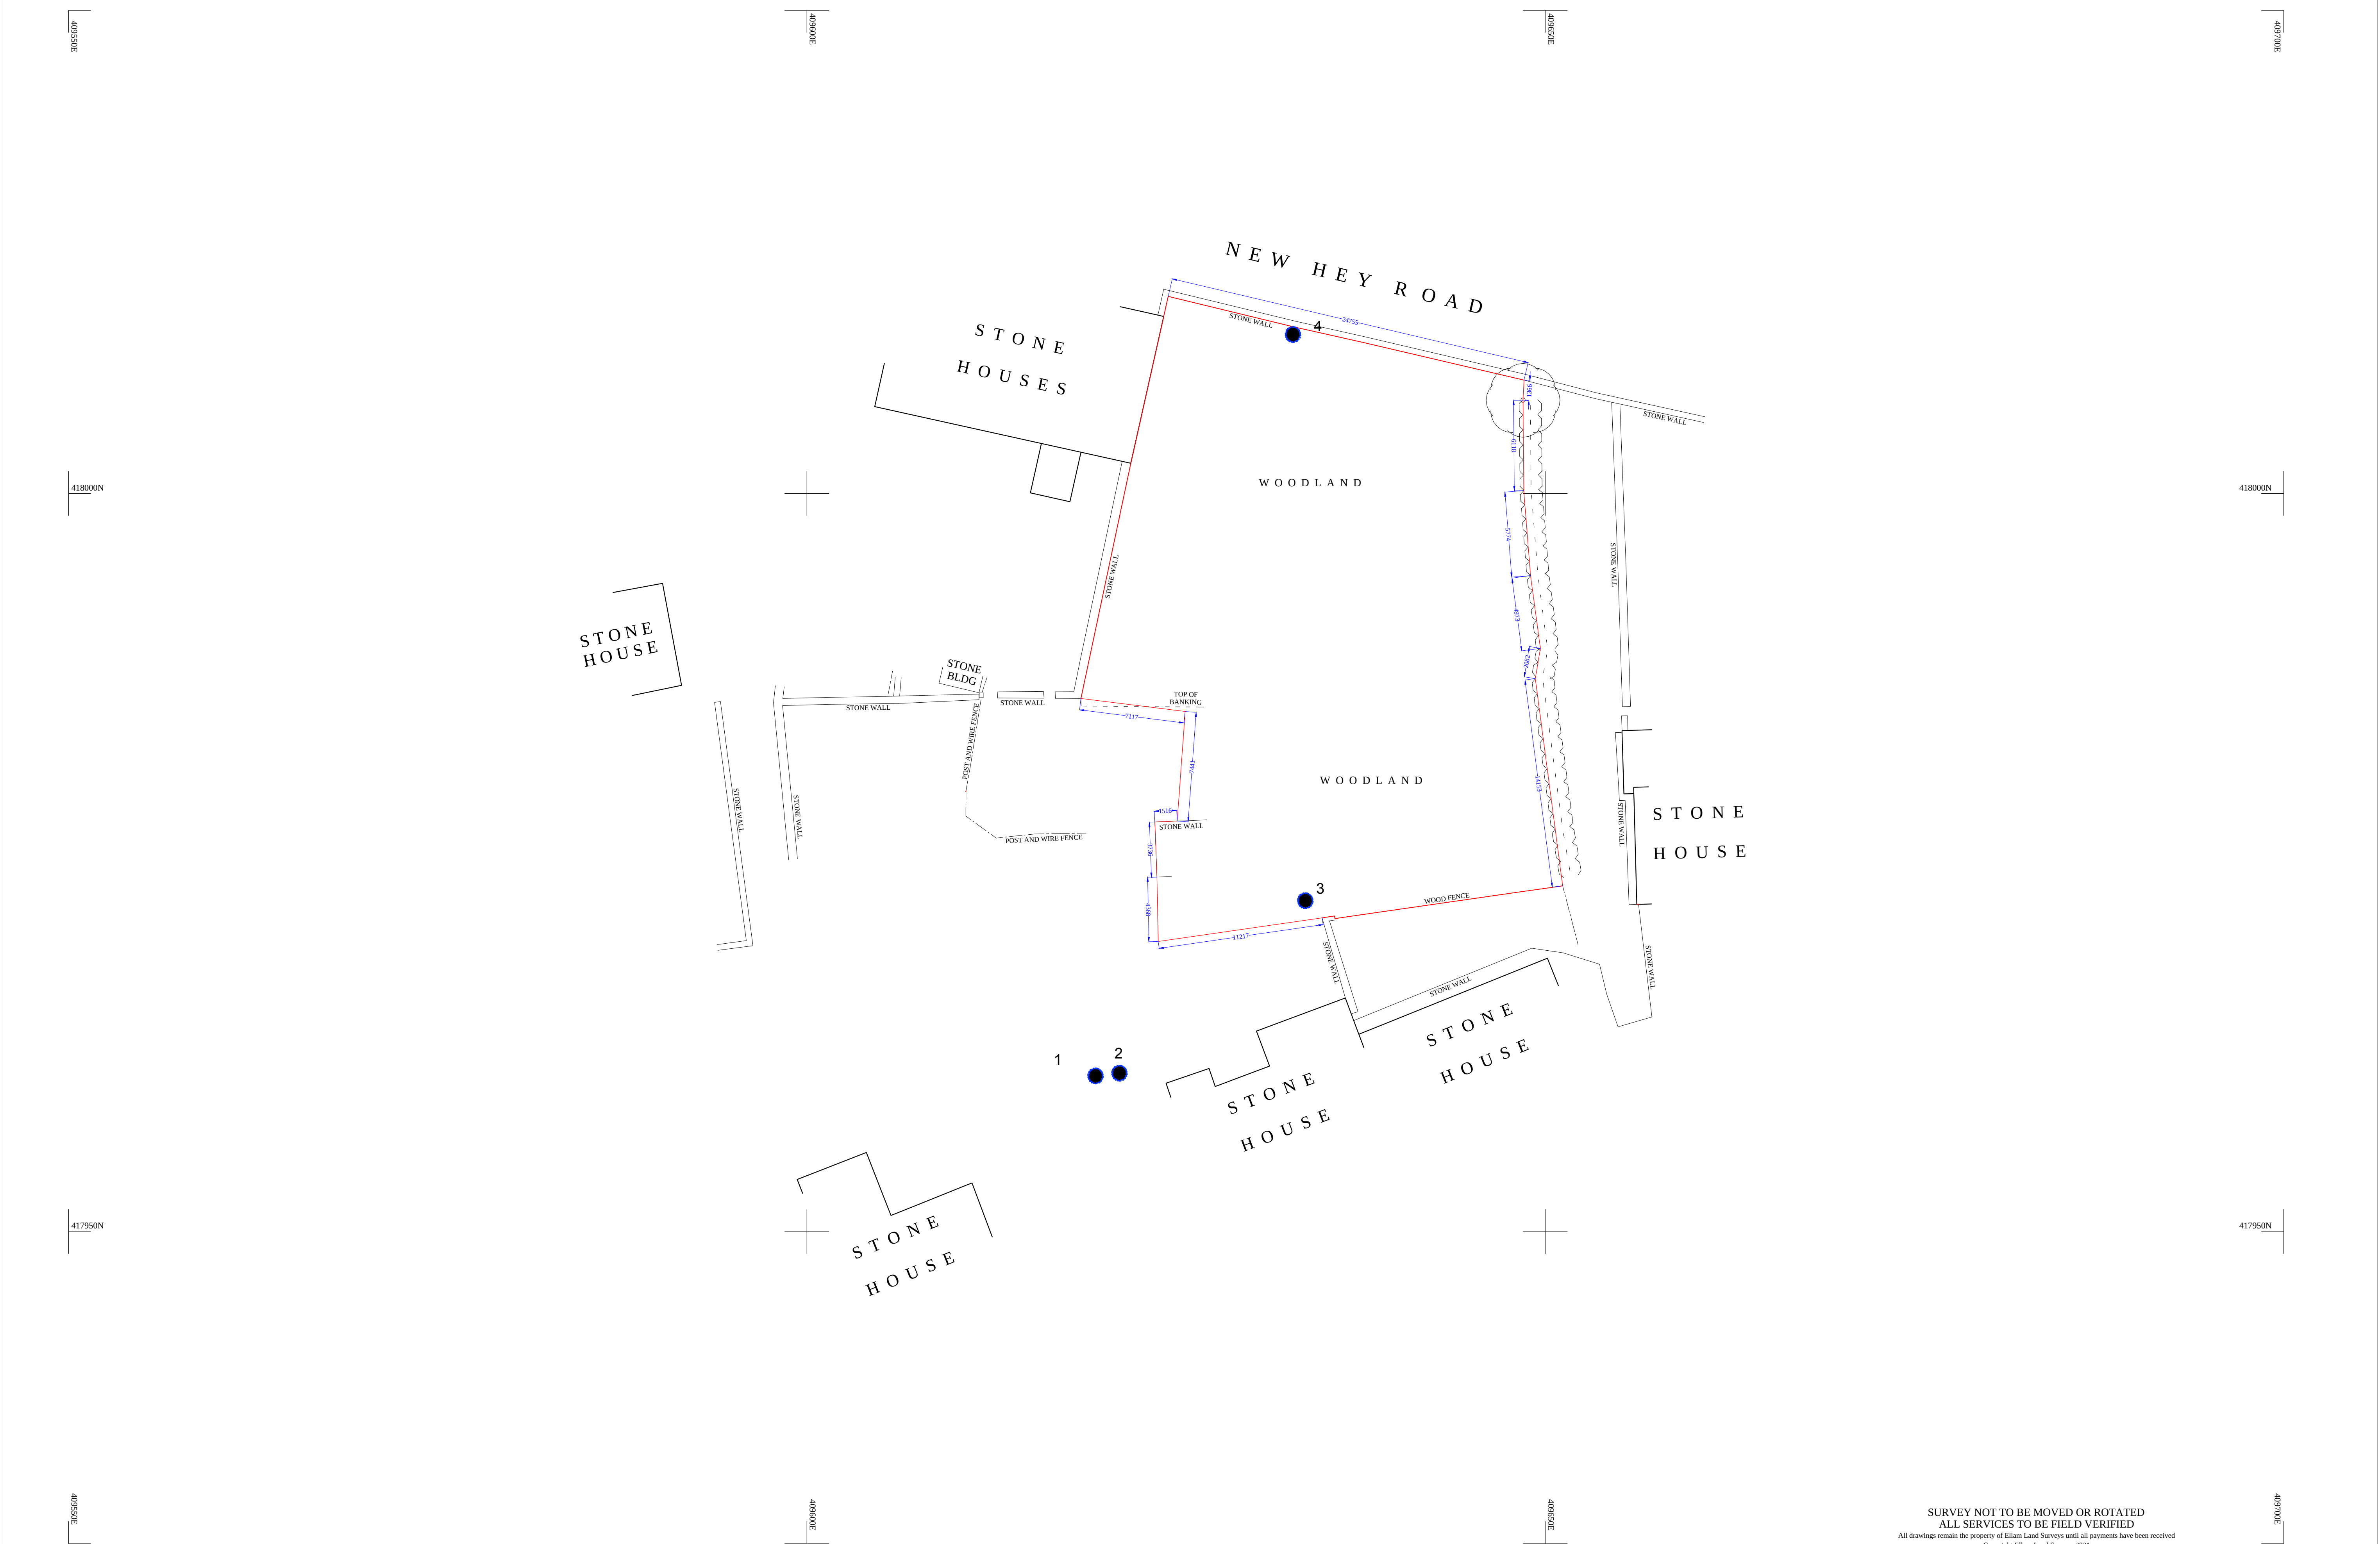

SURVEY NOT TO BE MOVED OR ROTATED
ALL SERVICES TO BE FIELD VERIFIED
All drawings remain the property of Ellam Land Surveys until all payments have been received
Copyright Ellam Land Surveys 2021.
THE COORDINATE SYSTEM USED FOR THE PRIMARY CONTROL IS OSGB36(15)
GRID CENTRE POINT : ST01

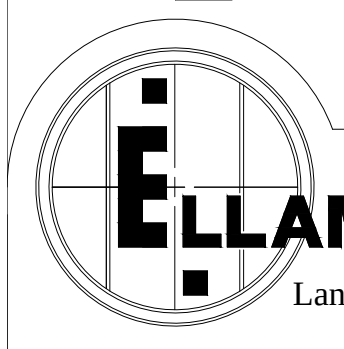

ELLAM LAND SURVEYS
Land, Engineering & Building Surveys

ANCHOR HOUSE, DEWSBURY MILLS
THORNHILL ROAD, DEWSBURY, WF12 9QE
TEL . (01924) 467621 FAX . (01924) 459970
E - MAIL : els@elbane.com
WEB SITE : ellamlandsurveys.com

LOCATION
**NEW HEY ROAD
OUTLANE, HUDDERSFIELD**

CLIENT
SIMON FOULKES

LEGEND			
AV	AIR VALVE	CC	CONCRETE COVER
B	BOLLARD	CM	CABLE MARKER
BH	BOREHOLE	CP	CATCH PIT
BS	BUS STOP	CTV	CABLE TV I.C
BT	BRITISH TELECOM	DP	DOWN PIPE
		ECP	ELEC. CABLE PIT
		EP	ELEC. POLE/PYLON
		ER	EARTH ROD
		FH	FIRE HYDRANT
		FWS	FOUL WATER SEWER
		G	GULLY
		GV	GAS VALVE
		HV	HIGH VOLTAGE
		IC	INSPECTION COVER
		JB	JUNCTION BOX
		KW	KERB WEIR
		LB	LITTER BIN
		LH	LAMP HOLE
		LP	LAMP POST
		MC	METAL COVER
		MH	MANHOLE
		MV	MEDIUM VOLTAGE
		P	POST / POLE
		RE	RODDING EYE
		RS	ROAD SIGN
		S	STAY
		SC	STOP COCK
		ST	STOP TAP
		SV	STOP VALVE
		SWS	SURFACE WATER SEWER
		TL	TRAFFIC LIGHTS
		TP	TELEGRAPH POLE
		TH	THRESHOLD
		VP	VENT PIPE
		WM	WATER METER
		WO	WASH OUT

SHEET	1 OF 1	LEVEL DATUM	N/A
SCALE	1 : 200	GRID DATUM	GPS
DRAWN	STEVE ELLAM	DATUM USED	N/A
CHECKED BY	NS		
DATE	MAY 2021	DRAWING NO.	8265/1_1

