




ELEVATIONAL VARIATIONS:
(Scale 1:100)



- ROOF**
- Redland Slate Grey Mini Stonewold
- WALLING**
- Marshalls Cromwell Pitched Faced Weathered artificial stone

(67 plot)

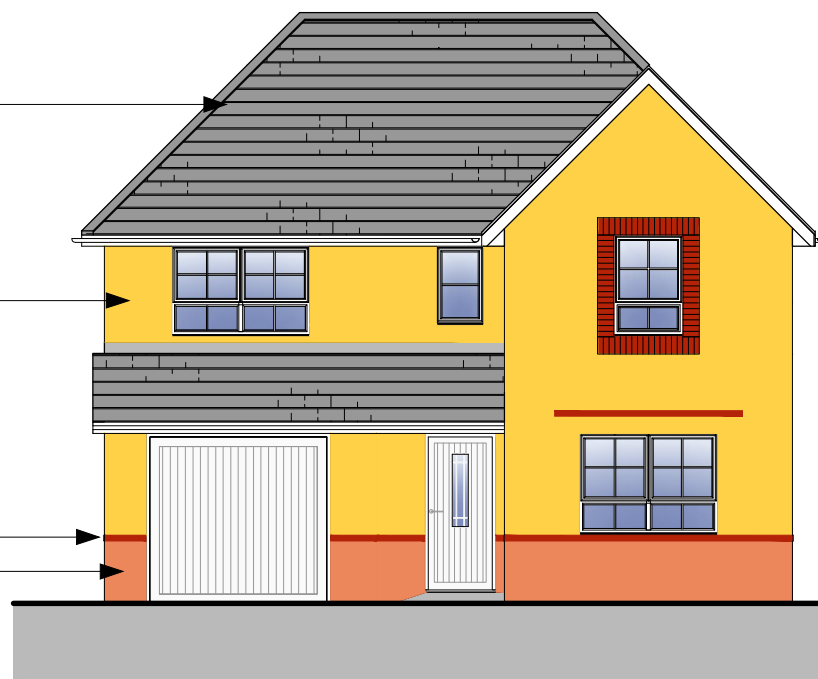

- Redland Slate Grey Mini Stonewold
- Forterra Village Harvest Multi
- Forterra Teviot Red
- Forterra Village Oatmeal Buff

- ROOF**
- Redland Slate Grey Mini Stonewold
- WALLING**
- Main Brick: Forterra Village Harvest Multi
 - Second Brick: Forterra Village Oatmeal Buff
 - Detail Brick: Forterra Teviot Red

(44 plot)



- Russell Pennine Terracotta
- Forterra Village Harvest Multi
- Forterra Teviot Red
- Forterra Village Oatmeal Buff

- ROOF**
- Russell Pennine Terracotta
- WALLING**
- Main Brick: Forterra Village Harvest Multi
 - Second Brick: Forterra Village Oatmeal Buff
 - Detail Brick: Forterra Teviot Red

(37 plot)



- Redland Slate Grey Mini Stonewold
- Forterra Village Oatmeal Buff
- Forterra Blue Smooth
- Forterra Teviot Red

- ROOF**
- Redland Slate Grey Mini Stonewold
- WALLING**
- Main Brick: Forterra Village Oatmeal Buff
 - Second Brick: Forterra Teviot Red
 - Detail Brick: Forterra Blue Smooth

(46 plot)



- Russell Pennine Terracotta
- Forterra Village Oatmeal Buff
- Forterra Blue Smooth
- Forterra Teviot Red

- ROOF**
- Russell Pennine Terracotta
- WALLING**
- Main Brick: Forterra Village Oatmeal Buff
 - Second Brick: Forterra Teviot Red
 - Detail Brick: Forterra Blue Smooth

(66 plot)

LEGEND

EXTERNAL BRICK

- 67 No.** Marshalls Cromwell Pitched Faced Weathered artificial stone
- 81 No.** Main Brick: Forterra Village Harvest Multi
Second Brick: Forterra Village Oatmeal Buff
Detail Brick: Forterra Teviot Red
- 112 No.** Main Brick: Forterra Village Oatmeal Buff
Second Brick: Forterra Teviot Red
Detail Brick: Forterra Blue Smooth

Boundary walls

For clarity retaining walls shown dashed

ROOFTILE

- 157 No.** Redland Slate Grey Mini Stonewold
- 103 No.** Russell Pennine Terracotta

NOTE:

Main Brick - Above first string course
Second Brick - Below first string course and 10mm door surround
Detail Brick - String courses

B	11.03.22	Drawing amended to match Technical Layout revision G. Stone and grey tile material amended.
A	28.11.21	Drawing amended to match Technical Layout revision F.
M	04.03.21	First issue.

REVISION

MATERIALS LAYOUT

PROJECT:
RESIDENTIAL DEVELOPMENT

PROJECT ADDRESS:
OWL LANE, CHIDSWELL,
DEWSBURY

DRAWN	SCALE	DATE
MB	1:500 @ A0	MAR. 2021

REVISED BY	DATE	REVISION
H6590	ML 01	B

Chris Gothard
Architectural Ltd.

queens tower lodge
77-79 east bank road
sheffield S2 3PX
T: 0114 2750263
M: 07443 596098
E: info.cga@btconnect.com
Company No. 9118/38



Raynham House, 2 Capital Close, Morley, Leeds, LS27 0WH
Tel: 0113 307 6850 Fax: 0113 307 8004

© COPYRIGHT EXISTS ON THE DESIGNS AND INFORMATION SHOWN ON THIS DRAWING. A DO NOT SCALE FROM DRAWING. ALL DIMENSIONS TO BE VERIFIED ON SITE PRIOR TO COMMENCING ANY WORK.