



SECTIONS_P03.DWG, printed on 09 January 2023 12:59:11, by Wu, Michael

DO NOT SCALE

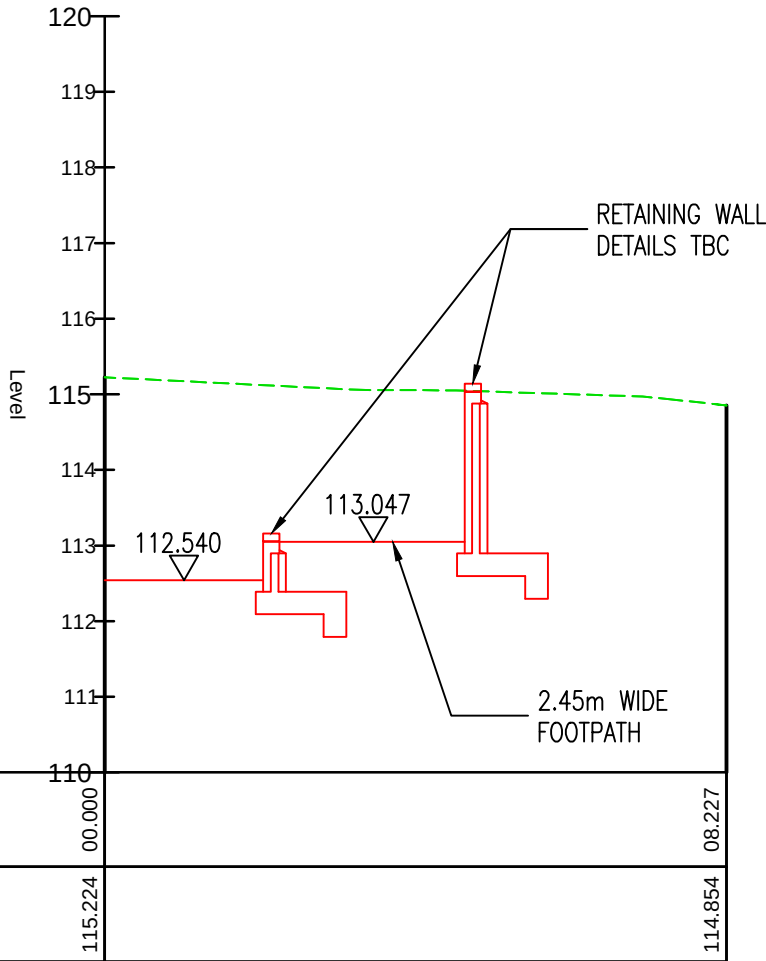


**PROPOSED PROW
SECTION A-A**
SCALE: H 1:100,V 1:100

REFER TO DRAWING NUMBER H8040-0009_DETAILS -
ENGINEERING_AFU_-_S38 PROW LEVELS PLANS_SHEET_4
OF 4 FOR LOCATION OF THESE SECTION LINES

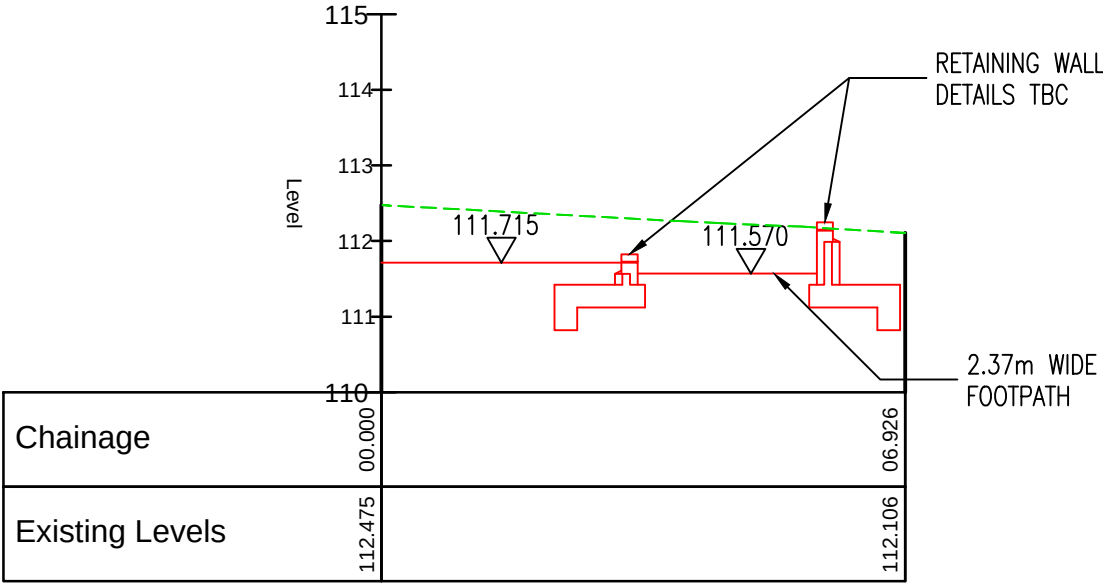

**PROPOSED PROW
SECTION B-B**
SCALE: H 1:100,V 1:100

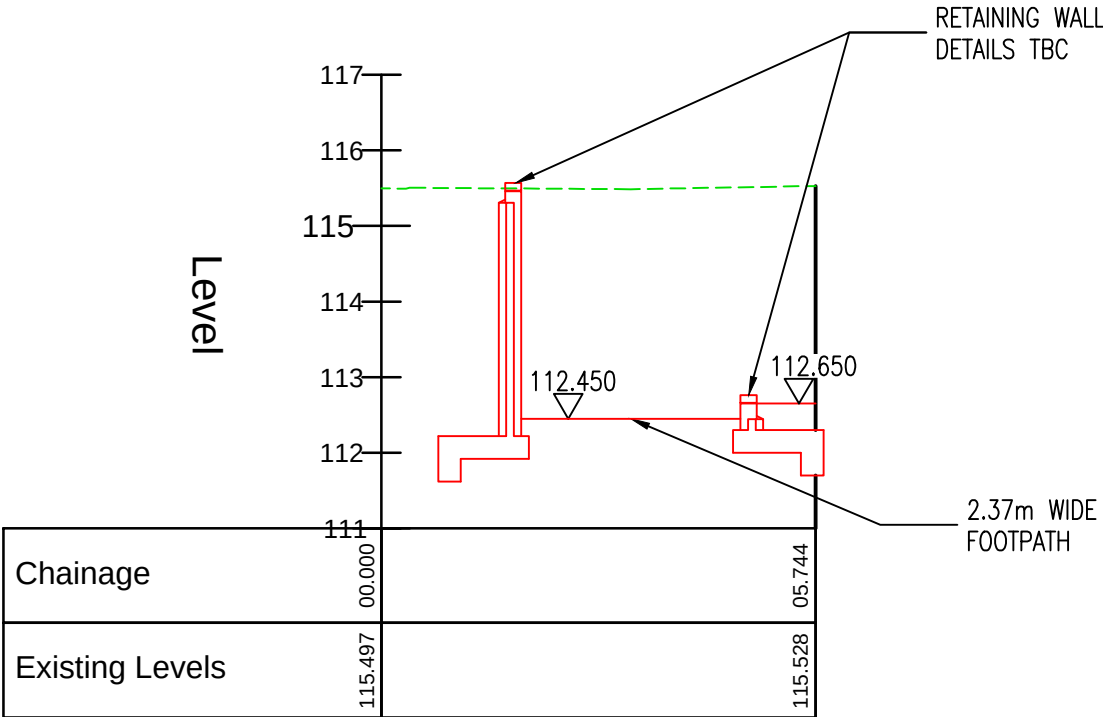

**PROPOSED PROW
SECTION C-C**
SCALE: H 1:100,V 1:100

UNTIL TECHNICAL APPROVAL HAS BEEN OBTAINED FROM THE
RELEVANT LOCAL AUTHORITIES OR STATUTORY BODIES, IT SHOULD
BE UNDERSTOOD THAT ALL DRAWINGS ARE ISSUED AS
PRELIMINARY AND NOT FOR CONSTRUCTION. SHOULD THE
CONTRACTOR AND / OR EMPLOYER COMMENCE WORK PRIOR TO
APPROVAL BEING GIVEN, IT IS ENTIRELY AT THEIR OWN RISK

P03	09/01/2023	MW	DRAWING REFERENCE NOTE ADDED	NS	DB
P02	05/01/2023	MW	SECTION C-C ADDED	NS	DB
P01	02/12/2022	MW	FIRST ISSUE	NS	DB
REV	DATE	BY	DESCRIPTION	CHK	APP

DRAWING STATUS:

S2 - FOR INFORMATION



3 Wellington Place, Leeds, LS1 4AP, UK
T+ 44 (0) 113 395 6200, F+ 44 (0) 113 395 6201
wsp.com

CLIENT:

BDW HOMES WEST YORKSHIRE

ARCHITECT:

JRP ARCHITECTURE

PROJECT:

WHITECHAPEL ROAD, CLEACKHEATON

TITLE:

RETAINING WALL SECTIONS

SCALE @ A3:	CHECKED:	APPROVED:
1:100	NS	DB
PROJECT No:	DESIGNED:	DRAWN:
70055404	MW	MW
DRAWING No:	DATE:	REV:
H8040-0744_DETAILS - ENGINEERING_AFU_-_S38 PH3 RETAINING WALL SECTIONS_	December 23	P03

© WSP UK Ltd