





Programme No: 00001	
Revision: 10	Date 12/10/2021
Rev Comment: Monthly regular update	

Programme Status: For inclusion in Planning - Discharge of Conditions	
Prepared For (Owner): MH	
Drawn By (Planner): North East	
Region: North East	Progress Date: 12/10/2021

Enabling Works and Main Works

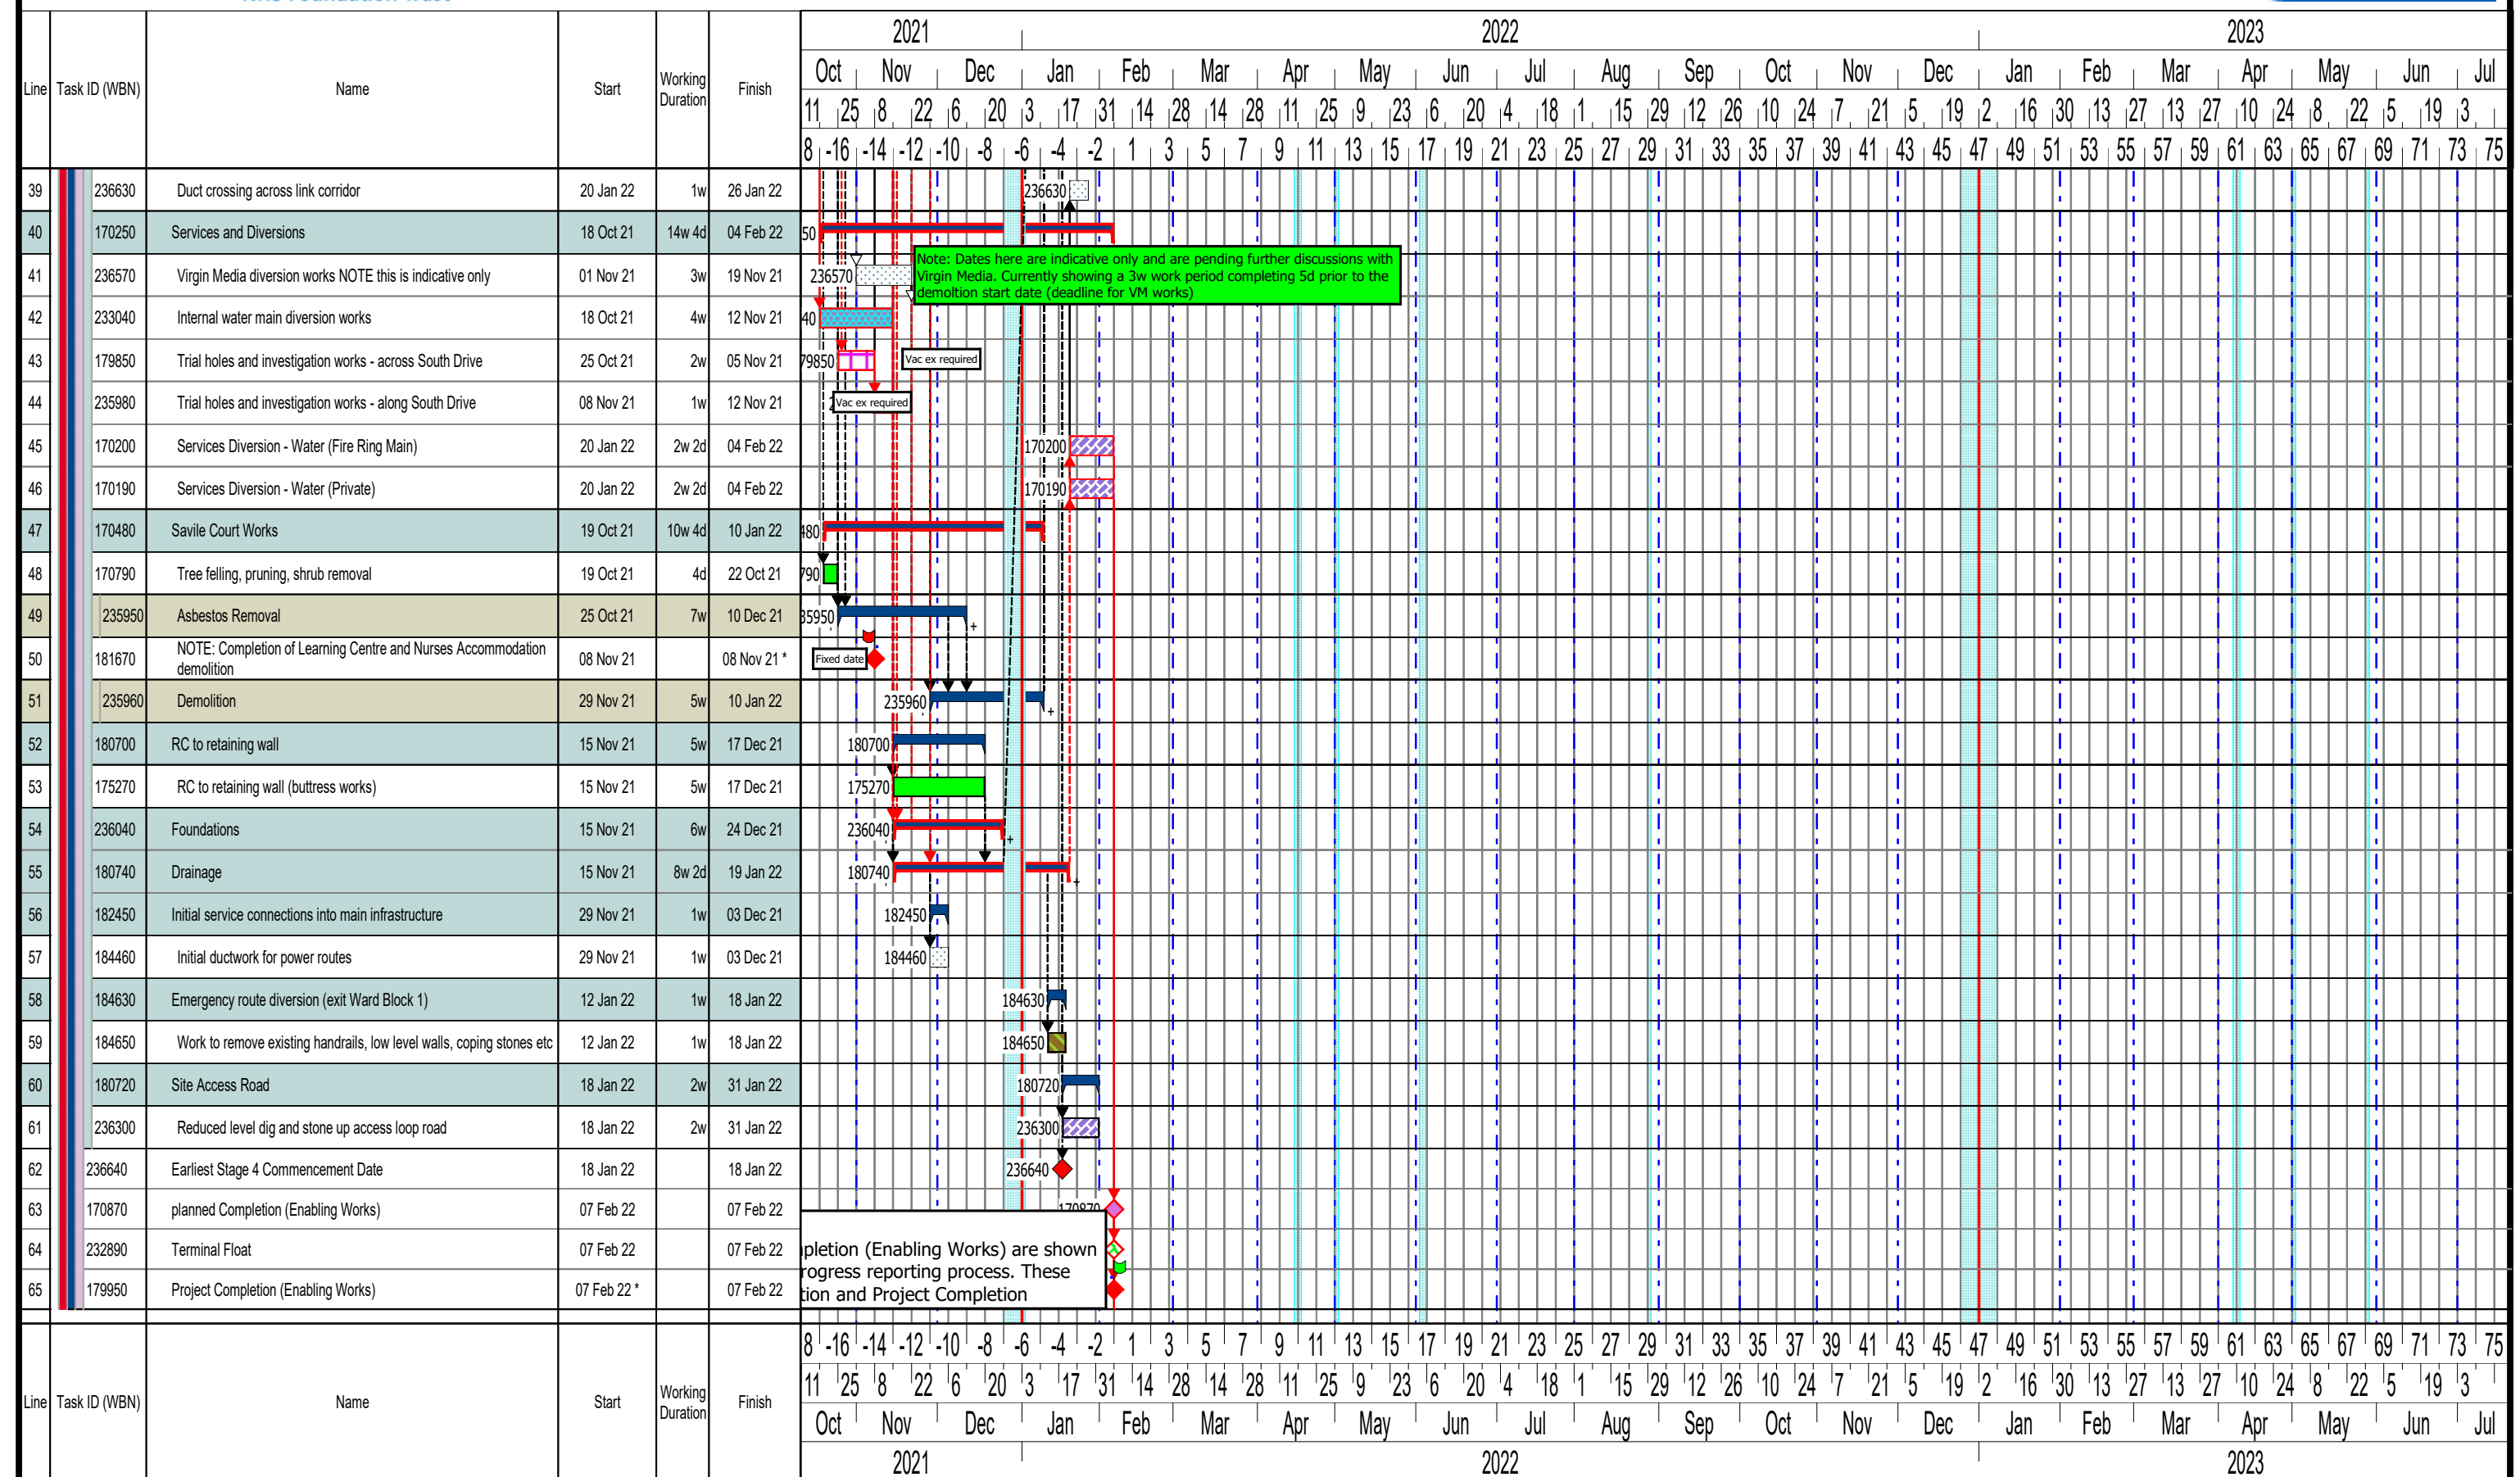

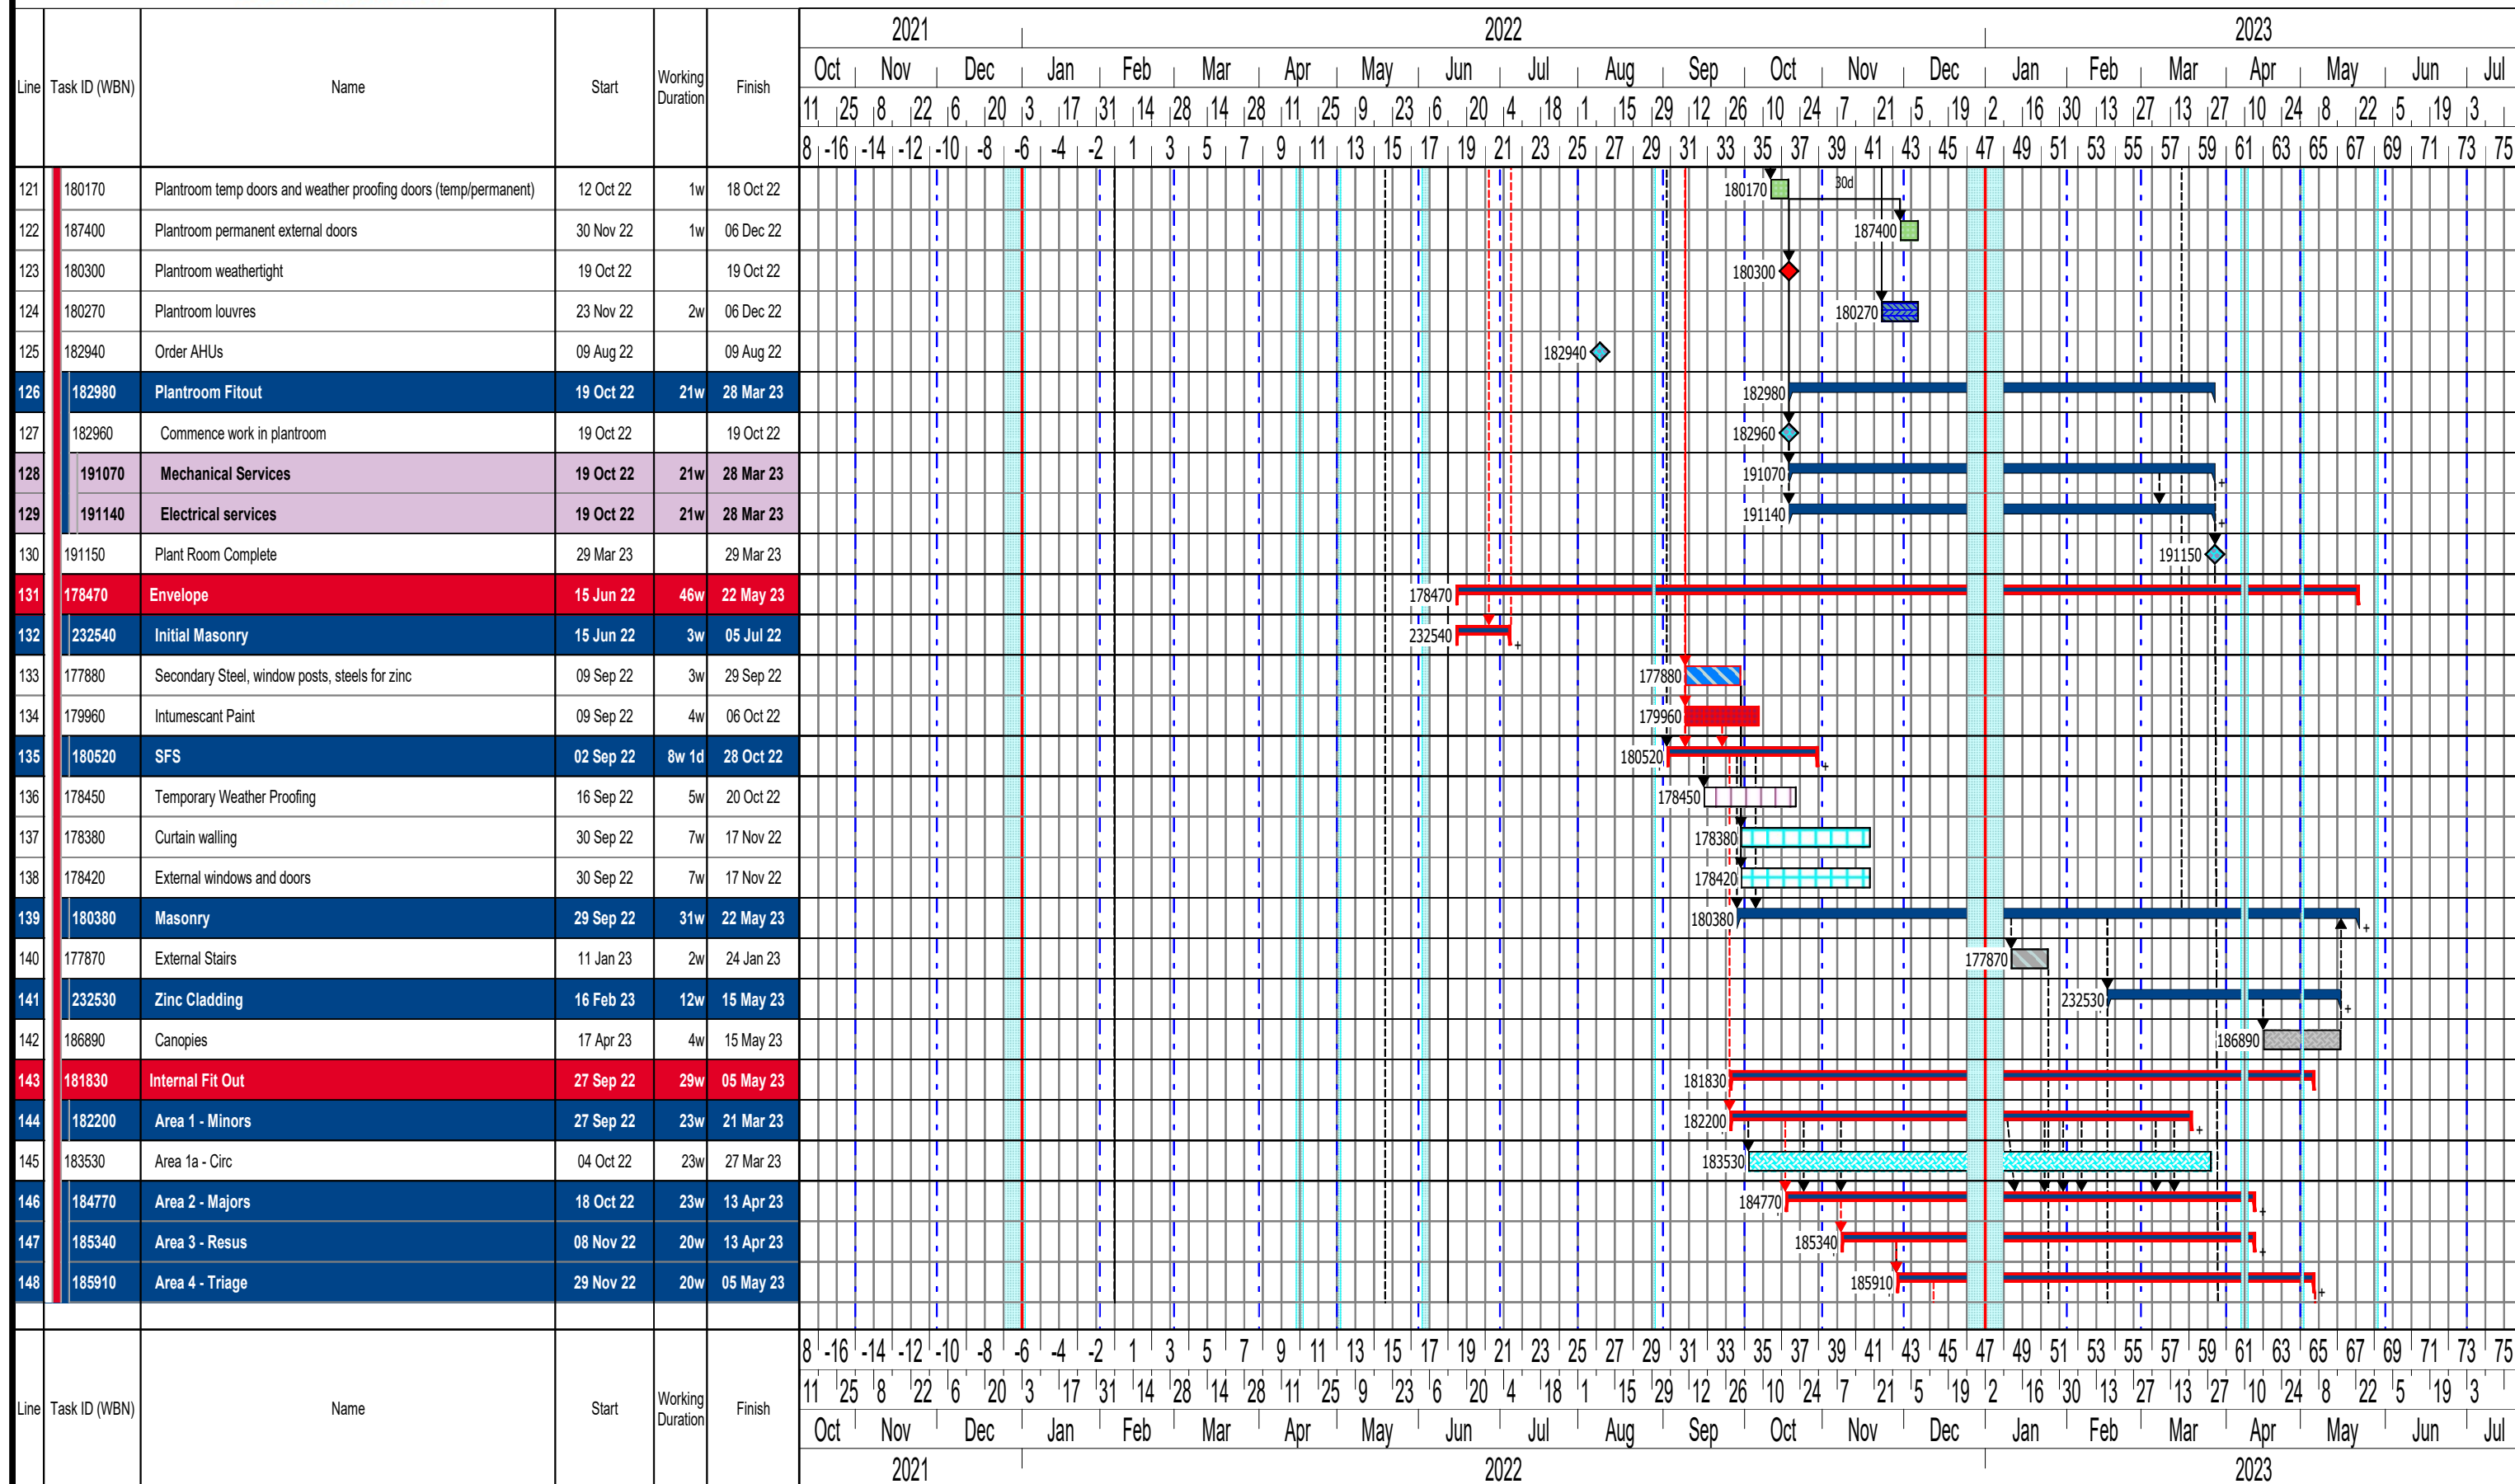


Programme No: 00001	
Revision: 10	Date 12/10/2021
Rev Comment: Monthly regular update	

Programme Status: For inclusion in Planning - Discharge of Conditions	
Prepared For (Owner): MH	
Drawn By (Planner): North East	
Region: North East	Progress Date: 12/10/2021

Enabling Works and Main Works


'Note that the Duration Column Shows Working Weeks and Does Not Include Holidays'

Filename C:\Users\doolec1\OneDrive - Vinci Construction UK\Documents\Powerproject\Projects\Huddersfield Royal Infirmary - ED (IHP stage 3).pp

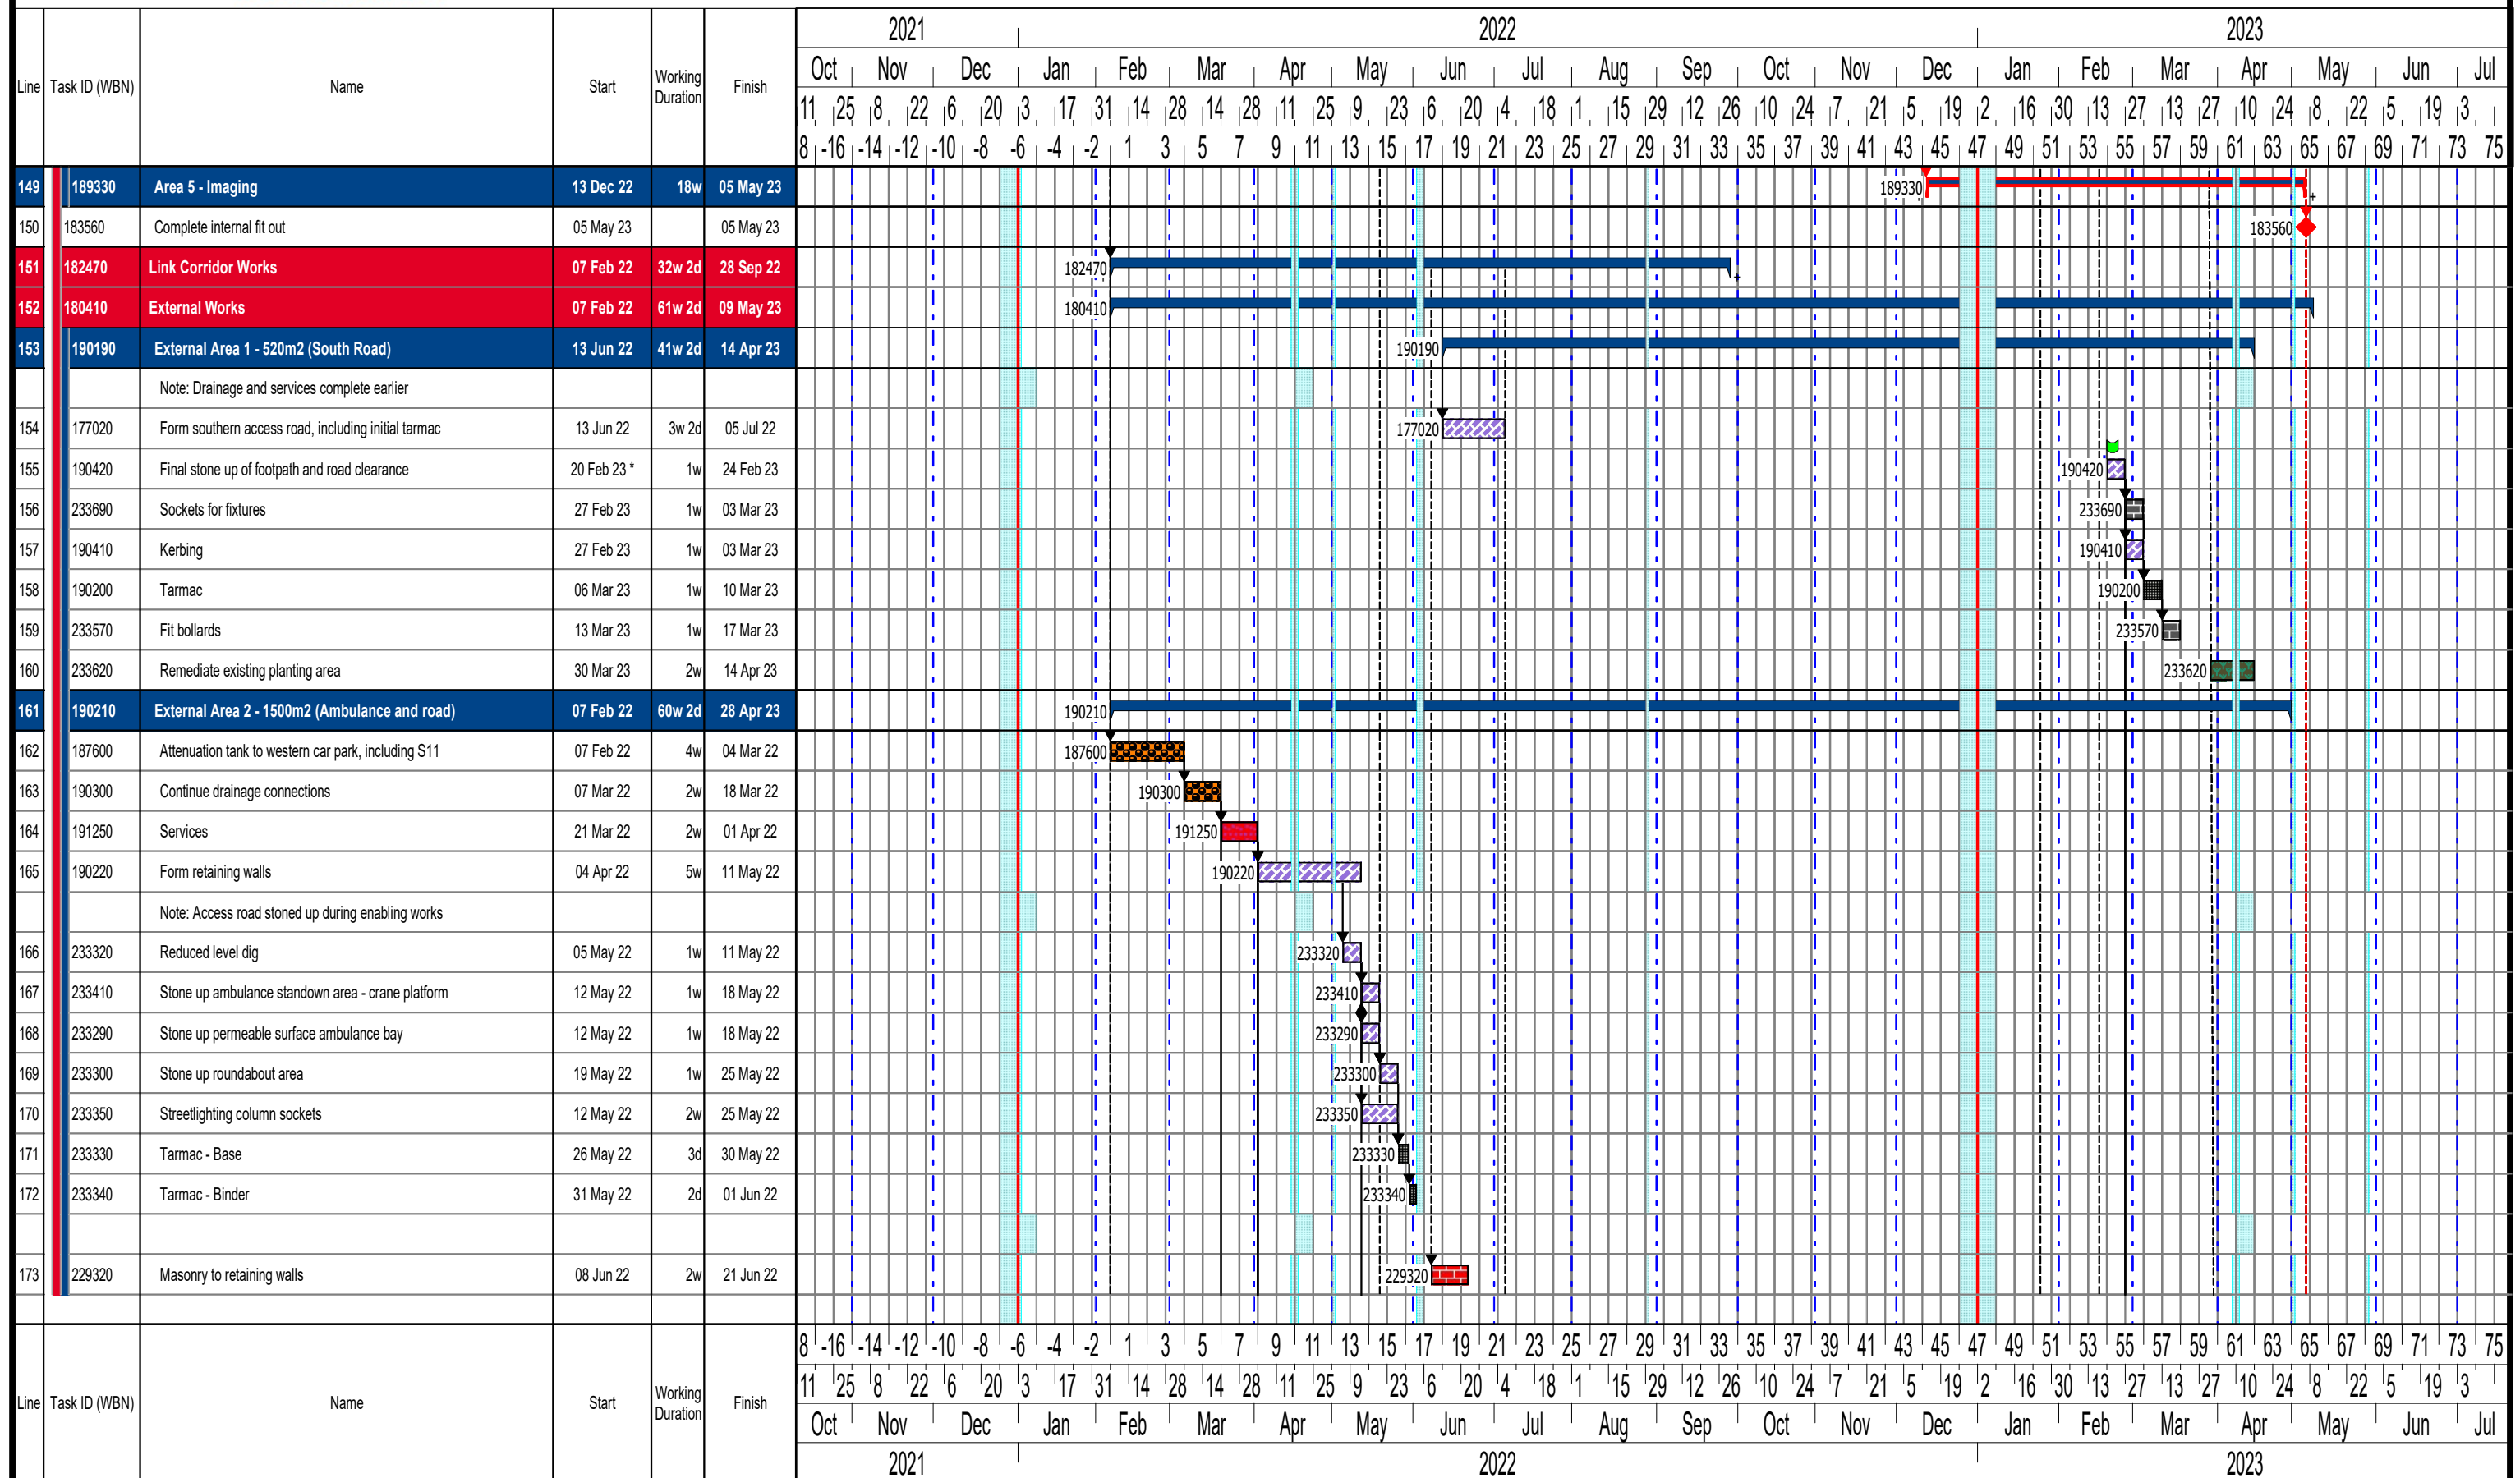

<h1>Enabling Works and Main Works</h1>	Programme Status: For inclusion in Planning - Discharge of Conditions	
	Prepared For (Owner): MH	
	Drawn By (Planner): North East	
	Region: North East	Progress Date: 12/10/2021

Filename C:\Users\doolec1\OneDrive - Vinci Construction UK\Documents\Powerproject\Projects\Huddersfield Royal Infirmary - ED (IHP stage 3).pp

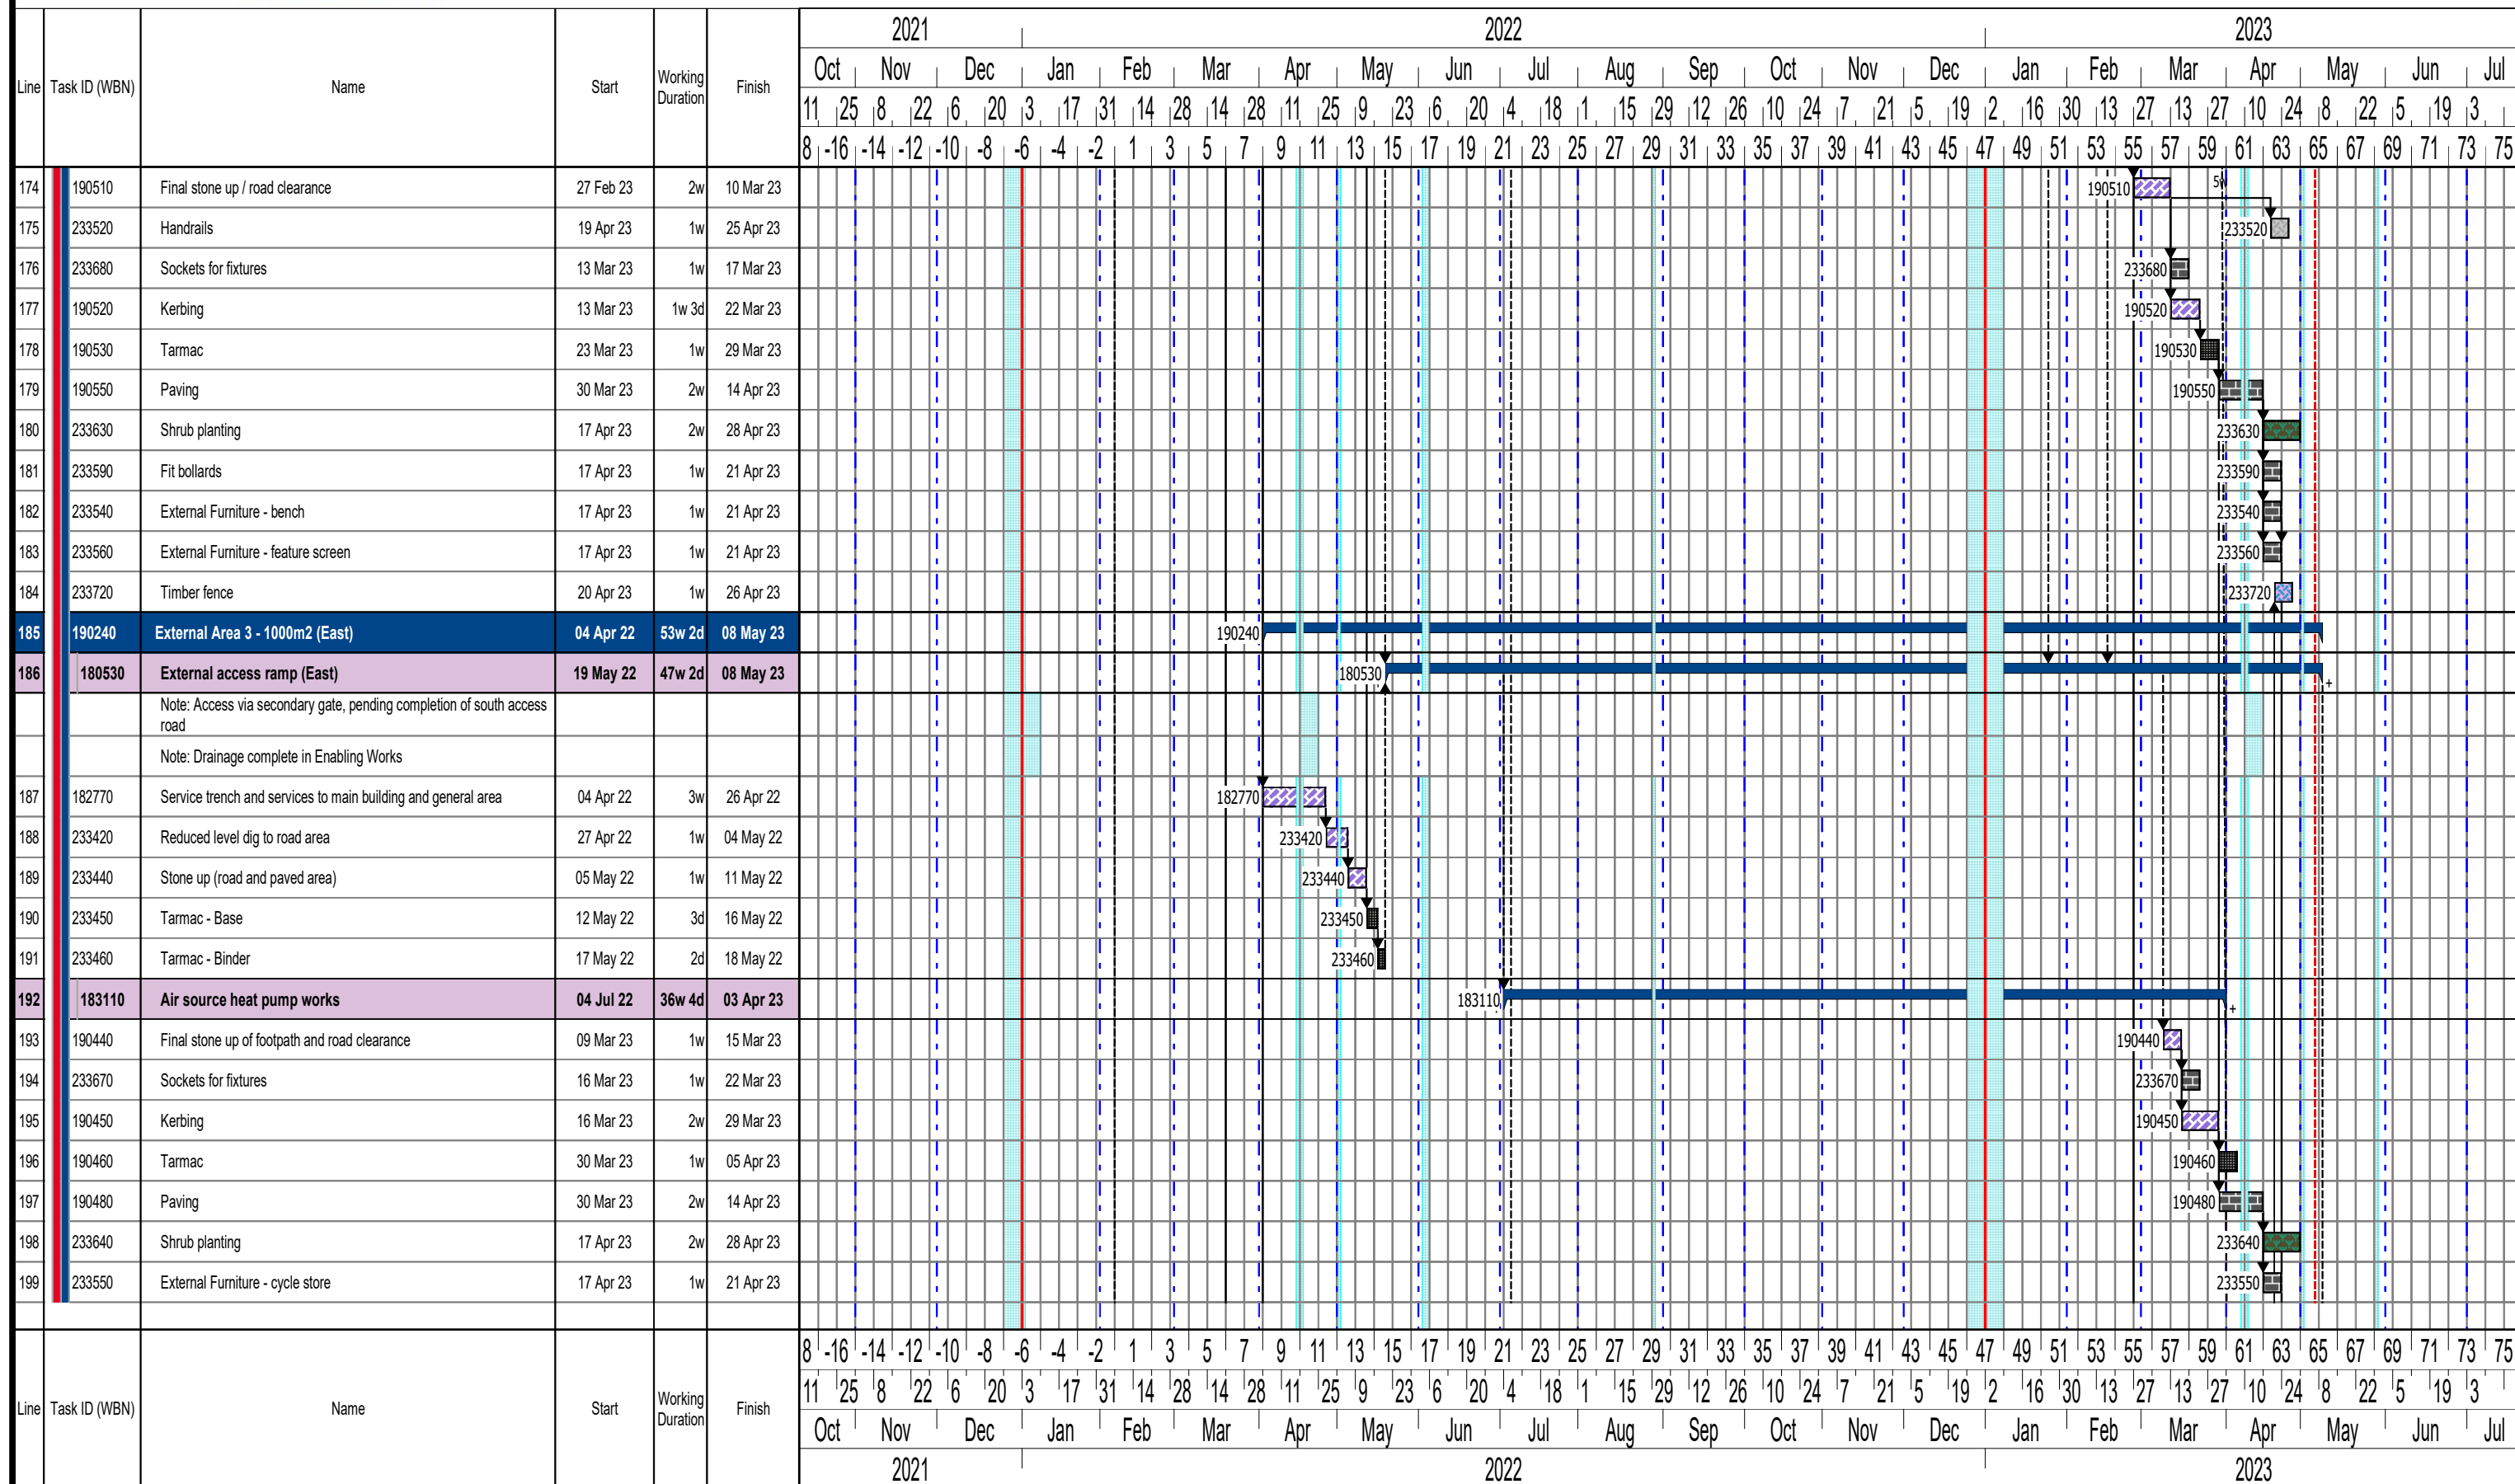

<h1>Enabling Works and Main Works</h1>	Programme Status: For inclusion in Planning - Discharge of Conditions	
	Prepared For (Owner): MH	
	Drawn By (Planner): North East	
	Region: North East	Progress Date: 12/10/2021

Programme Status: For inclusion in Planning - Discharge of Conditions	
Prepared For (Owner): MH	
Drawn By (Planner): North East	
Region: North East	Progress Date: 12/10/2021

Filename C:\Users\doolec1\OneDrive - Vinci Construction UK\Documents\Powerproject\Projects\Huddersfield Royal Infirmary - ED (IHP stage 3).pp

