


Note Distance to Boundary

A=0.2m (no guttering to overhang boundary & no encroachment of foundations)

B=6.4m

C=13m

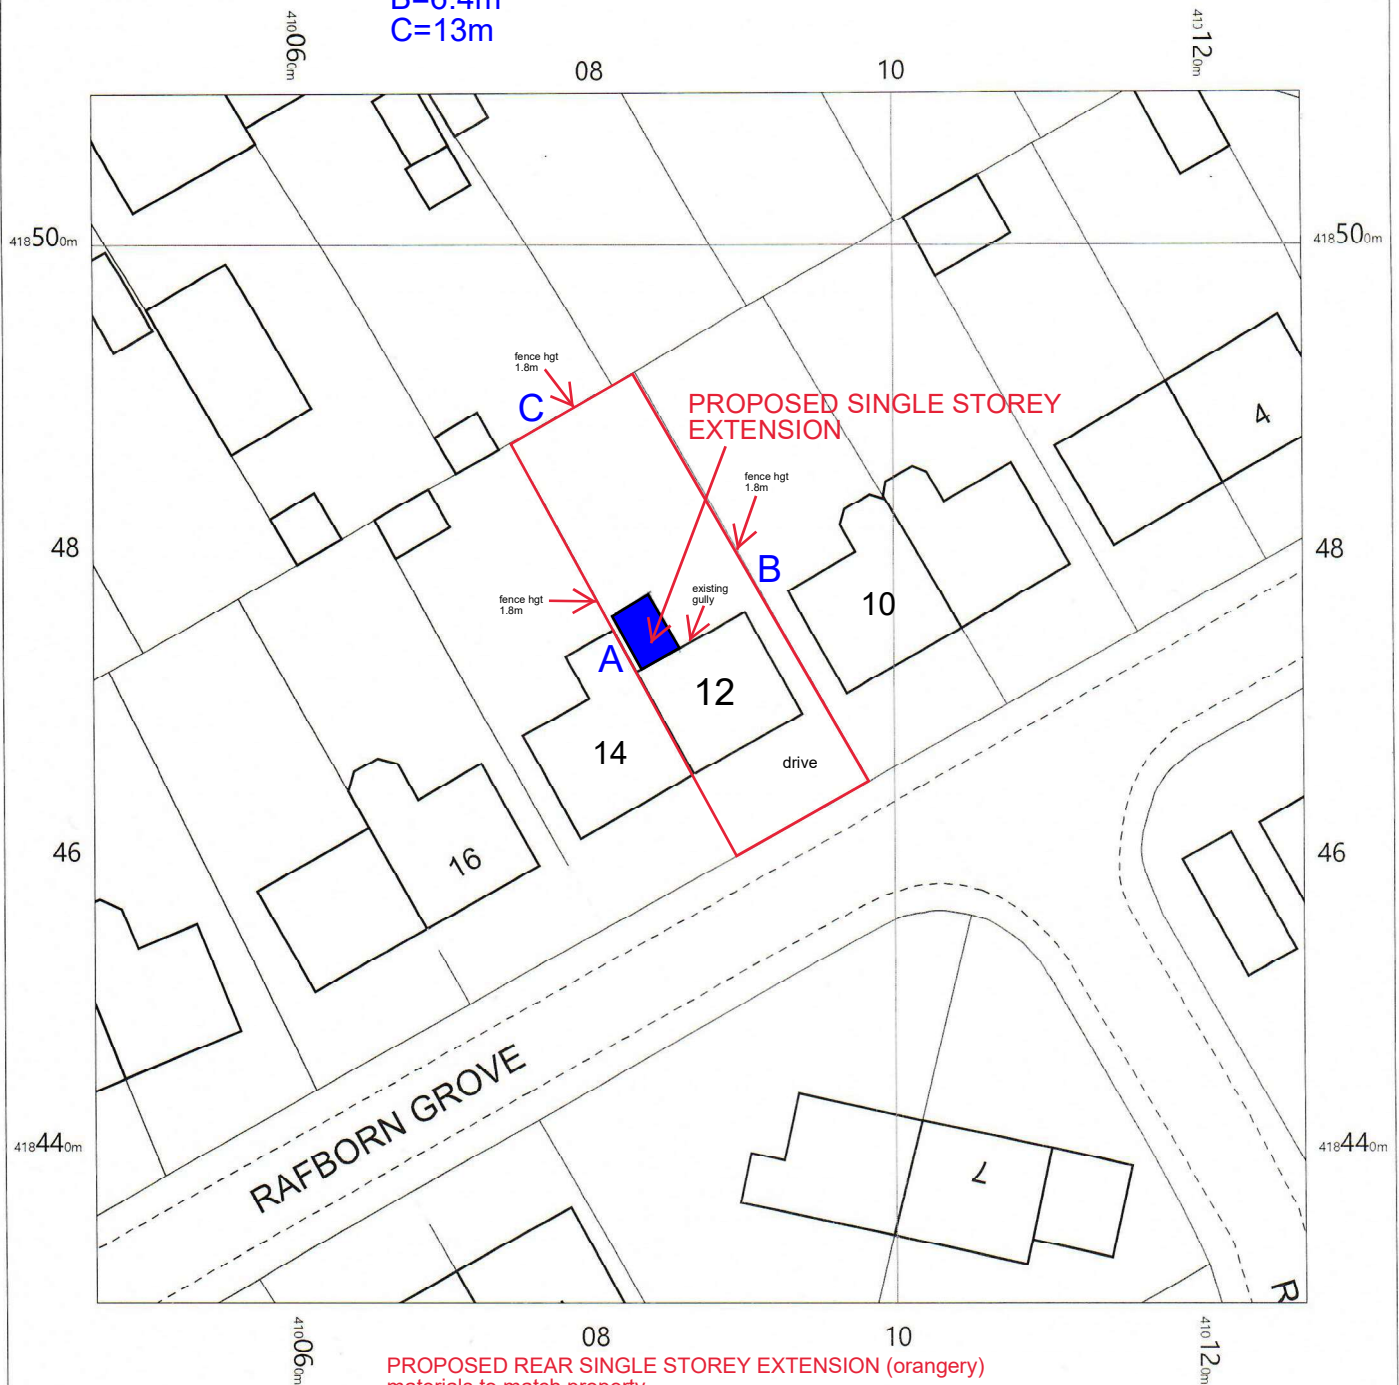

PROPOSED REAR SINGLE STOREY EXTENSION (orangery)
materials to match property
width 3m, projection 4m, hgt to eaves 2.5m, hgt to ridge 3.6m
brickwork to match property, frames white upvc, glazing clear,
light weight tiled roof, tile colour to match property, glass lantern

drainage to existing gully, boundary fence & hedge hgt to remain same,
access via drive ie materials etc



SolarFrame

OS MasterMap 1250/2500/10000 scale
Friday, November 5, 2021, ID: CM-01000805
www.centremapslive.co.uk

1:500 scale print at A4, Centre: 410087 E, 418470 N

©Crown Copyright Ordnance Survey. Licence no. 100019980

