



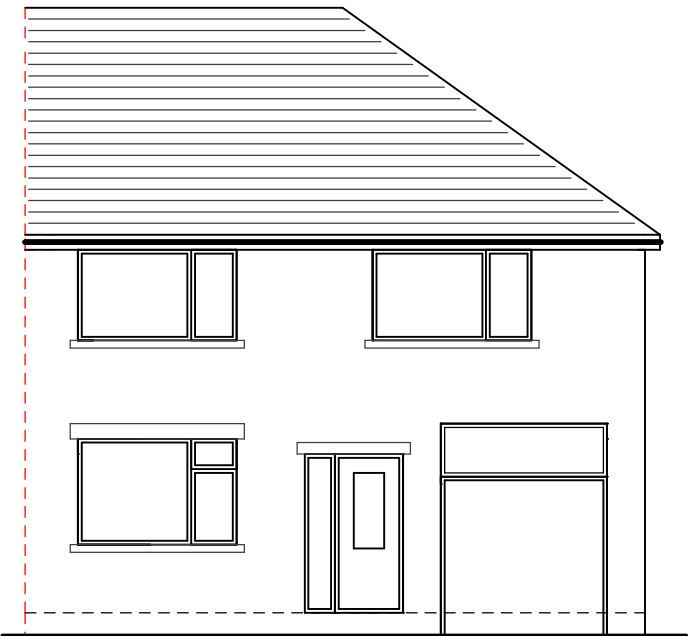

front (south east) elevation

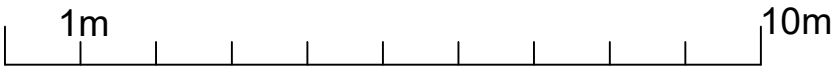




rear (north west) elevation



right (north east) elevation

frames white upvc

brickwork to match property

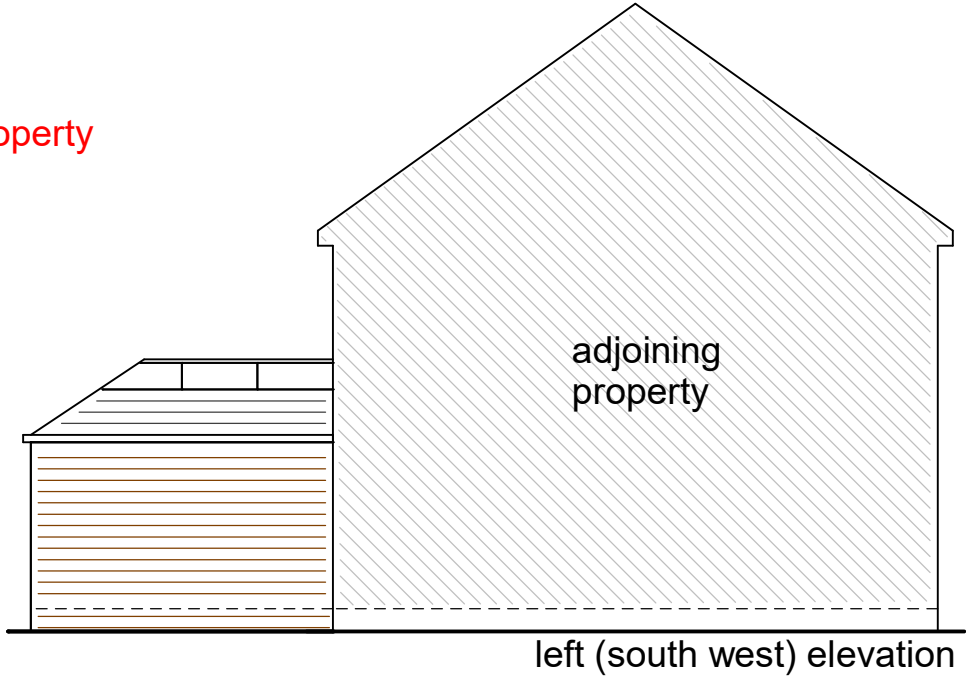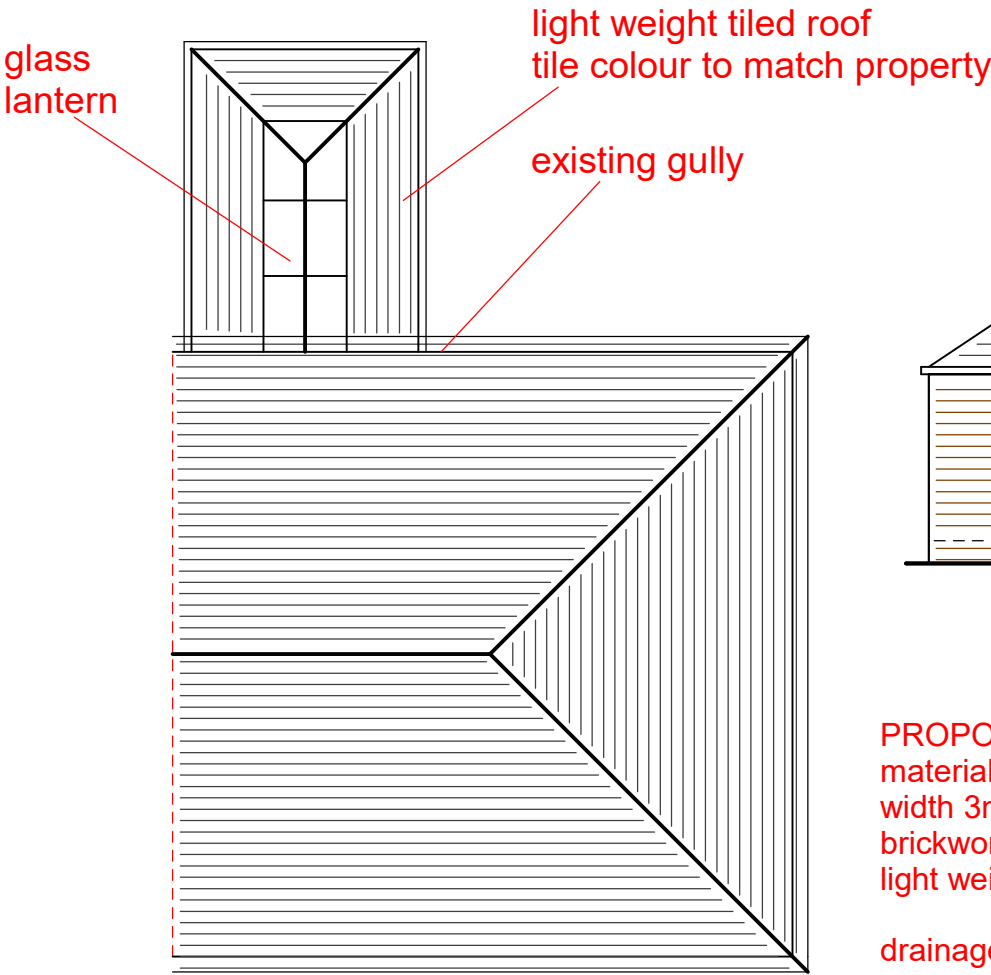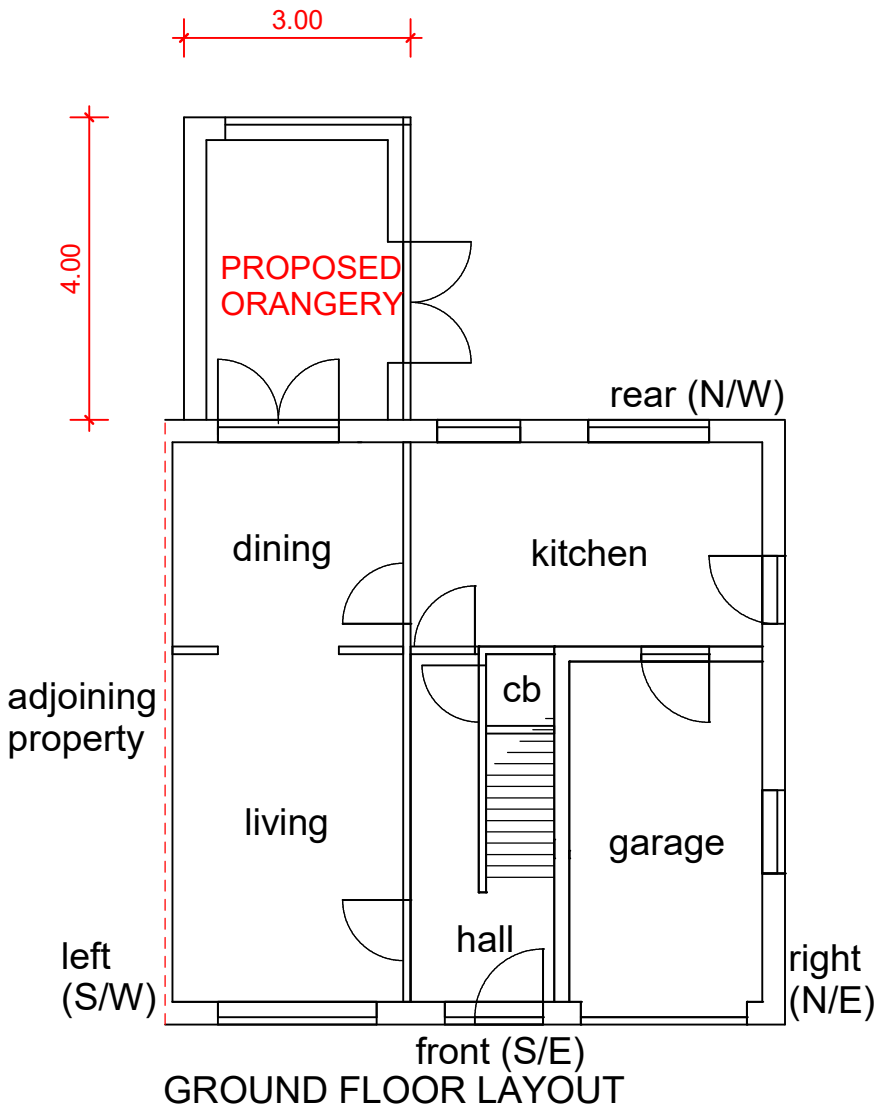

PROPOSED REAR SINGLE STOREY EXTENSION (orangery)
materials to match property
width 3m, projection 4m, hgt to eaves 2.5m, hgt to ridge 3.6m
brickwork to match property, frames white upvc, glazing clear,
light weight tiled roof, tile colour to match property, glass lantern

drainage to existing gully, boundary fence & hedge hgt to remain same,
access via drive ie materials etc