3m HIGH HIGHWAY ACOUSTIC FENCE WITH CAPPING

2.1m HIGH HIGHWAY ACOUSTIC FENCE WITH CAPPING

DIMENSION TO BOUNDARY FENCE

DIMENSION TO CARRIAGEWAY

BOUNDARY FENCE TO ADJOINING 'HIGHWAYS ENGLAND' LAND

1800mm BRICK WALL

1800mm STONE WALL

1800mm BRICK WALL & FENCE

1800mm STONE WALL & FENCE

1800mm TIMBER FENCE

1500mm TIMBER FENCE WITH 300MM TRELLIS ABOVE

FOR SECTION PLEASE REFER TO JRP DRAWING: P17:5076:10 D

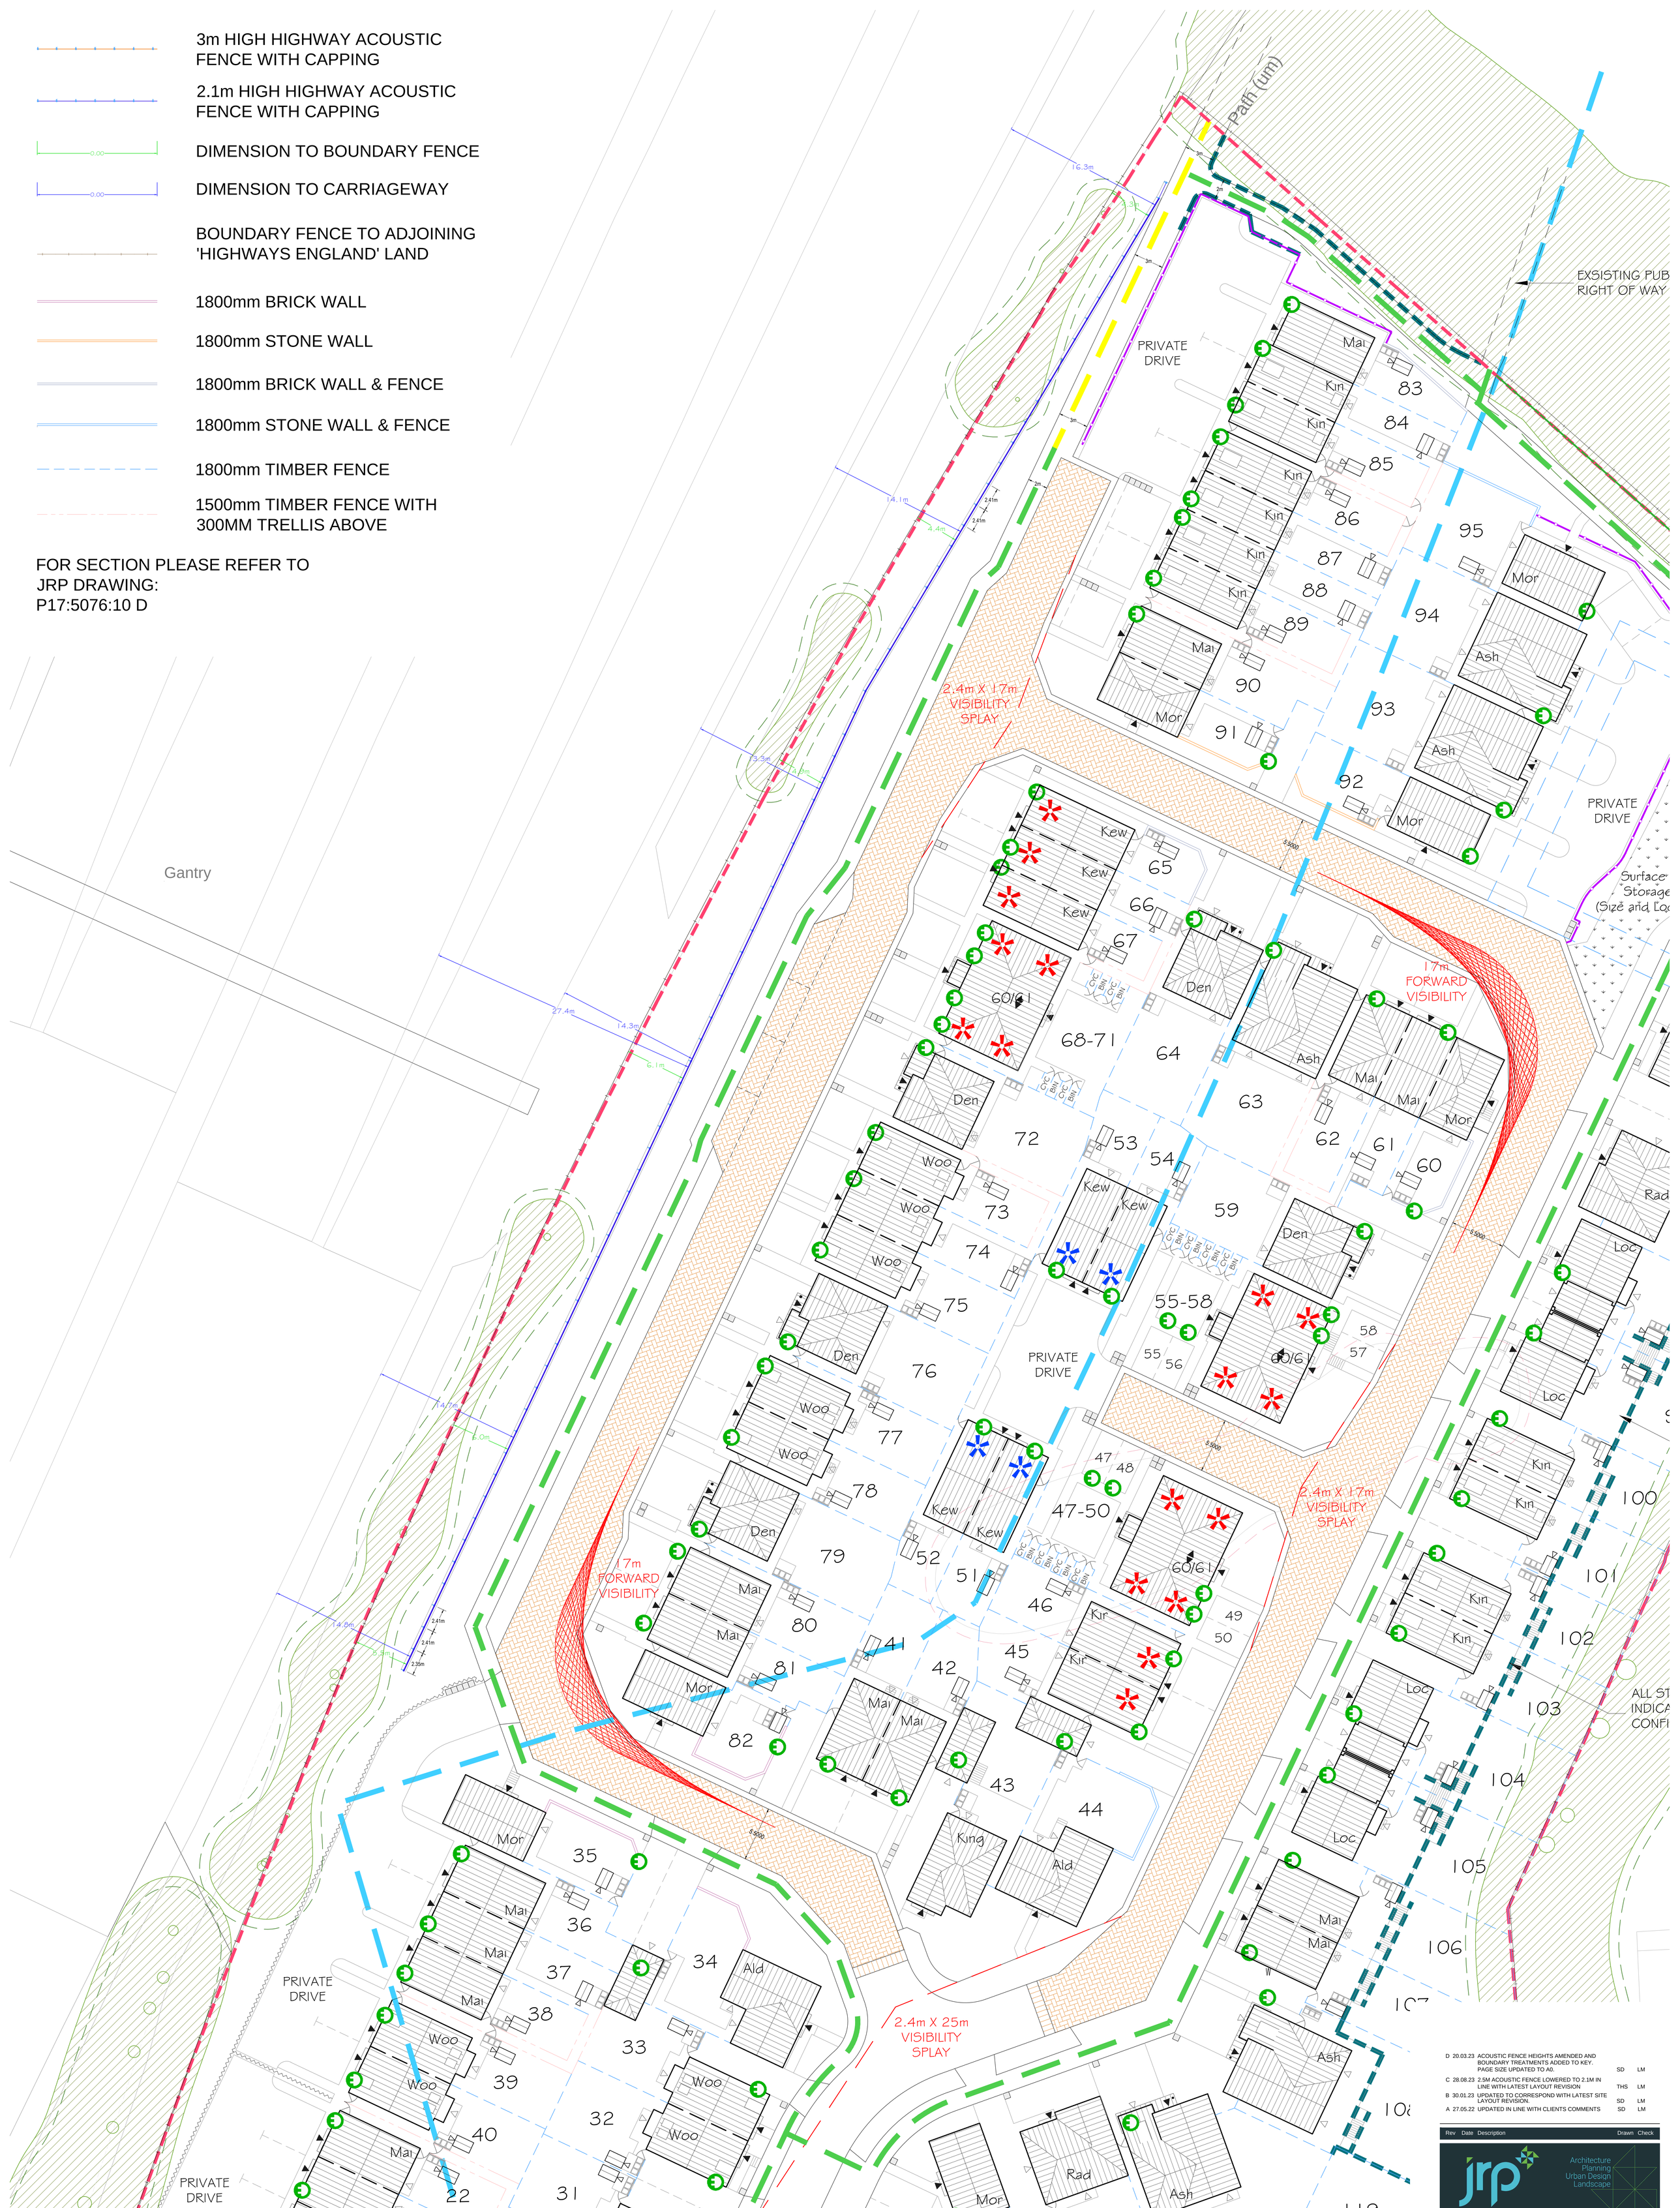

11 / HIGHWAY ACOUSTIC FENCE EXTRACT

Rev	Date	Description	Drawn	Check
D	20.03.23	ACOUSTIC FENCE HEIGHTS AMENDED AND BOUNDARY TREATMENTS ADDED TO KEY. PAGE SIZE UPDATED TO A0.	SD	LM
C	28.08.23	2.5M ACOUSTIC FENCE LOWERED TO 2.1M IN LINE WITH LATEST LAYOUT REVISION	THS	LM
B	30.01.23	UPDATED TO CORRESPOND WITH LATEST SITE LAYOUT REVISION.	SD	LM
A	27.05.22	UPDATED IN LINE WITH CLIENTS COMMENTS	SD	LM

jrp Architecture Planning Urban Design Landscape

CLIENT: BARRATT LEEDS

DRAWING NUMBER: 17:5076:11D

PROJECT: PROPOSED RESIDENTIAL DEVELOPMENT @ WHITECHAPEL ROAD, CLECKHEATON

SCALE @ A0: 1:200

DRAWING: HIGHWAY ACOUSTIC FENCE EXTRACT

DRAWN: SD DATE: MAY 22

CHECKED: LM DATE: MAY 22

JRP Associates
14 Mariner Court,
Calder Park, Wakefield, WF4 3FL
T 01924 383322
E info@jrpassoc.co.uk
W jrpassoc.co.uk

Do not scale off this drawing - Only figured dimensions to be taken from this drawing. Drawings based on Ordnance Survey and/or existing record drawings - Design and Drawing content subject to Site Survey, Structural Survey, Site Investigations, Planning and Statutory Requirements and Approvals.
Authorised reproduction from Ordnance Survey Map with permission of the Controller of Her Majesty's Stationery Office. Crown Copyright reserved.