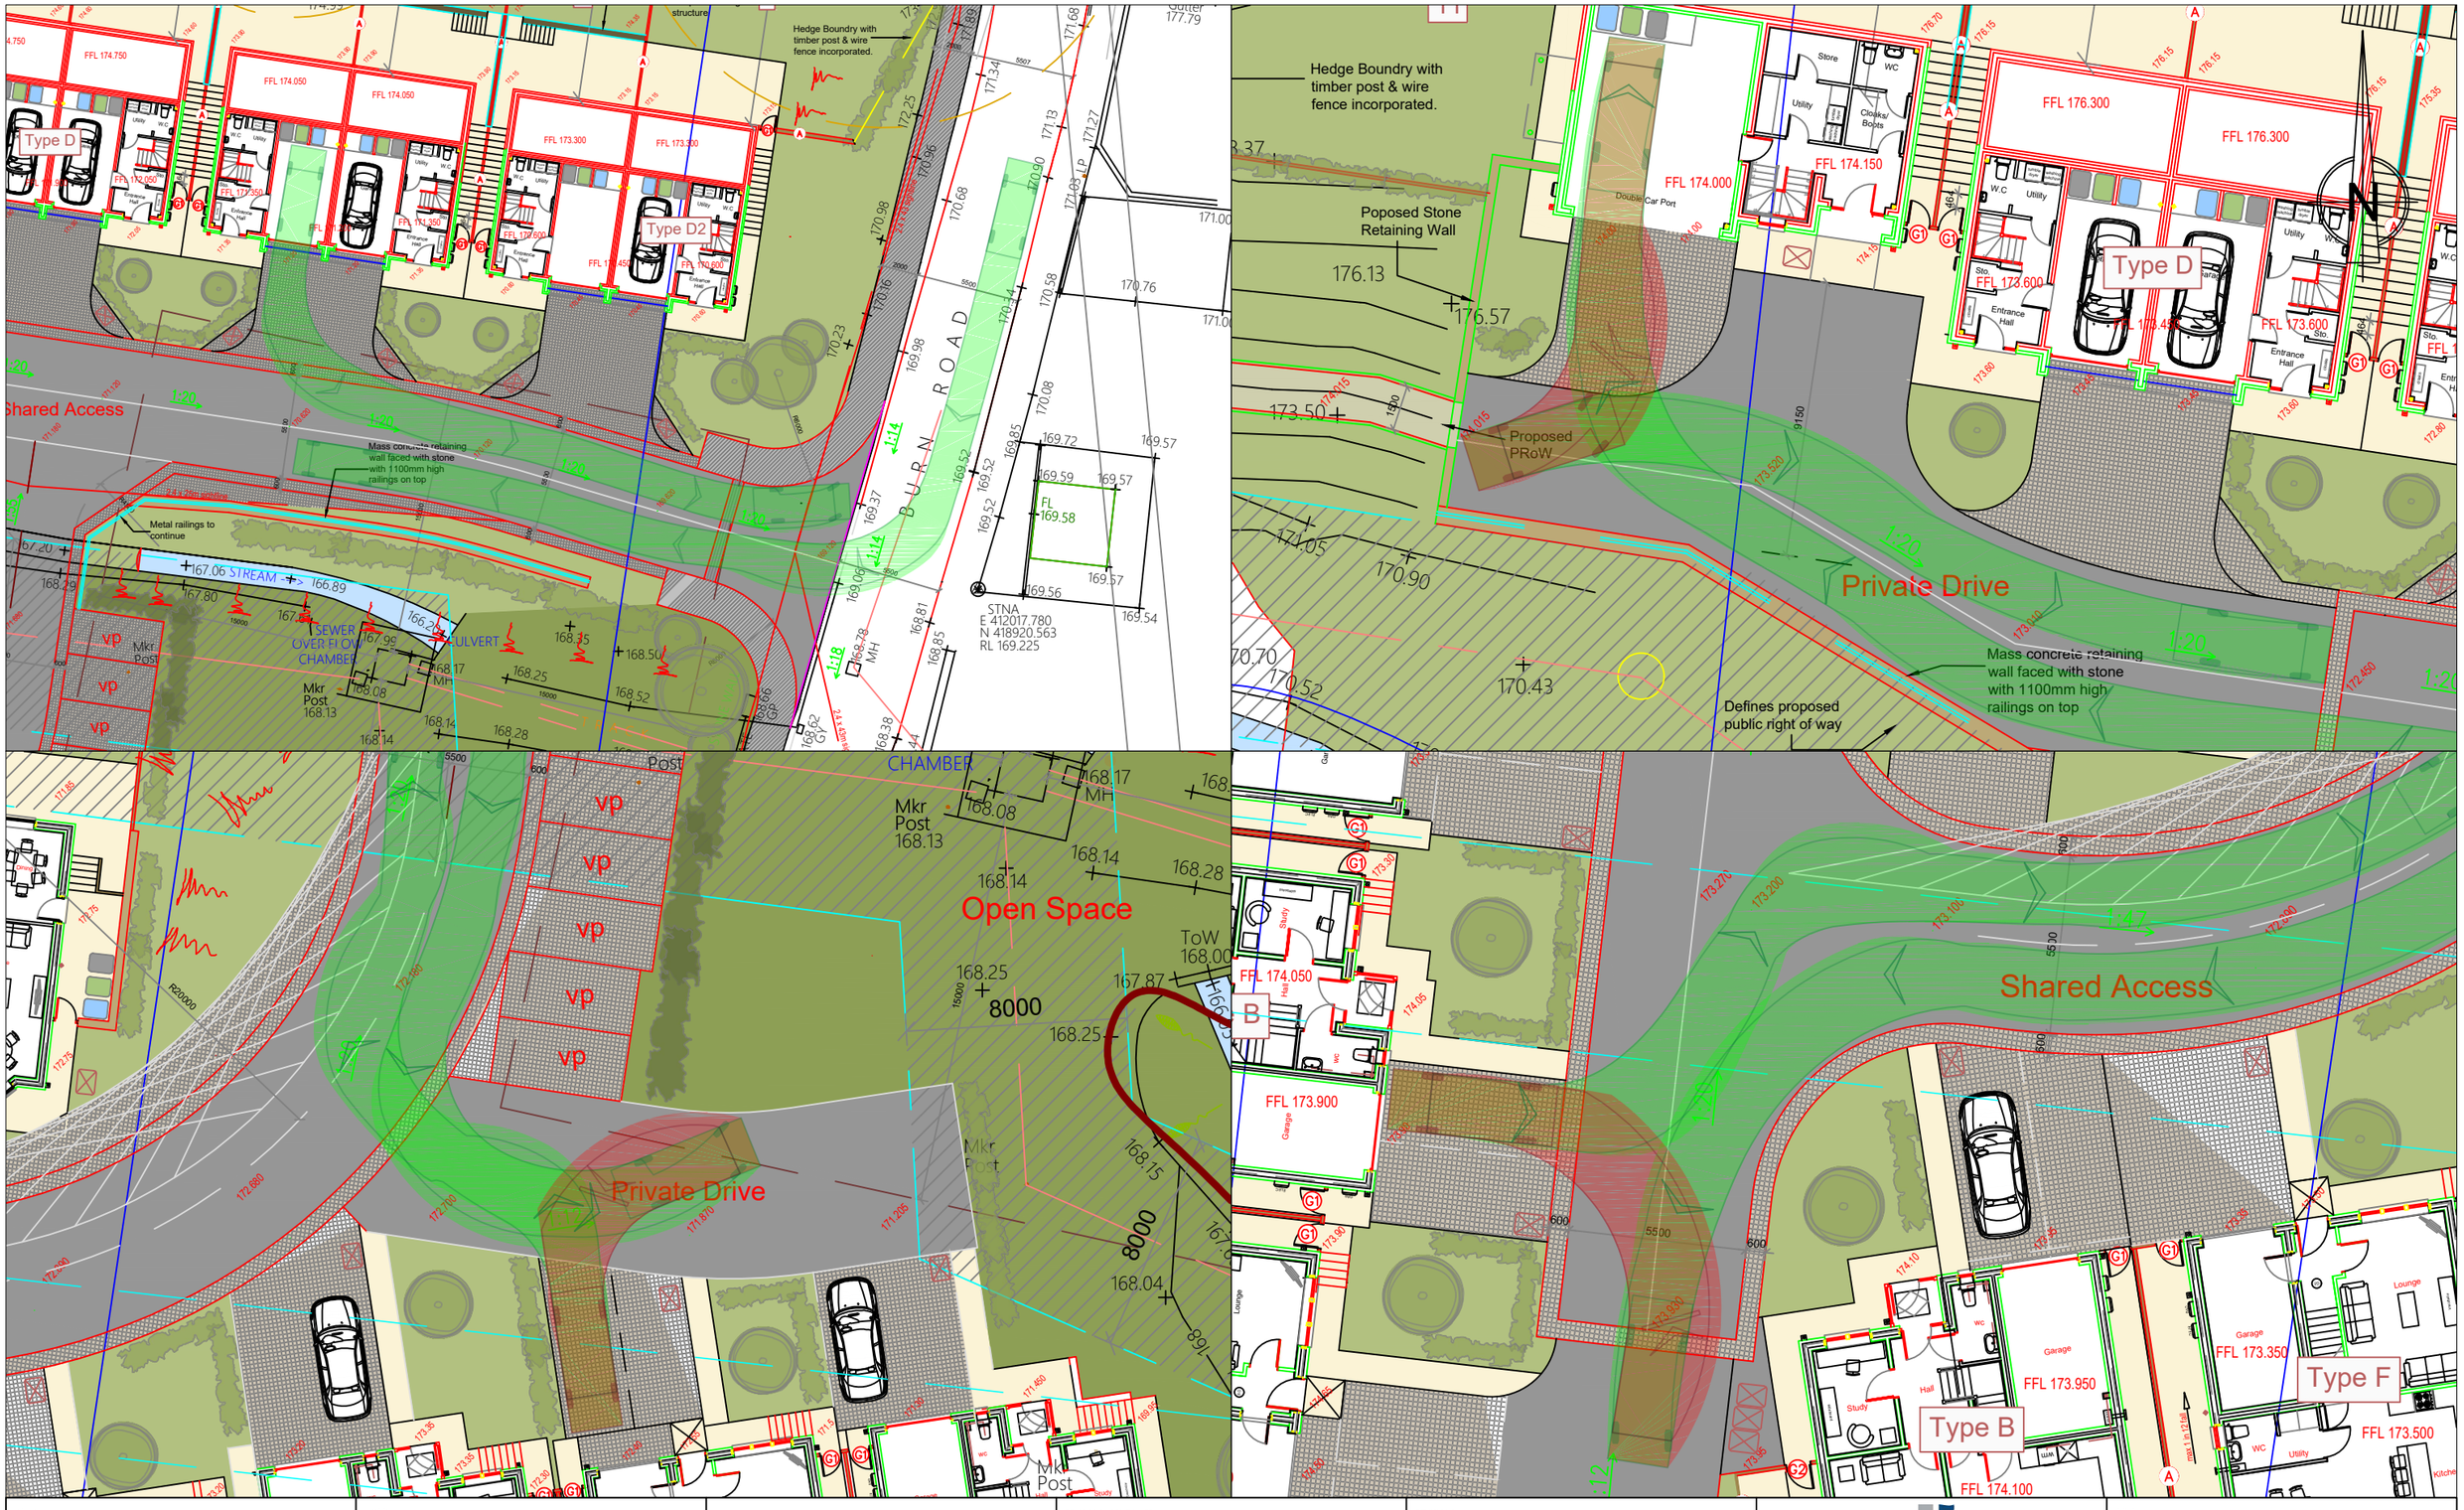

KEY PLAN

- VEHICLE BODY IN FORWARD GEAR
- VEHICLE BODY IN REVERSE GEAR
- VEHICLE CHASSIS IN FORWARD GEAR
- VEHICLE CHASSIS IN REVERSE GEAR

NOTES



Large Car (2006)	
Overall Length	5.079m
Overall Width	1.872m
Overall Body Height	1.525m
Min Body Ground Clearance	0.310m
Max Track Width	1.831m
Lock to lock time	4.00s
Kerb to Kerb Turning Radius	5.900m

REVISIONS *(CONTINUED)*

REVISIONS

REV	REVNOTES	DRAWNBY	DATE-D	CHKBY	DATE-C	APPBY	DATE-A
P01	FIRST ISSUE	SR	21/03/23	CR	21/03/23	SD	21/03/23

Hydrock

CLIENT: WIGGET HOMES

PROJECT: BURNS ROAD BIRCHENCLIFFE

TITLE: SWEPT PATH ANALYSIS: LARGE CAR

HYDROCK PROJECT NO.	SCALE @ A3
24030	NTS

STATUS DESCRIPTION	STATUS
SUITABLE FOR COMMENT	S3

DRAWING NO.	REVISION
24030-HYD-XX-XX-DR-TP-1001	P01