




YW REF: H-3-264-712

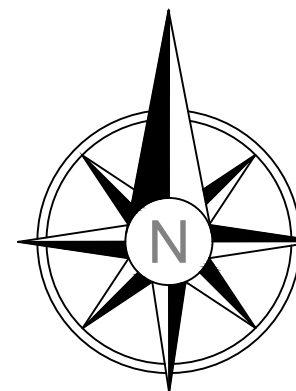

ANY POTENTIAL FLOOD WATER FROM PROPOSED PRIVATE DRAINAGE SYSTEM WILL DISCHARGE FROM THE LOWEST GROUND LEVEL OF THE PLOT AND IS DESIGNED TO FLOW AWAY FROM THE PLOT ENTRANCES AND DISSIPATE NATURALLY ACROSS THE GARDEN / SOFT LANDSCAPING AREAS AS INDICATED BY THE DIRECTION ARROWS

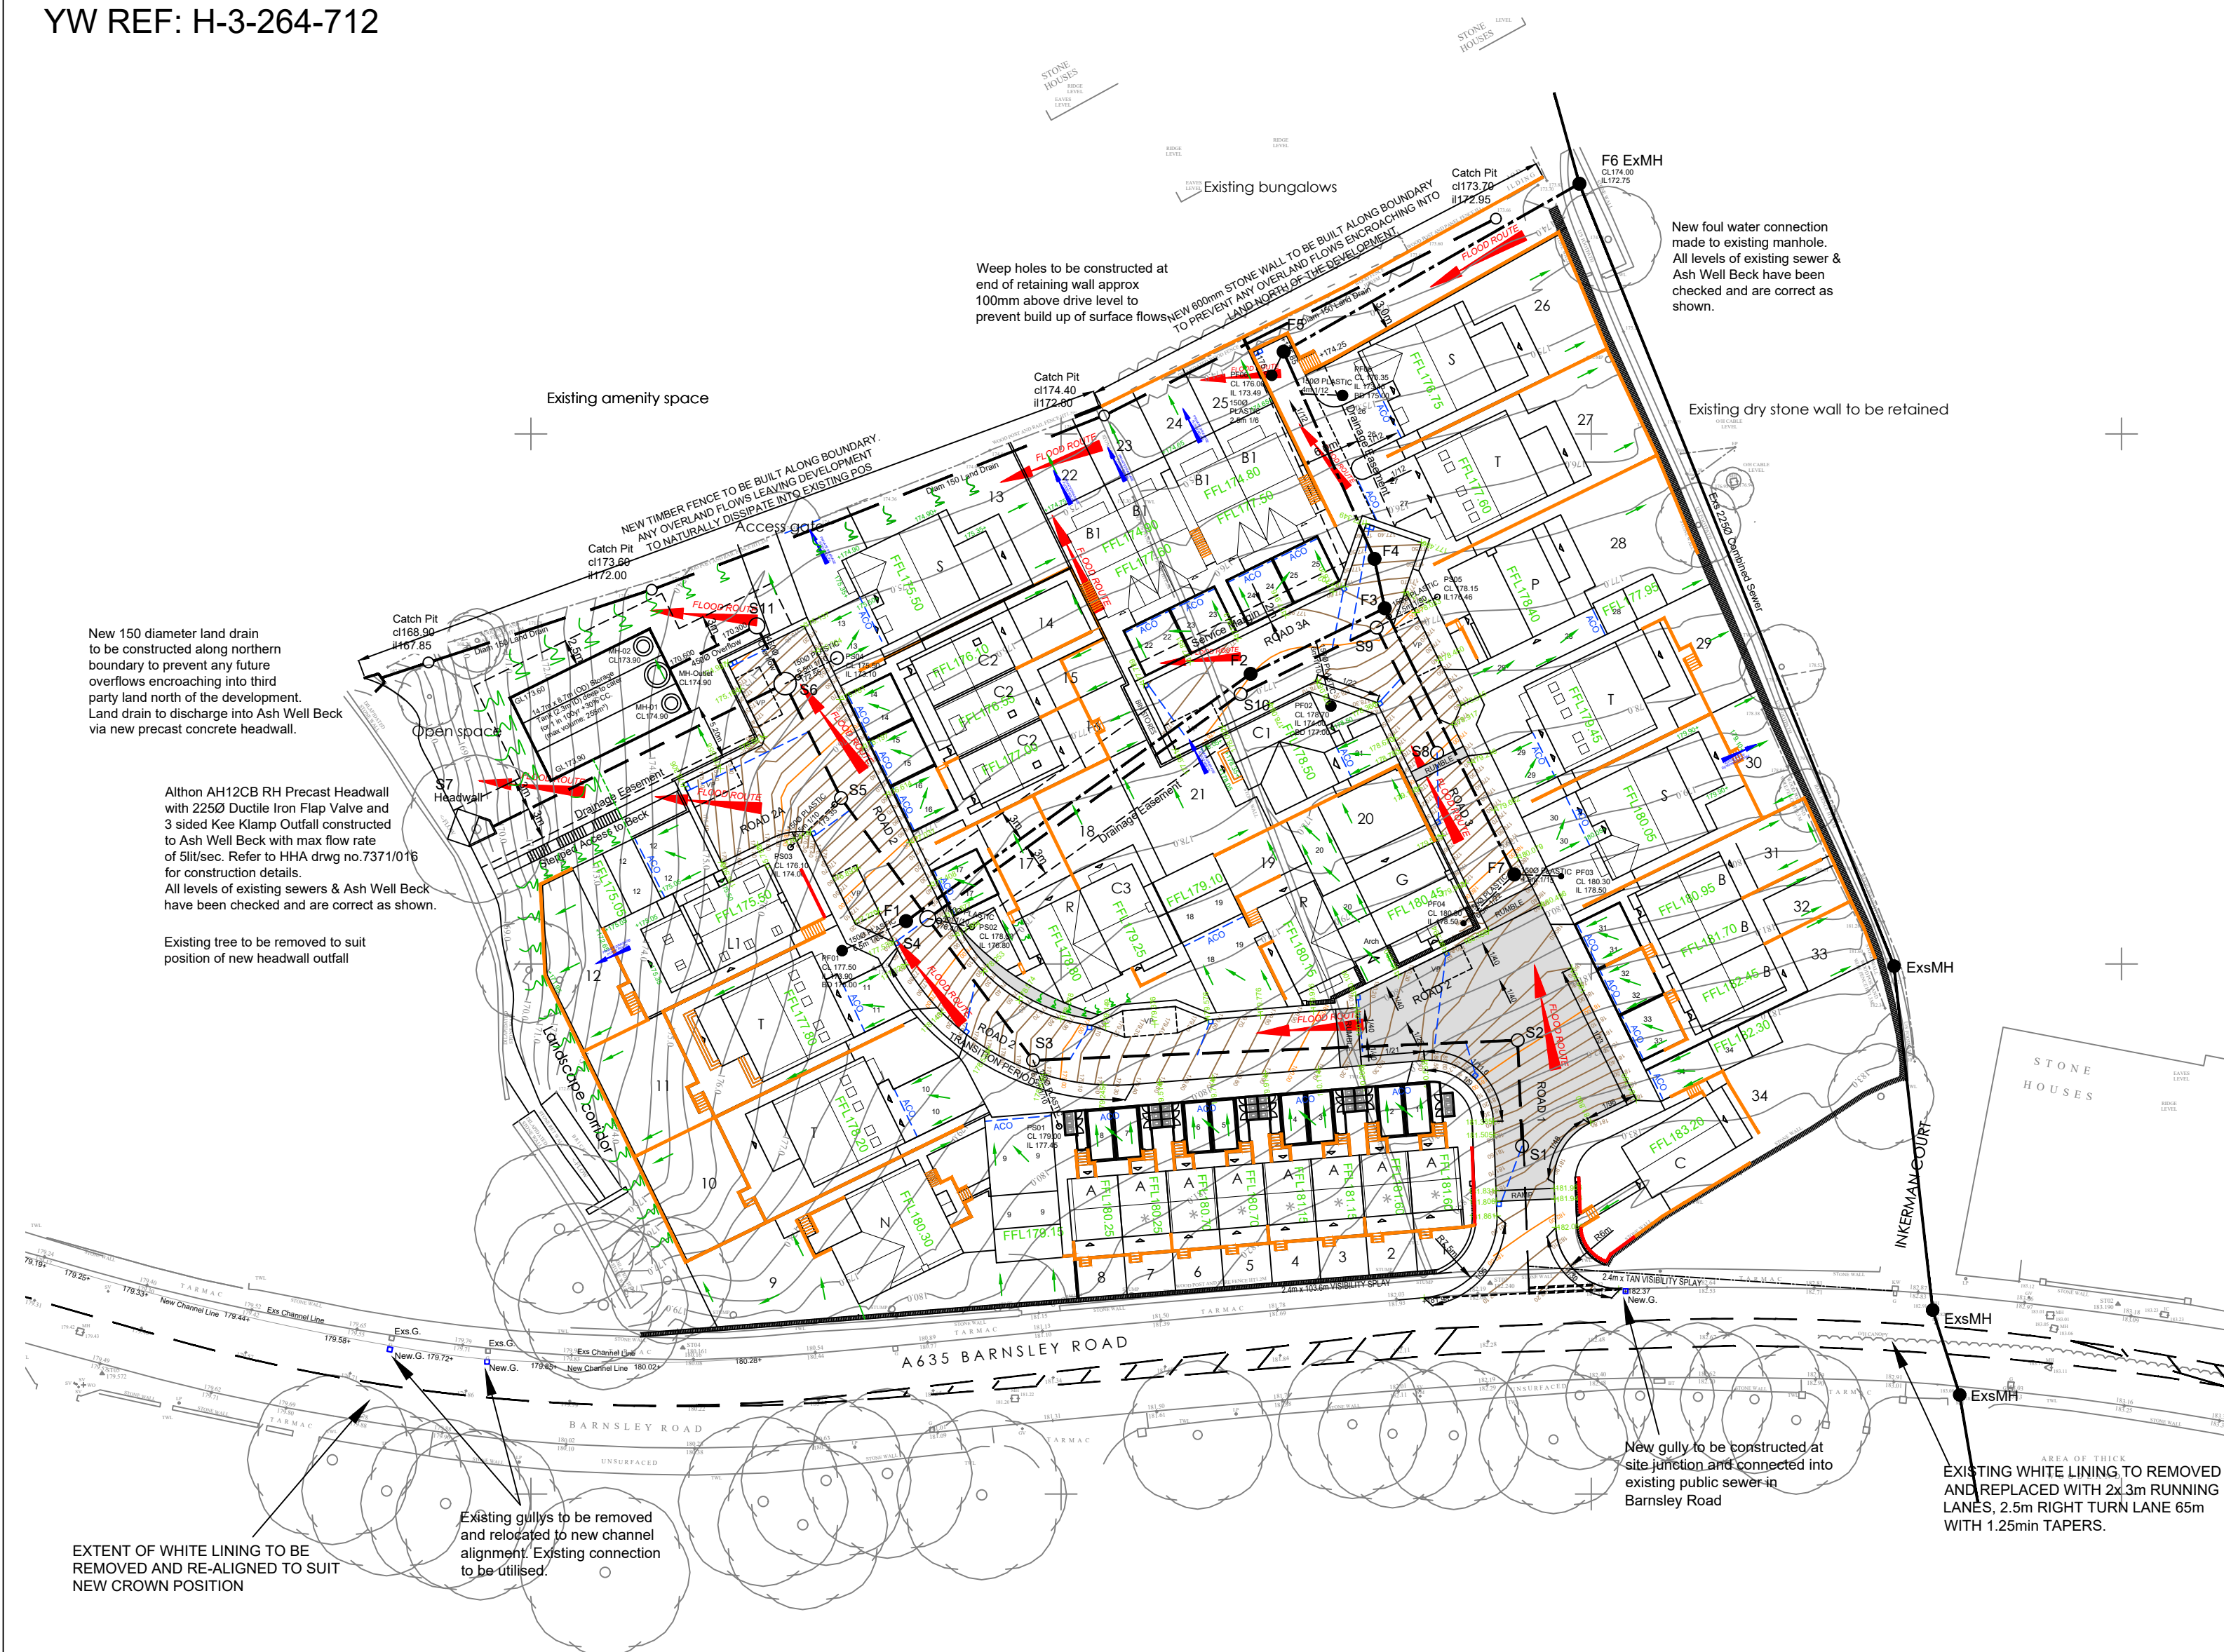

Rev E Notes amended to sws & land drain outfall	02.09.22 HH
Rev D. Access path to sws outfall added. S7 headwall IL amended	31.08.22 HH
Rev C. F1-F6 gradients amended to suit YW requirements, 1st lateral levels amended and design info added. Tank dimensions updated to suit FLI. Flood route arrows added for private drainage.	04.08.22 HH
Rev B. Survey updated. S4-S7, PS02-PS04 & Storage tank amended. Proposed road contours added.	04.05.22 HH
Rev A. Amended to suit YW comments.	06.09.21 CM

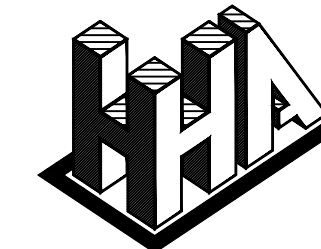

Haigh Huddleston & Associates

Civil Structural Engineering Consultants

Firth Buildings, 99 - 101 Leeds Rd, Dewsbury, WF12 7BU t 01924 464342 f 01924 450662
e trevor.haigh@haighhuddleston.co.uk

Client
YORKSHIRE COUNTRY PROPERTIES

Project
BARNSELY ROAD, DENBY DALE

Detail

FLOOD ROUTING PLAN

Dwn	Chkd	Date	Scale	Dwg No.
CW		AUG-21	1:500@A2	E18/7371/019E