
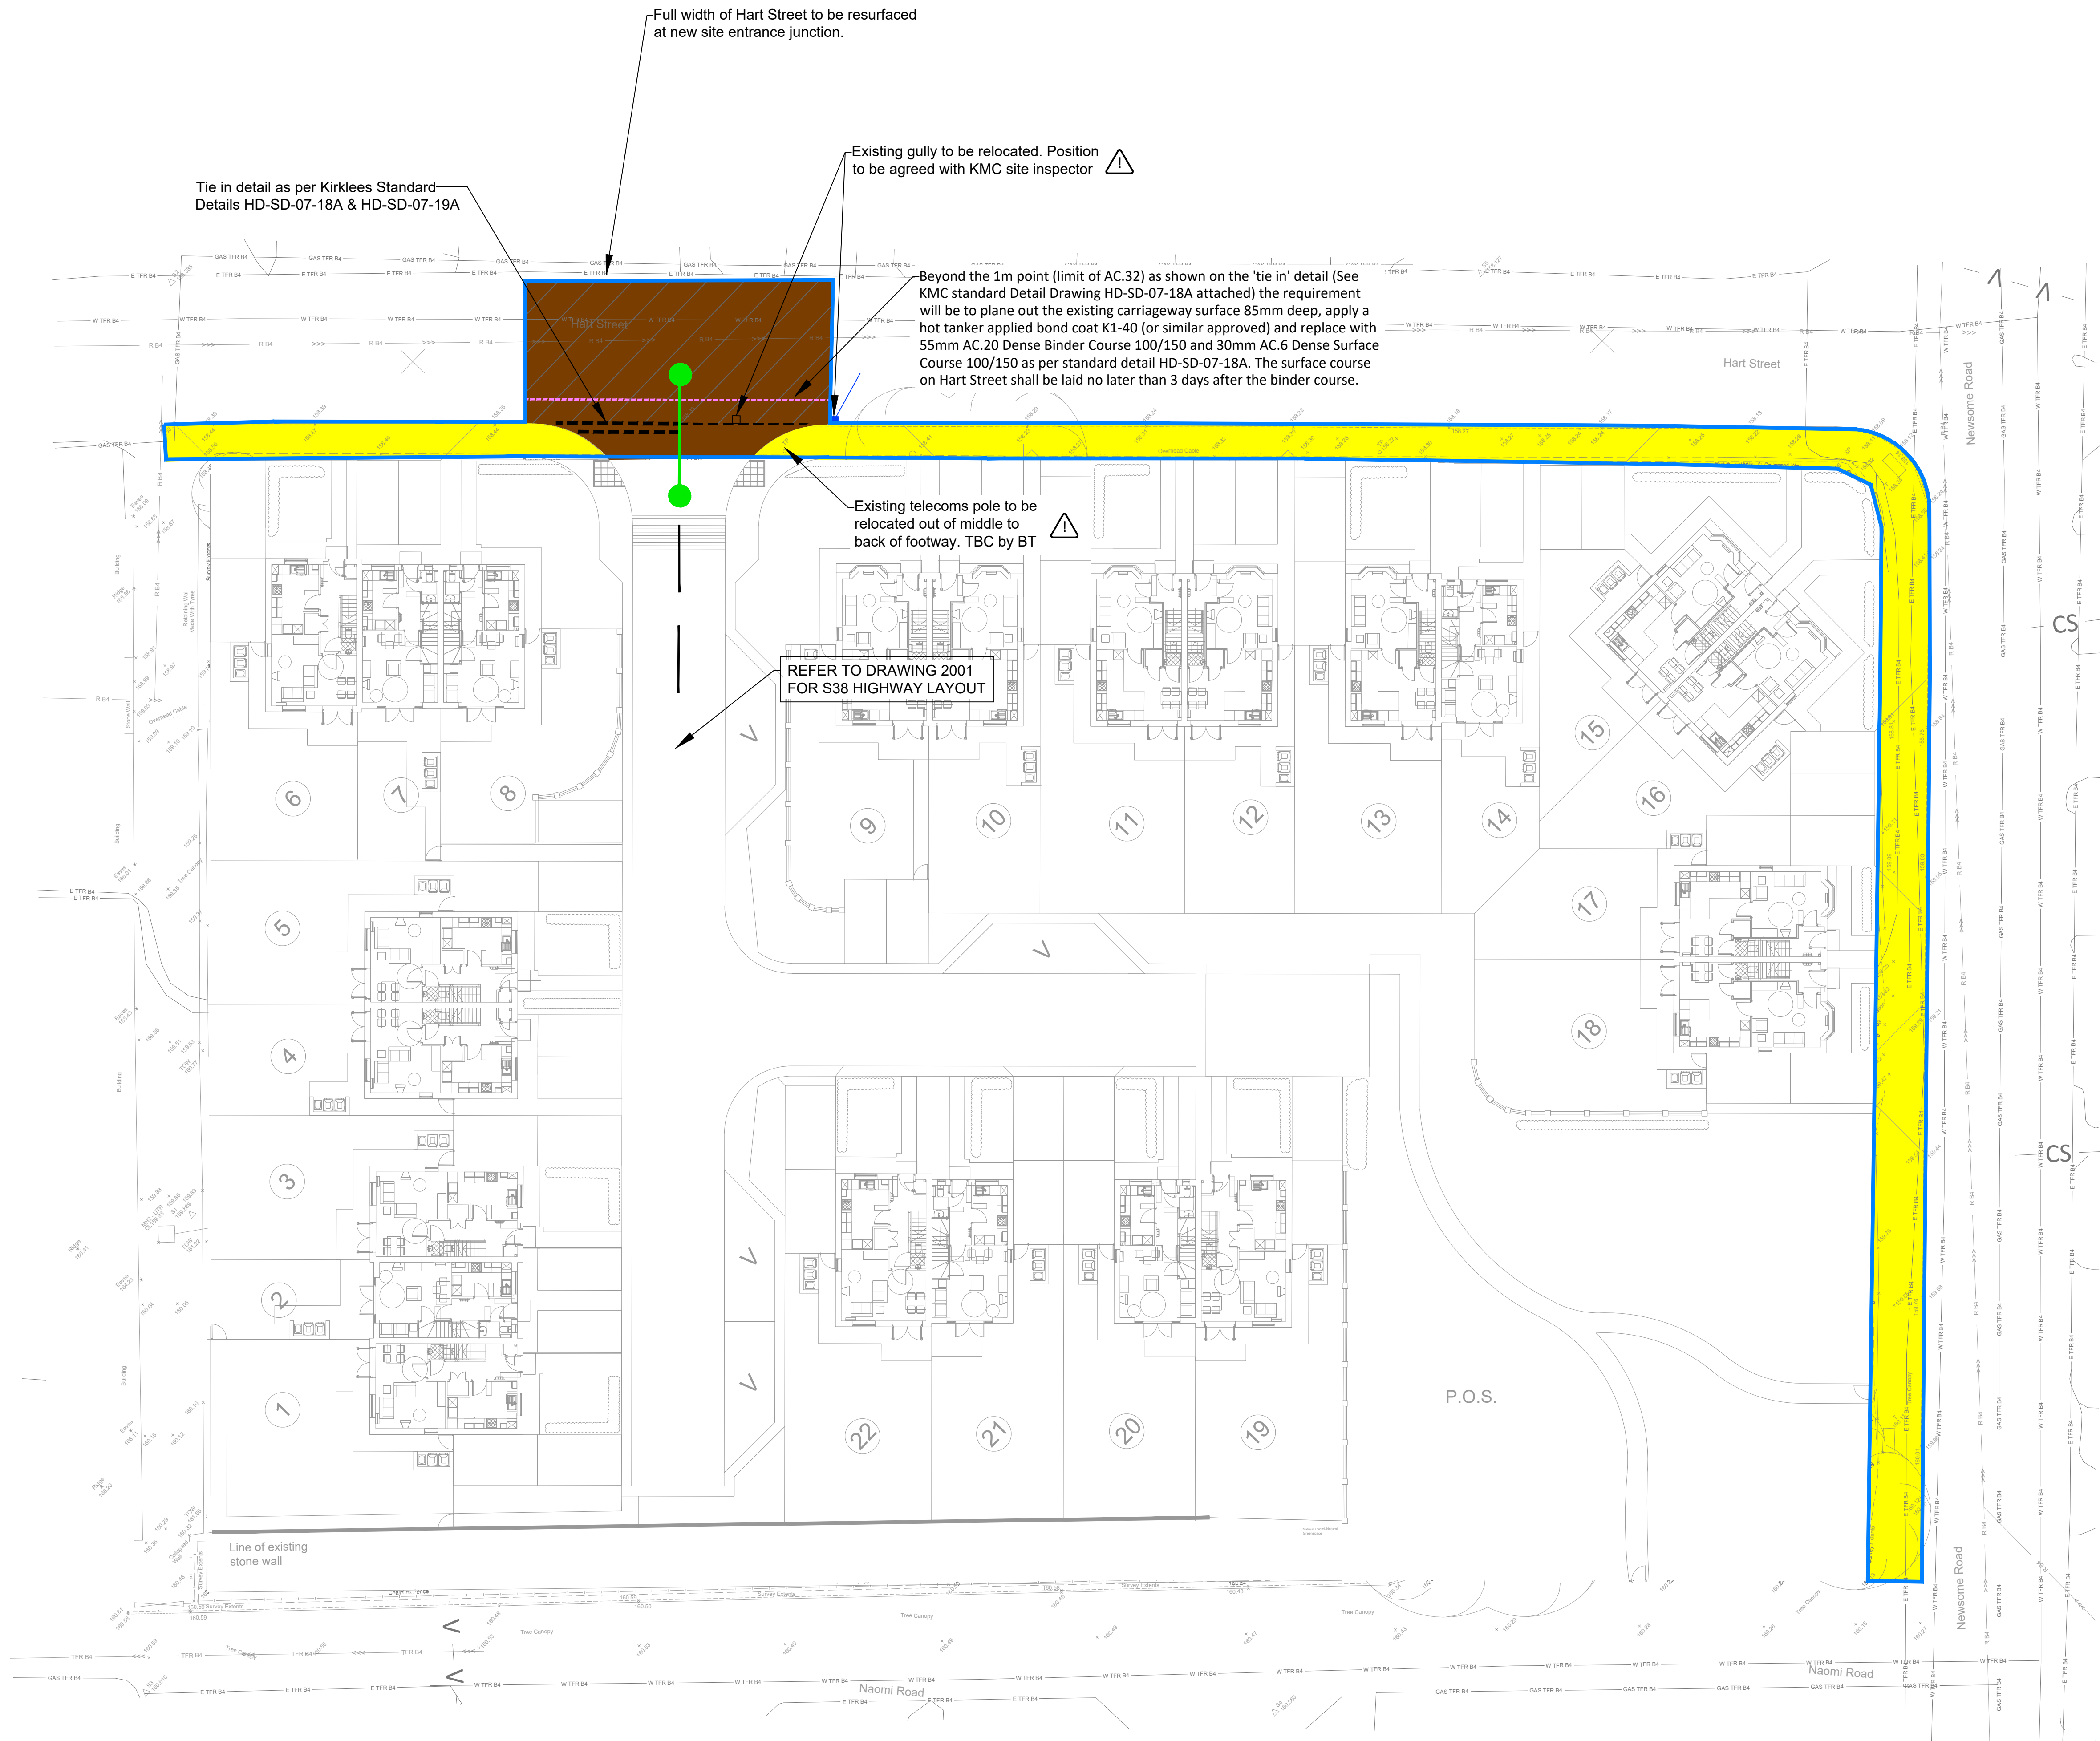


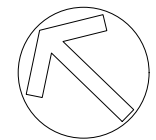

Do Not Scale

DESIGN REVIEW

Design review by: ** Checked by: **

Residual hazards:

Health, Safety & Environmental Notes

NOTES

Drawing Ref:

Architectural Master Plan File

Topographical Survey File

Notes

- All existing levels, dimensions and gradients are to be confirmed on site by a competent engineer.
- Retaining wall / boundary treatment style to Architects details subject to the Design Criteria specified
- All contractors undertaking S278 works on the existing highway, including those undertaking planning and surfacing operations, require prior approval in writing from Kirklees Highways. Full details of the contractors proposed shall be provided to the Kirklees S38 inspector a minimum of 28 days in advance of the expected program dates for commencement of such works. These details shall include insurance cover and evidence that such contractors have a Health and Safety Policy that complies with current legislative requirements.

Minor onsite adjustment permitted to suit site conditions whilst maintaining the stated design standards. All changes to be recorded in detail and reported back to the engineer for As Built record.

Key

- Asphalt Carriageway
- Asphalt Carriageway (Resurfacing)
- Asphalt Footpaths/Footways/Vehicle Crossings (Refer to drawing: 24.21001-ACE-00-XX-DR-C-2080 S38 Highway Details. For construction details)
- S278 Boundary
- S104 Foul Sewer
- Gully

Drawing subject to Kirklees Council Section S278 Approval

19.02.24	Tactile paving added	AsE	AL	C4
23.01.24	Updated to council comments	AsE	AL	C3
04.08.23	Updated to council comments	JZG	AL	C2
01.06.23	Construction Issue	JZG	AL	C1
Date	Description	By	Chk	Rev

ADEPT
CIVIL AND STRUCTURAL CONSULTING ENGINEERS

Web: www.adeptcsce.com
Email: inbox@adeptcsce.com
Tel: 0113 239 4518 (Leeds)
Tel: 0161 974 3620 (Manchester)

Originating Office
1912 Mills, Sunny Bank Mills,
Farsley, Leeds, LS28 5UJ

Project
**Newsome Road,
Huddersfield**

Title
S278 Highway Layout

Client
Urban Group

Scale @ A1
1:200

Initial author
JZG

Initial checker
AL

Approver
RP

Initial Date
Jun 23

Status
A

Purpose
Construction

Adapt Ref
24.21001

Project Number
24.21001-ACE-00-XX-DR-C-2115

Rev.
C4