


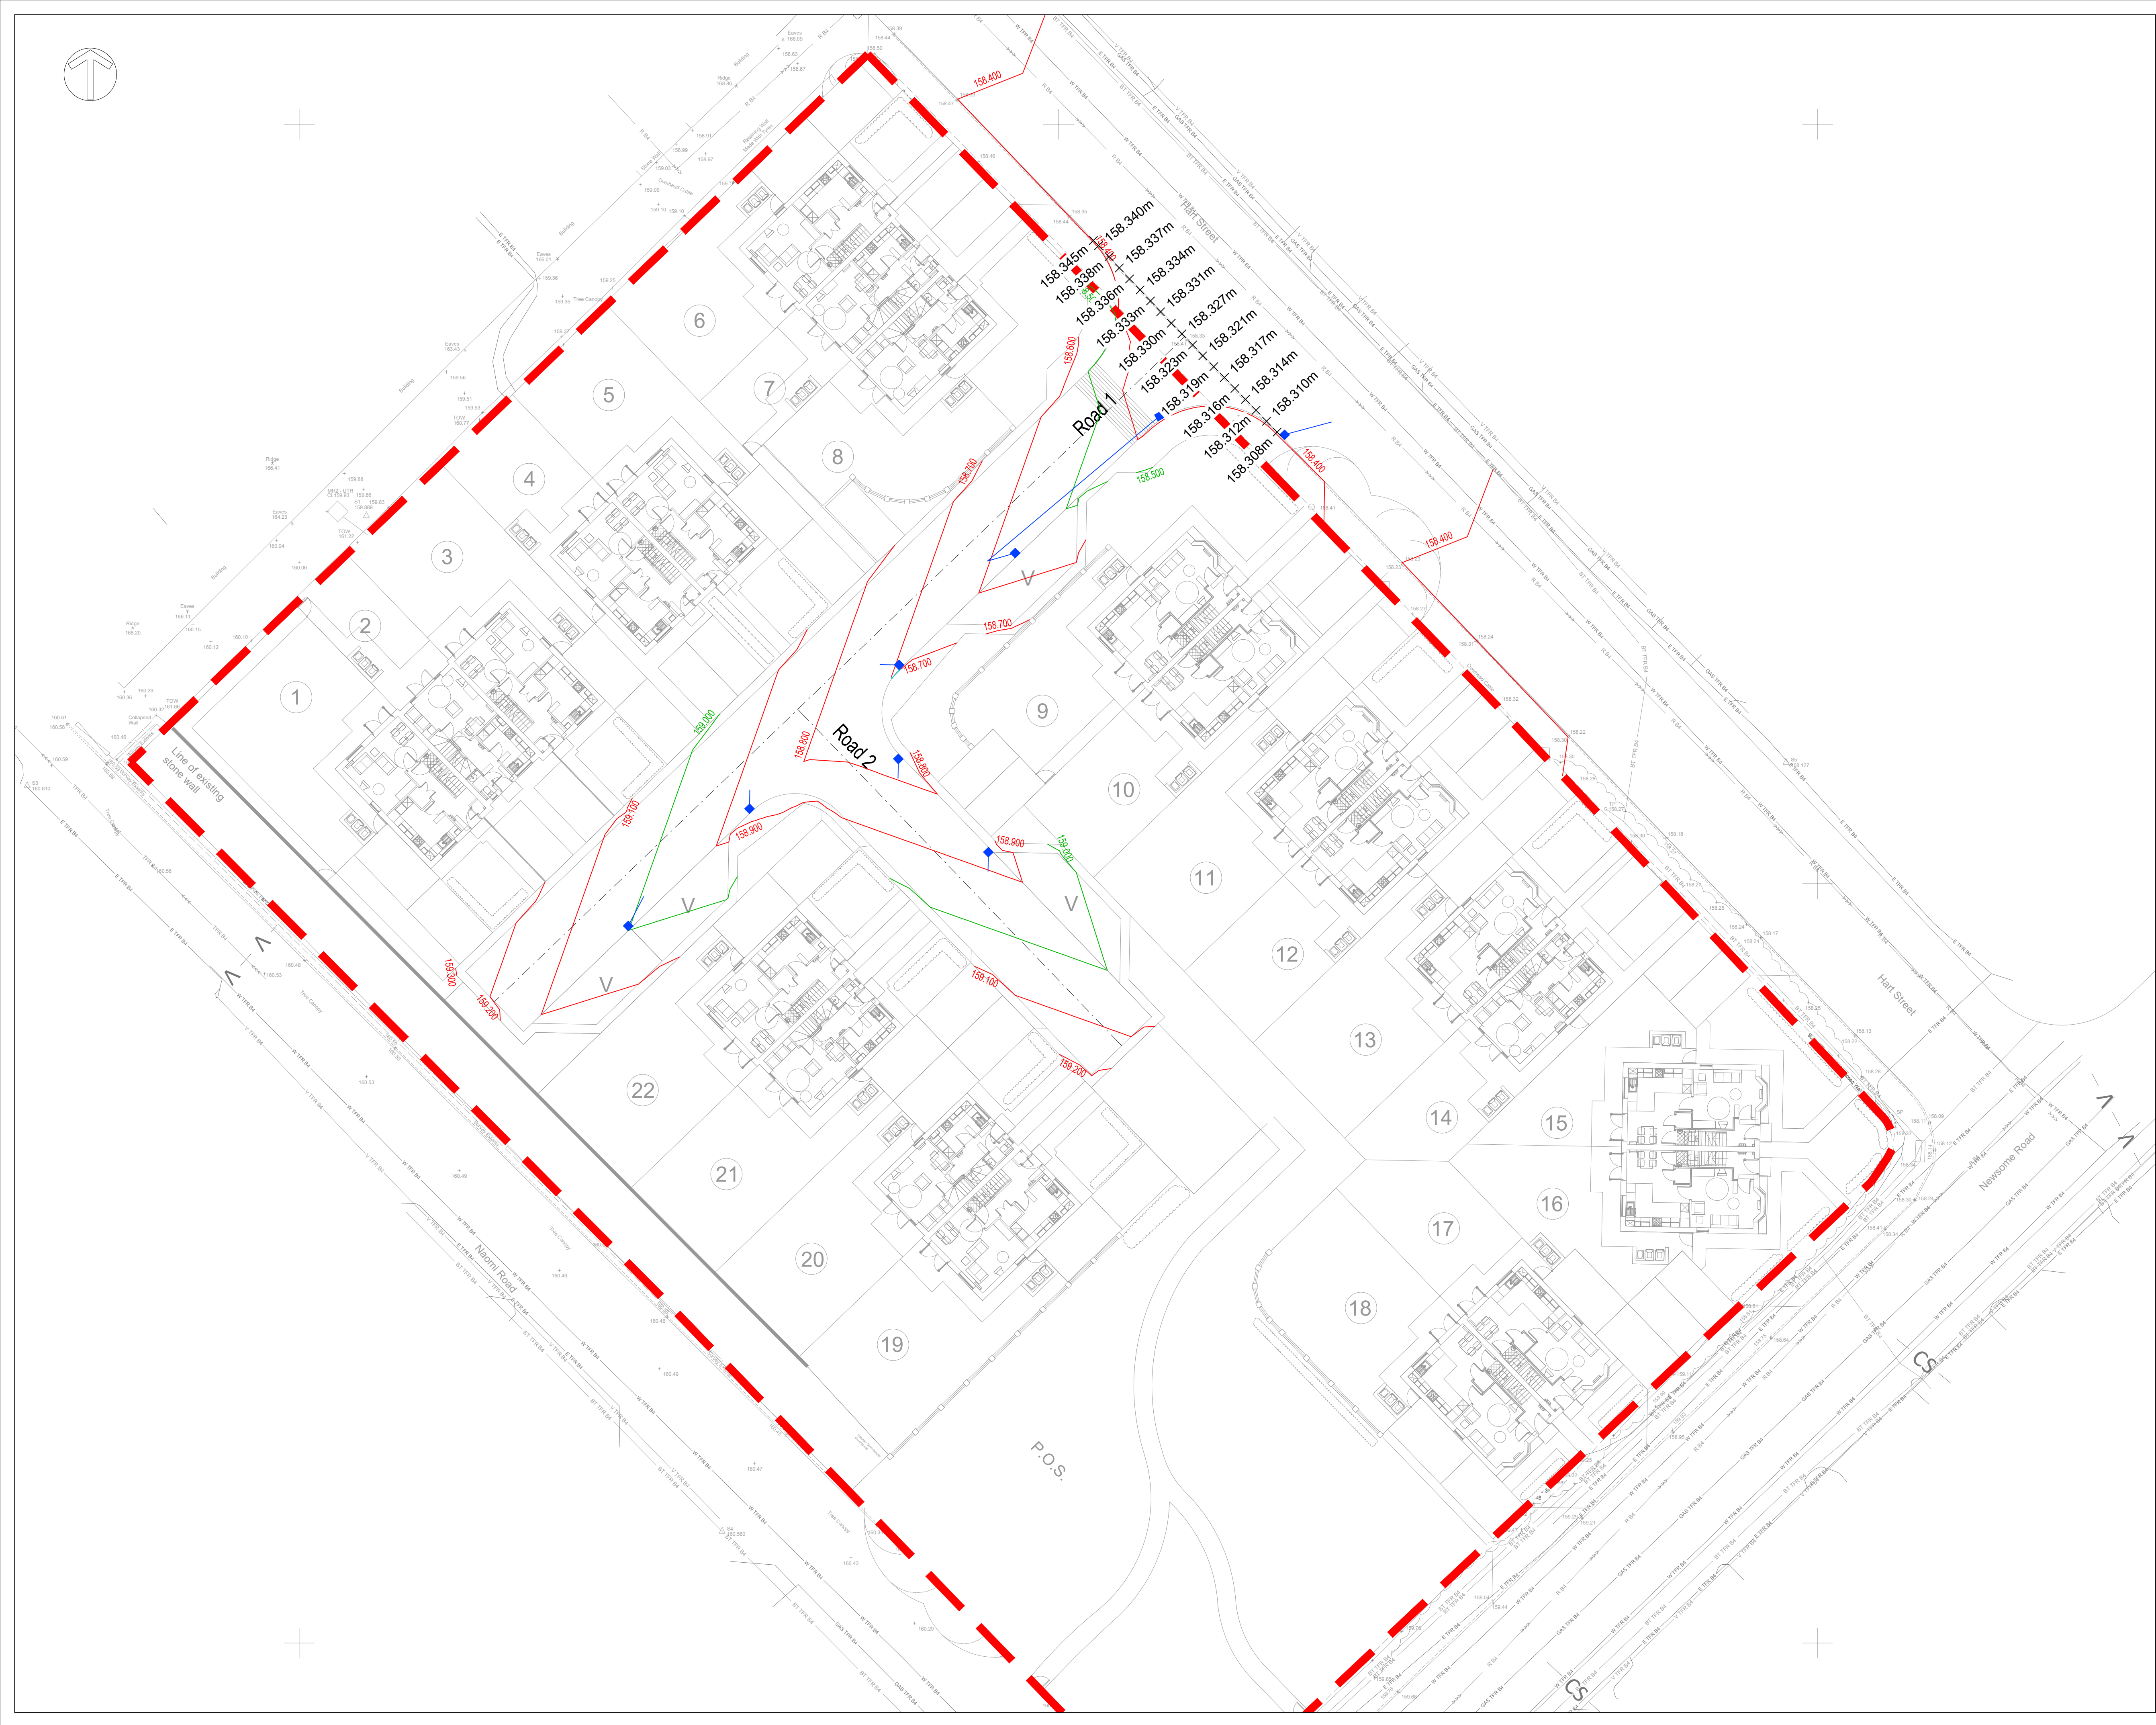

Do Not Scale

DESIGN REVIEW

Design review by: **

Checked by: **

Residual hazards:

Health, Safety & Environmental Notes

NOTES

Drawing Ref:

Architectural Master Plan File

Topographical Survey File

Notes

1. All existing levels, dimensions and gradients are to be confirmed on site by a competent engineer.

2. Retaining wall / boundary treatment style to Architects details subject to the Design Criteria specified

Minor onsite adjustment permitted to suit site conditions whilst maintaining the stated design standards. All changes to be recorded in detail and reported back to the engineer for As Built record.

Key

Site Boundary

Highway Centreline

Minor Highway Contour (0.1m interval)

Major Highway Contour (0.5m interval)

Highway Gully

Drawing subject to Kirklees Council Section 38 Approval

15.09.23

Update to S38 comments

ASe

AL

C4

04.08.23

Update to S38 comments

JZG

AL

C3

15.05.23

Update to S38 comments

JZG

AL

C2

05.10.22

Issued for construction

JZG

AL

C1

14.02.22

Updated to client comments

JZG

AL

P2

11.10.21

Initial Issue

LPW

RP

P1

Date

Description

By

Chk

Rev

ADEPT

CIVIL AND STRUCTURAL CONSULTING ENGINEERS

Web: www.adeptsce.com

Email: inbox@adeptsce.com

Tel: 0113 239 4518 (Leeds)

Tel: 0161 974 3620 (Manchester)

Originating Office

1912 Mills, Sunny Bank Mills,

Farsley, Leeds, LS28 5UJ

Project

Newsome Road, Huddersfield

Title

S38 Highway Contours

Client

Urban Group

Scale @ A1

Initial author

Initial checker

Approver

Initial Date

1:250

LPW

RP

RP

10.21

Status

A

Purpose

Construction

Adapt Ref

24.21001

Project Number

Originator

Volume

Level

Type

Role

Drp. No.

Rev.

24.21001-ACE-00-XX-DR-C-2190

C4