





FRONT ELEVATION

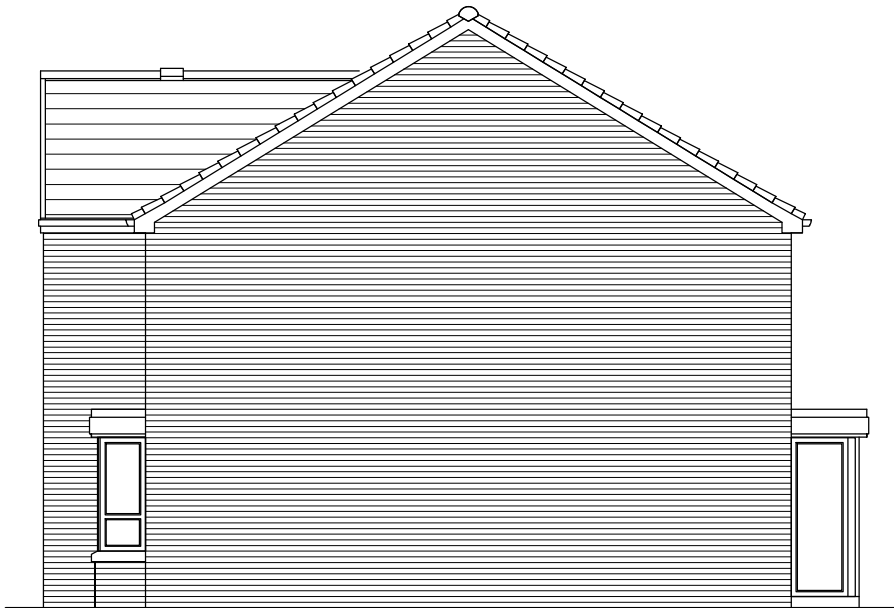


SIDE ELEVATION



REAR ELEVATION

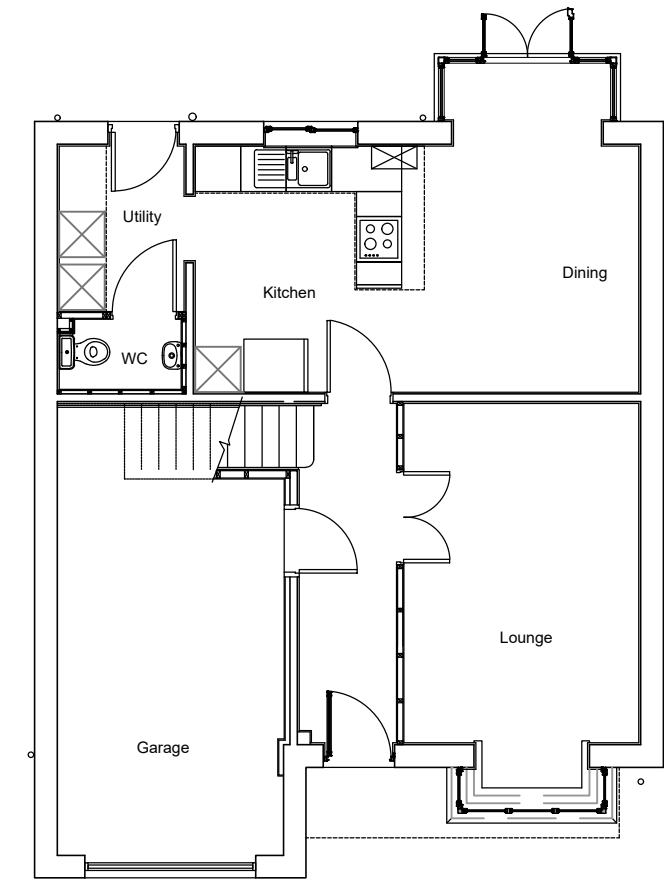

GROUND FLOOR

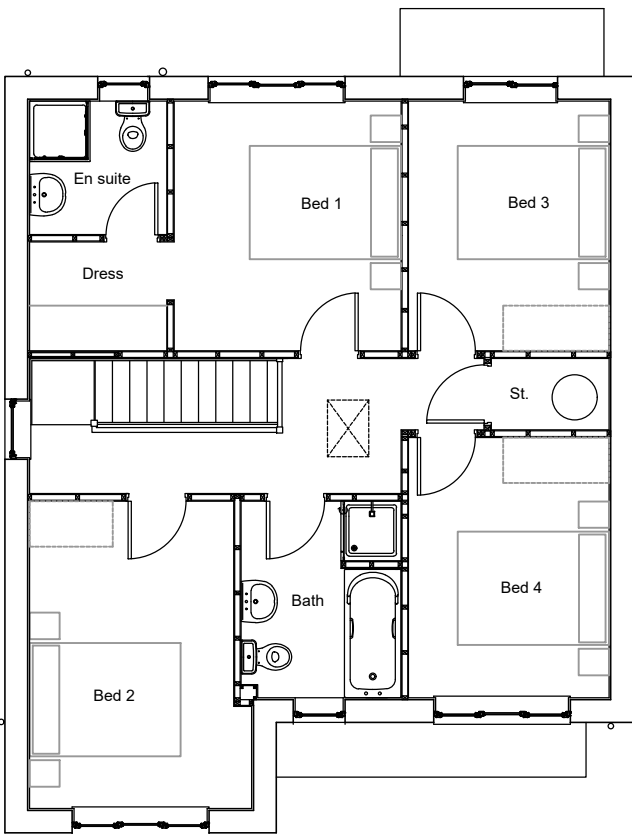

FIRST FLOOR



SIDE ELEVATION

WIENBERGER CALDERA RED MULTI BRICK WITH GREY
EUROCELL GL200 HORIZONTAL CLADDING WITH SANDTOFT
CALDERDALE GREY PLAIN FLAT PROFILE CONCRETE ROOF
TILES (OR SIMILAR APPROVED) WITH MATCHING GREY
VERGE.

GENERALLY -

Soffits & fascias	-	Grey UPVC
Screen walls	-	To match adjoining properties
Windows	-	Grey UPVC
External doors	-	Grey Painted
Garage doors	-	Grey pre-finished steel
Rainwater goods	-	Black UPVC half round gutters with round RWP's
Mortar	-	Natural Mortar

A	18/03/20	Windows, front & garage door changed, heads removed	FK
rev	date	comment(s)	name

Harron Homes Limited
Colton House
Temple Point
Bullerthorpe Lane
Leeds
LS15 9JL

Tel: 0113 204 4670
Fax: 0113 204 4677
Web: www.harronhomes.co.uk

status: **PLANNING**

project: **GERNHILL AVENUE,
FIXBY**

title: **CONTEMPORARY STYLE
WINDSOR**

drawn: **SMD** date: **FEB 2020**

checked: **-** scale @ A3: **1:100**

job no: **429** drg no: **C-WD-PD A**